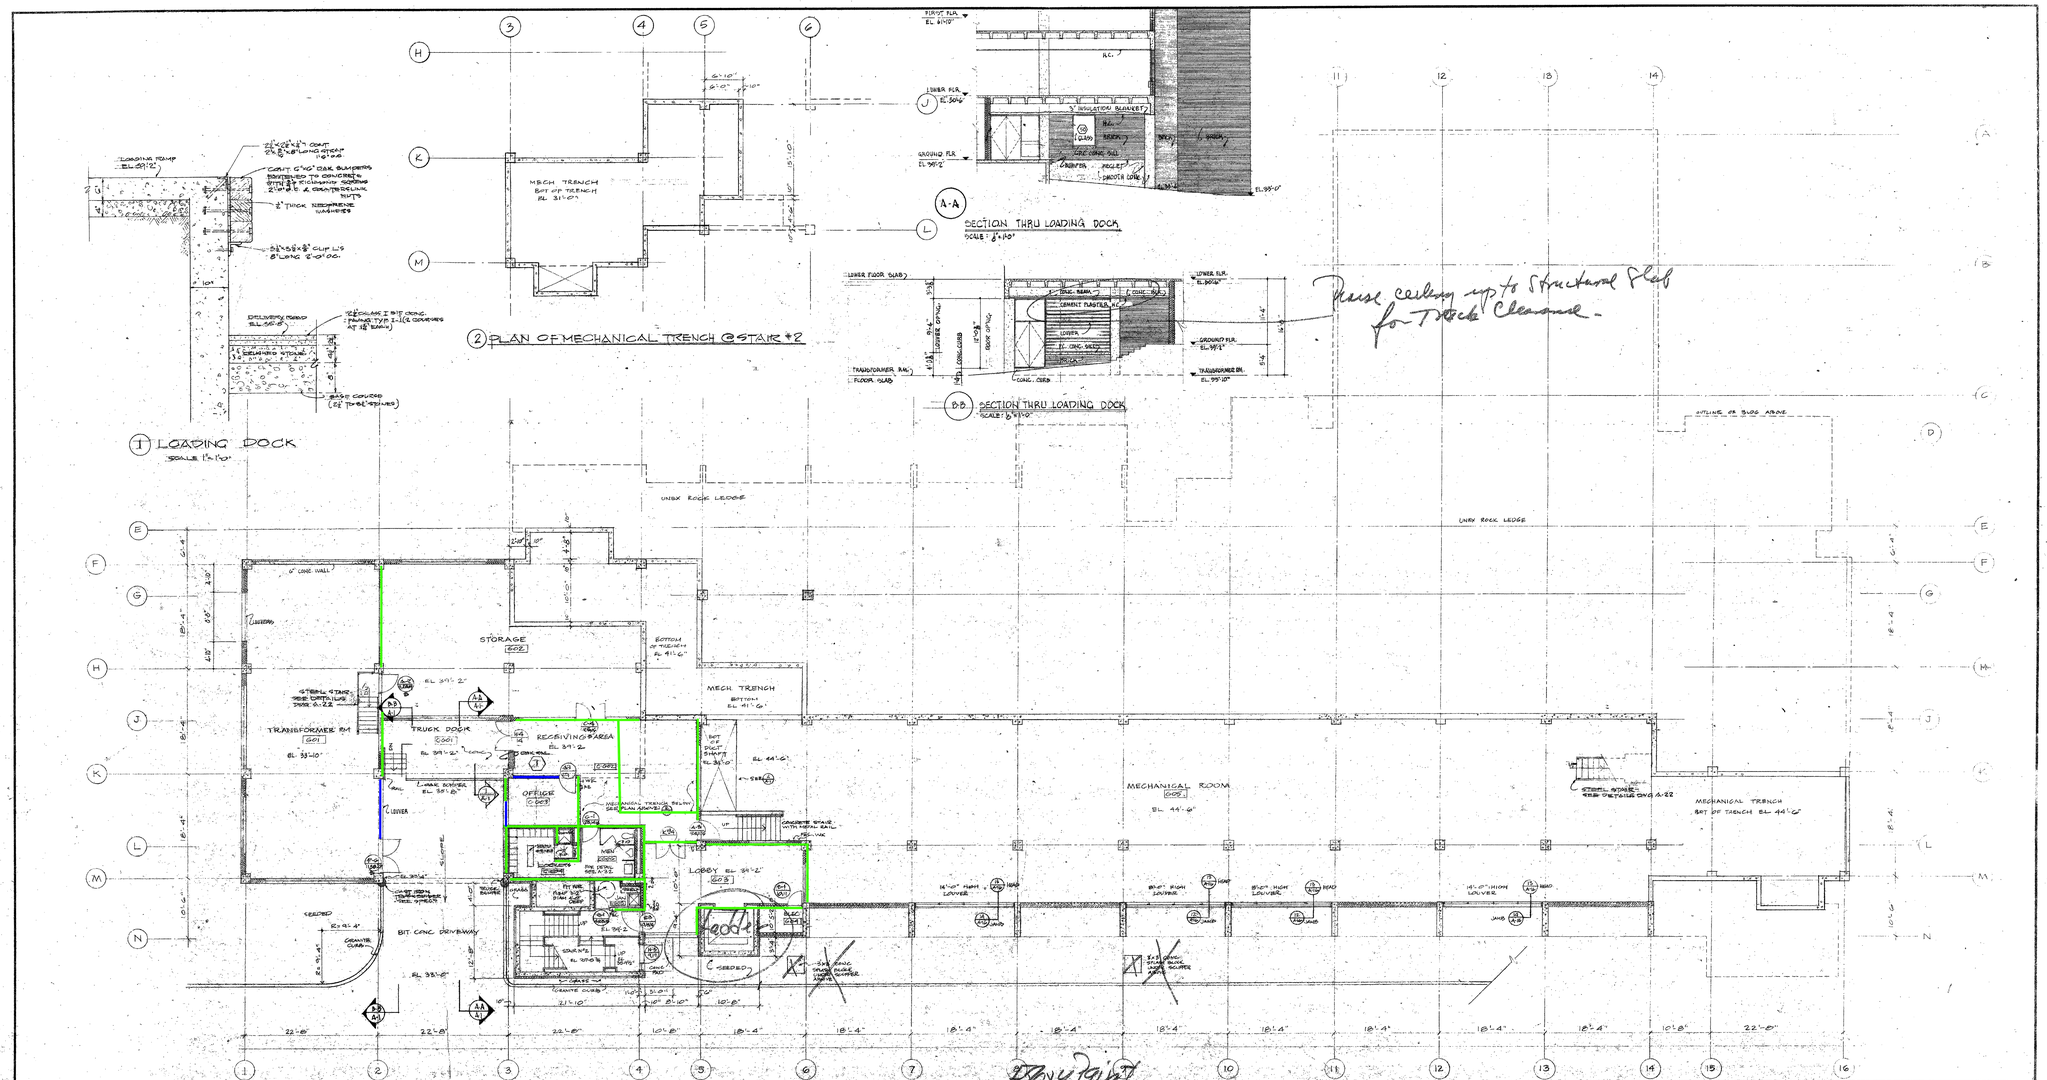

ROOM NUMBER	ROOM TITLE	FLOOR	BASE	WALL NORTH	WALL SOUTH	WALL EAST	WALL WEST	CEILING	REMARKS
G01	TRANSFORMER	CONC	-	PT CB	PT CB	PT CB	PT CB	AT	
G02	STORAGE RM	CONC	-	CB	CB	CB	CB	KEP	
G03	LOBBY	VAT	-	CT	CT	CT	CT	KEP	
G04	ELECTRIC	CONC	-	CB	CB	CB	CB	KEP	
G05	MECH RM	CONC	-	CB	CB	CB	CB	KEP	
G001	TRUCK DOCK	CONC		BRK	-	BRK	BRK	CONC.	
G-002	RECEIVING AREA	CONC	-					AT	
G-003	OFFICE	VAT	-	PT CB	PT CB	PT CB	PT CB	AT	
G-004	STAIRS	CONC	-	CB	CB	CB	CB	KEP	
G-005	JANITOR	CT	CT	CT	CT	CT	CT	KEP	
G-006	MEN	CT	CT	CT	CT	CT	CT	KEP	

ROOM NUMBER	ROOM TITLE	FLOOR	BASE	WALL NORTH	WALL SOUTH	WALL EAST	WALL WEST	CEILING	REMARKS
	STAIR #1	CONC	-	BX CONC	BX CONC	BX CONC	BX CONC	BX CONC	
	STAIR #2	CONC	-	BX CONC	BX CONC	BX CONC	BX CONC	BX CONC	
	STAIR #3	CONC	-	BX CONC	BX CONC	BX CONC	BX CONC	BX CONC	

Use CB where Pipe Tech All Floors
Include also Elev. Shaft

LIBRARY SCAS

PROJECT SCA-8 LIBRARY BUILDING CONTRACT NO.
SALEM STATE COLLEGE AT SALEM MASSACHUSETTS

THE COMMONWEALTH OF MASSACHUSETTS
BUREAU OF BUILDING CONSTRUCTION
DIVISION OF STATE COLLEGES

REVISIONS

NO	DESCRIPTION	DATE

GROUND LEVEL FLOOR PLAN

DESMOND & LORD INC.
ARCHITECTS BOSTON

DRAWN
CHECKED
SCALE 1/8" = 1'-0"
DATE 15 OCT 1968

A 1

CAULKING LOCATION KEY PLAN

- WINDOWS & LOUVERS ADJACENT TO BRICK
- DOORS ADJACENT TO BRICK
- BRICK ADJACENT TO CONCRETE
- WINDOW, LOUVERS & DOORS ADJACENT TO CONCRETE
- BRICK ADJACENT BRICK

File Path:

Division of Capital Asset Management
D·C·A·M
Building for the Commonwealth

Office of Planning Design and Construction

McCormack Building
One Ashburton Place
Boston MA 02108
617 727 4050
www.mass.gov/cam

Project Name:
DEMOLITION OF LIBRARY AND ELECTRICAL RELOCATION
SALEM STATE COLLEGE

MA State Project Number
SSA0701-DC2

Project Location
360 Lafayette Street
Salem, Massachusetts

Project Engineer
PARE CORPORATION
ENGINEERS - SCIENTISTS - PLANNERS
10 LINCOLN ROAD, SUITE 103
FOXBORO, MA 02035
508-543-1755
Project Number 10108.00

Project Consultant

Site Number: SSA00
CAMIS Number: SSA00
Building Number: 531SSC0340, Library
Secretariat: Dept. of Higher Education

Original Issue Date
FEBRUARY 2010

Revisions

No.	Description	Date

Plan Name:
LIBRARY DEMOLITION GROUND LEVEL FLOOR PLAN

Drawing Number:
D1.001
Drawing 15 of 52