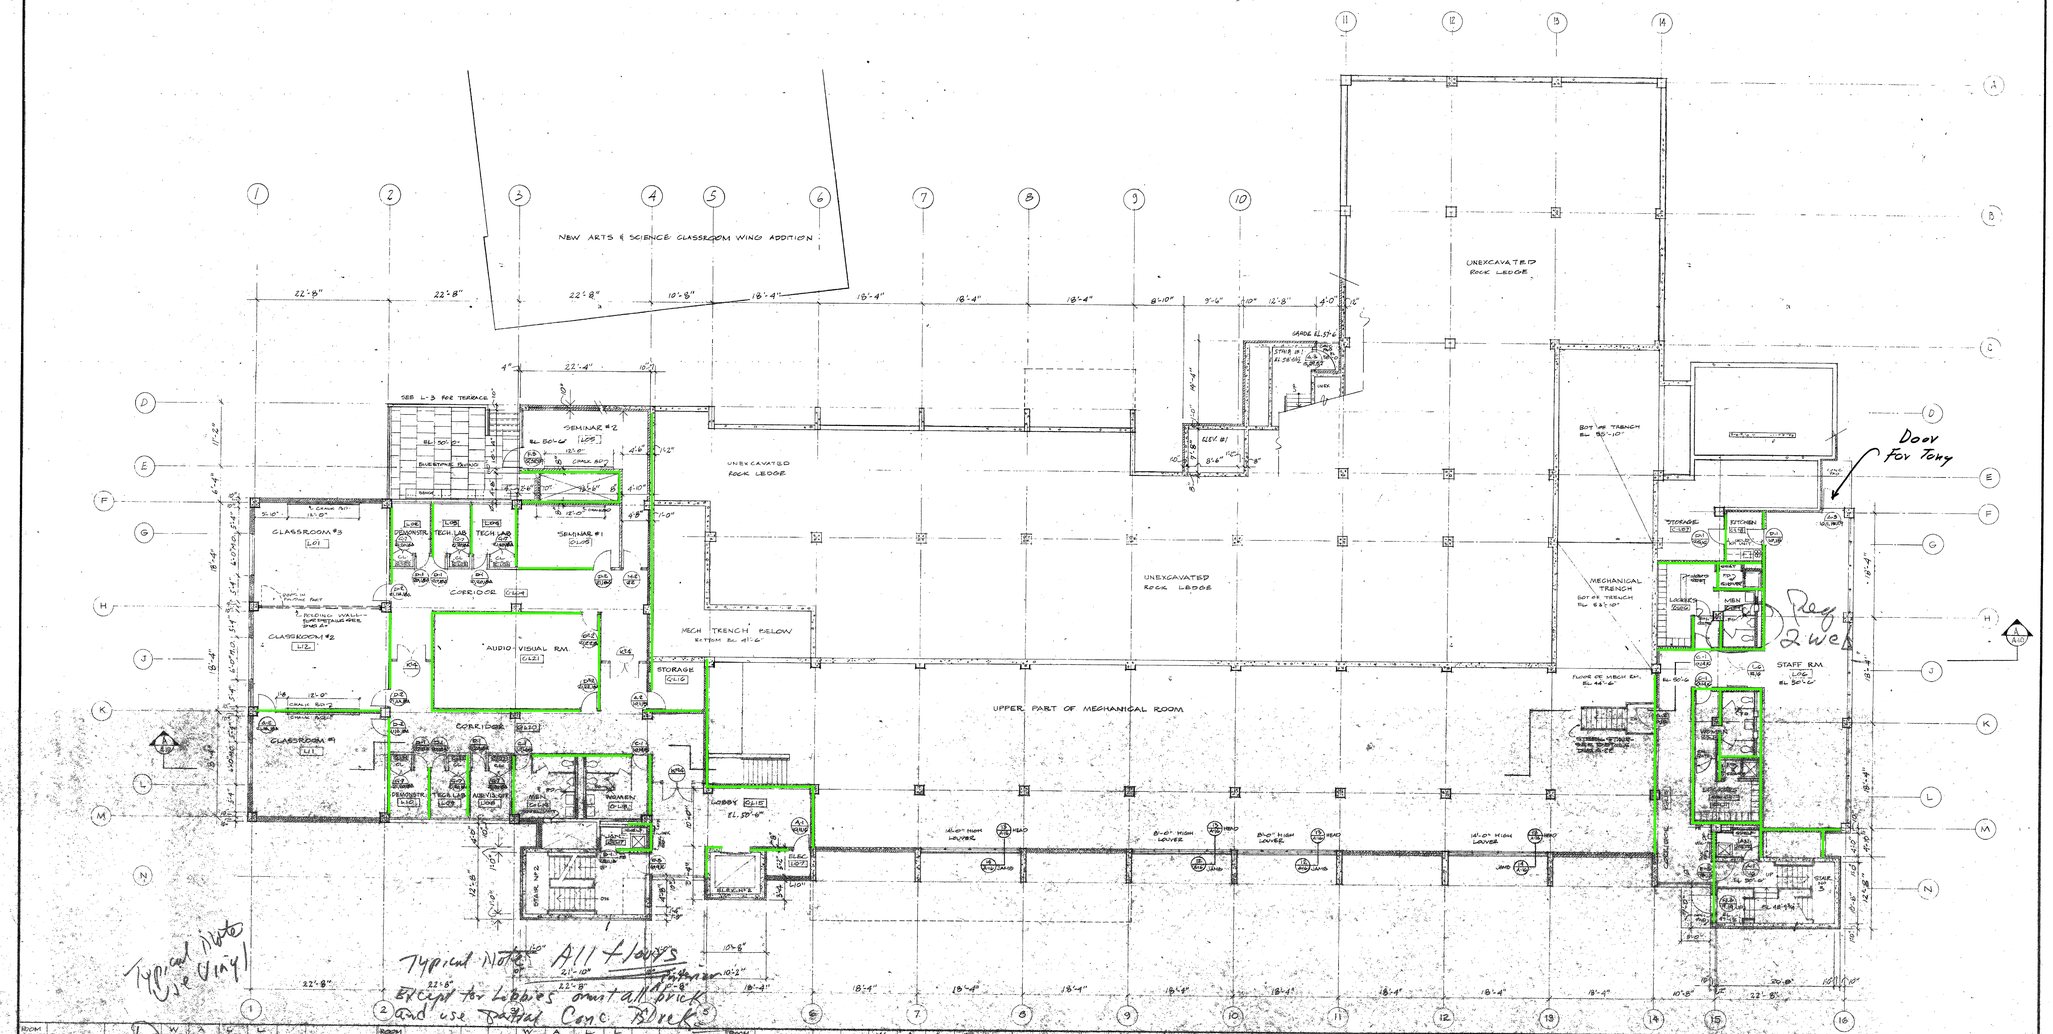

ROOM NUMBER	ROOM TITLE	FLOOR	BASE	W NORTH	A SOUTH	L EAST	L WEST	CEILING	REMARKS
L05	CLASSROOM	VAT	-	BRK	-	GYPA	GYPA	ACT	
L05	SEMINARS	VAT	-	BRCOL	GYP	GYPA	GYPA	AT	
L05	TECH LAB	VAT	R	BRCOL	GYP	GYPA	GYPA	AT	
L04	TECH LAB	VAT	R	BRCOL	GYP	GYPA	GYPA	AT	
L05	SEMINARS	VAT	R	BRK	GYPA	GYPA	GYPA	AT	
L06	STAFF RM	VAT	-	BRK	BRK	BRCOL	BRK	AT	
L07	ELEC/TEC	CONC	-	CB	CB	BLCONC	CB	BLCONC	
L08	AUDVIS CENTER	VAT	R	GYP	BRCOL	BRK	GYPA	AT	
L09	TECH LAB	VAT	R	GYP	BRCOL	GYPA	GYPA	AT	
L10	DEMONSTR	VAT	R	GYP	BRCOL	GYPA	GYPA	AT	
L11	CLASSROOM	VAT	R	GYPA	BRK	GYPA	BRCOL	AT	
L12	CLASSROOM	VAT	R	-	GYPA	GYPA	BRCOL	AT	

ROOM NUMBER	ROOM TITLE	FLOOR	BASE	W NORTH	A SOUTH	L EAST	L WEST	CEILING	REMARKS
C-L01	CLOS	VAT	R	GYP	GYP	GYP	GYP	AT	
C-L02	CLOS	VAT	R	GYP	GYP	GYP	GYP	AT	
C-L03	CLOS	VAT	R	GYP	GYP	GYP	GYP	AT	
C-L04	DEMONSTR	VAT	R	GYP	GYP	BRK	GYP	AT	
C-L05	SEMINAR #1	VAT	R	BRK	GYP	GYP	GYP	AT	
C-L06	MEN LAVATORY	CT	CT	CT	CT	CT	CT	KCP	
C-L07	STORAGE	CONC		BLCONC	BLCONC	BLCONC	BLCONC	BLCONC	
C-L08	KITCHEN	VAT	R	FTCB	FTCB	FTCB	FTCB	KCP	
C-L09	MEN	CT	CT	CT	CT	CT	CT	KCP	
C-L10	WOMEN	CT	CT	CT	CT	CT	CT	KCP	
C-L11	WOMEN UNDER	CT	CT	CT	CT	CT	CT	KCP	
C-L12	JANITOR	CT	CT	CT	CT	CT	CT	KCP	
C-L13	CORRIDOR	VAT		BRK	BRCOL	BRK	BRK	AT	
C-L13	LOBBY	VAT	-	BRK	BRCOL	BRK	BRK	AT	
C-L14	STORAGE	CONC	-	BLCONC	CB	CB	CB	BLCONC	
C-L17	JANITOR	CT	CT	CT	CT	CT	CT	KCP	

ROOM NUMBER	ROOM TITLE	FLOOR	BASE	W NORTH	A SOUTH	L EAST	L WEST	CEILING	REMARKS
C-L18	WOMEN	CT	CT	CT	CT	CT	CT	KCP	
C-L19	MEN	CT	CT	CT	CT	CT	CT	KCP	
C-L20	CORRIDOR	VAT	R	GYPA	GYP	GYPA	BRK	AT	
C-L21	AUDIO VIS	VAT	R	GYPA	GYPA	GYPA	GYPA	AT	
C-L22	CLOS	VAT	R	GYP	BRCOL	GYP	GYP	AT	
C-L23	CLOS	VAT	R	GYP	BRCOL	GYP	GYPA	AT	
C-L24	CLOS	VAT	R	GYP	BRCOL	GYP	GYPA	AT	
STAIR #1	CONC	-	BL CONC	BL CONC	BL CONC	BLCONC	BLCONC	BLCONC	
STAIR #2	CONC	-	BL CONC	BL CONC	BLCONC	BLCONC	BLCONC	BLCONC	
STAIR #3	CONC	-	BL CONC	BLCONC	BLCONC	BLCONC	BLCONC	BLCONC	

LIBRARY
SCAS
REVISIONS
NO | DESCRIPTION | DATE

PROJECT NO. E66-3 LIBRARY BUILDING
SALEM STATE COLLEGE AT SALEM MASSACHUSETTS
CONTRACT NO.
THE COMMONWEALTH OF MASSACHUSETTS
BUREAU OF BUILDING CONSTRUCTION
DIVISION OF STATE COLLEGES

LOWER LEVEL FLOOR PLAN

DESMOND & LORD INC.
ARCHITECTS BOSTON

DRAWN
CHECKED
SCALE 1/8" = 1'-0"
DATE 15 OCT 1968

A 9

CAULKING LOCATION KEY PLAN

WINDOWS & LOUVERS ADJACENT TO BRICK

DOORS ADJACENT TO BRICK

BRICK ADJACENT TO CONCRETE

WINDOW, LOUVERS & DOORS ADJACENT TO CONCRETE

BRICK ADJACENT BRICK

Division of Capital Asset Management
D·C·A·M
Building for the Commonwealth

Office of Planning Design and Construction

McCormack Building
One Ashburton Place
Boston MA 02108
617 727 4050
www.mass.gov/cam

Project Name:
DEMOLITION OF LIBRARY AND ELECTRICAL RELOCATION
SALEM STATE COLLEGE

MA State Project Number
SSA0701-DC2

Project Location
360 Lafayette Street
Salem, Massachusetts

Project Engineer
PARE
PARE CORPORATION
ENGINEERS - SCIENTISTS - PLANNERS
10 LINCOLN ROAD, SUITE 103
FOXBORO, MA 02035
508-543-1755

Project Number 10108.00

Project Consultant

Site Number: SSA00
CAMIS Number: SSA00
Building Number: 531SSC0340, Library
Secretariat: Dept. of Higher Education

Original Issue Date
FEBRUARY 2010

Revisions
No. Description Date

Plan Name:
LIBRARY DEMOLITION
LOWER LEVEL
FLOOR PLAN

Drawing Number:
D1.002
Drawing 16 of 52

File Path: