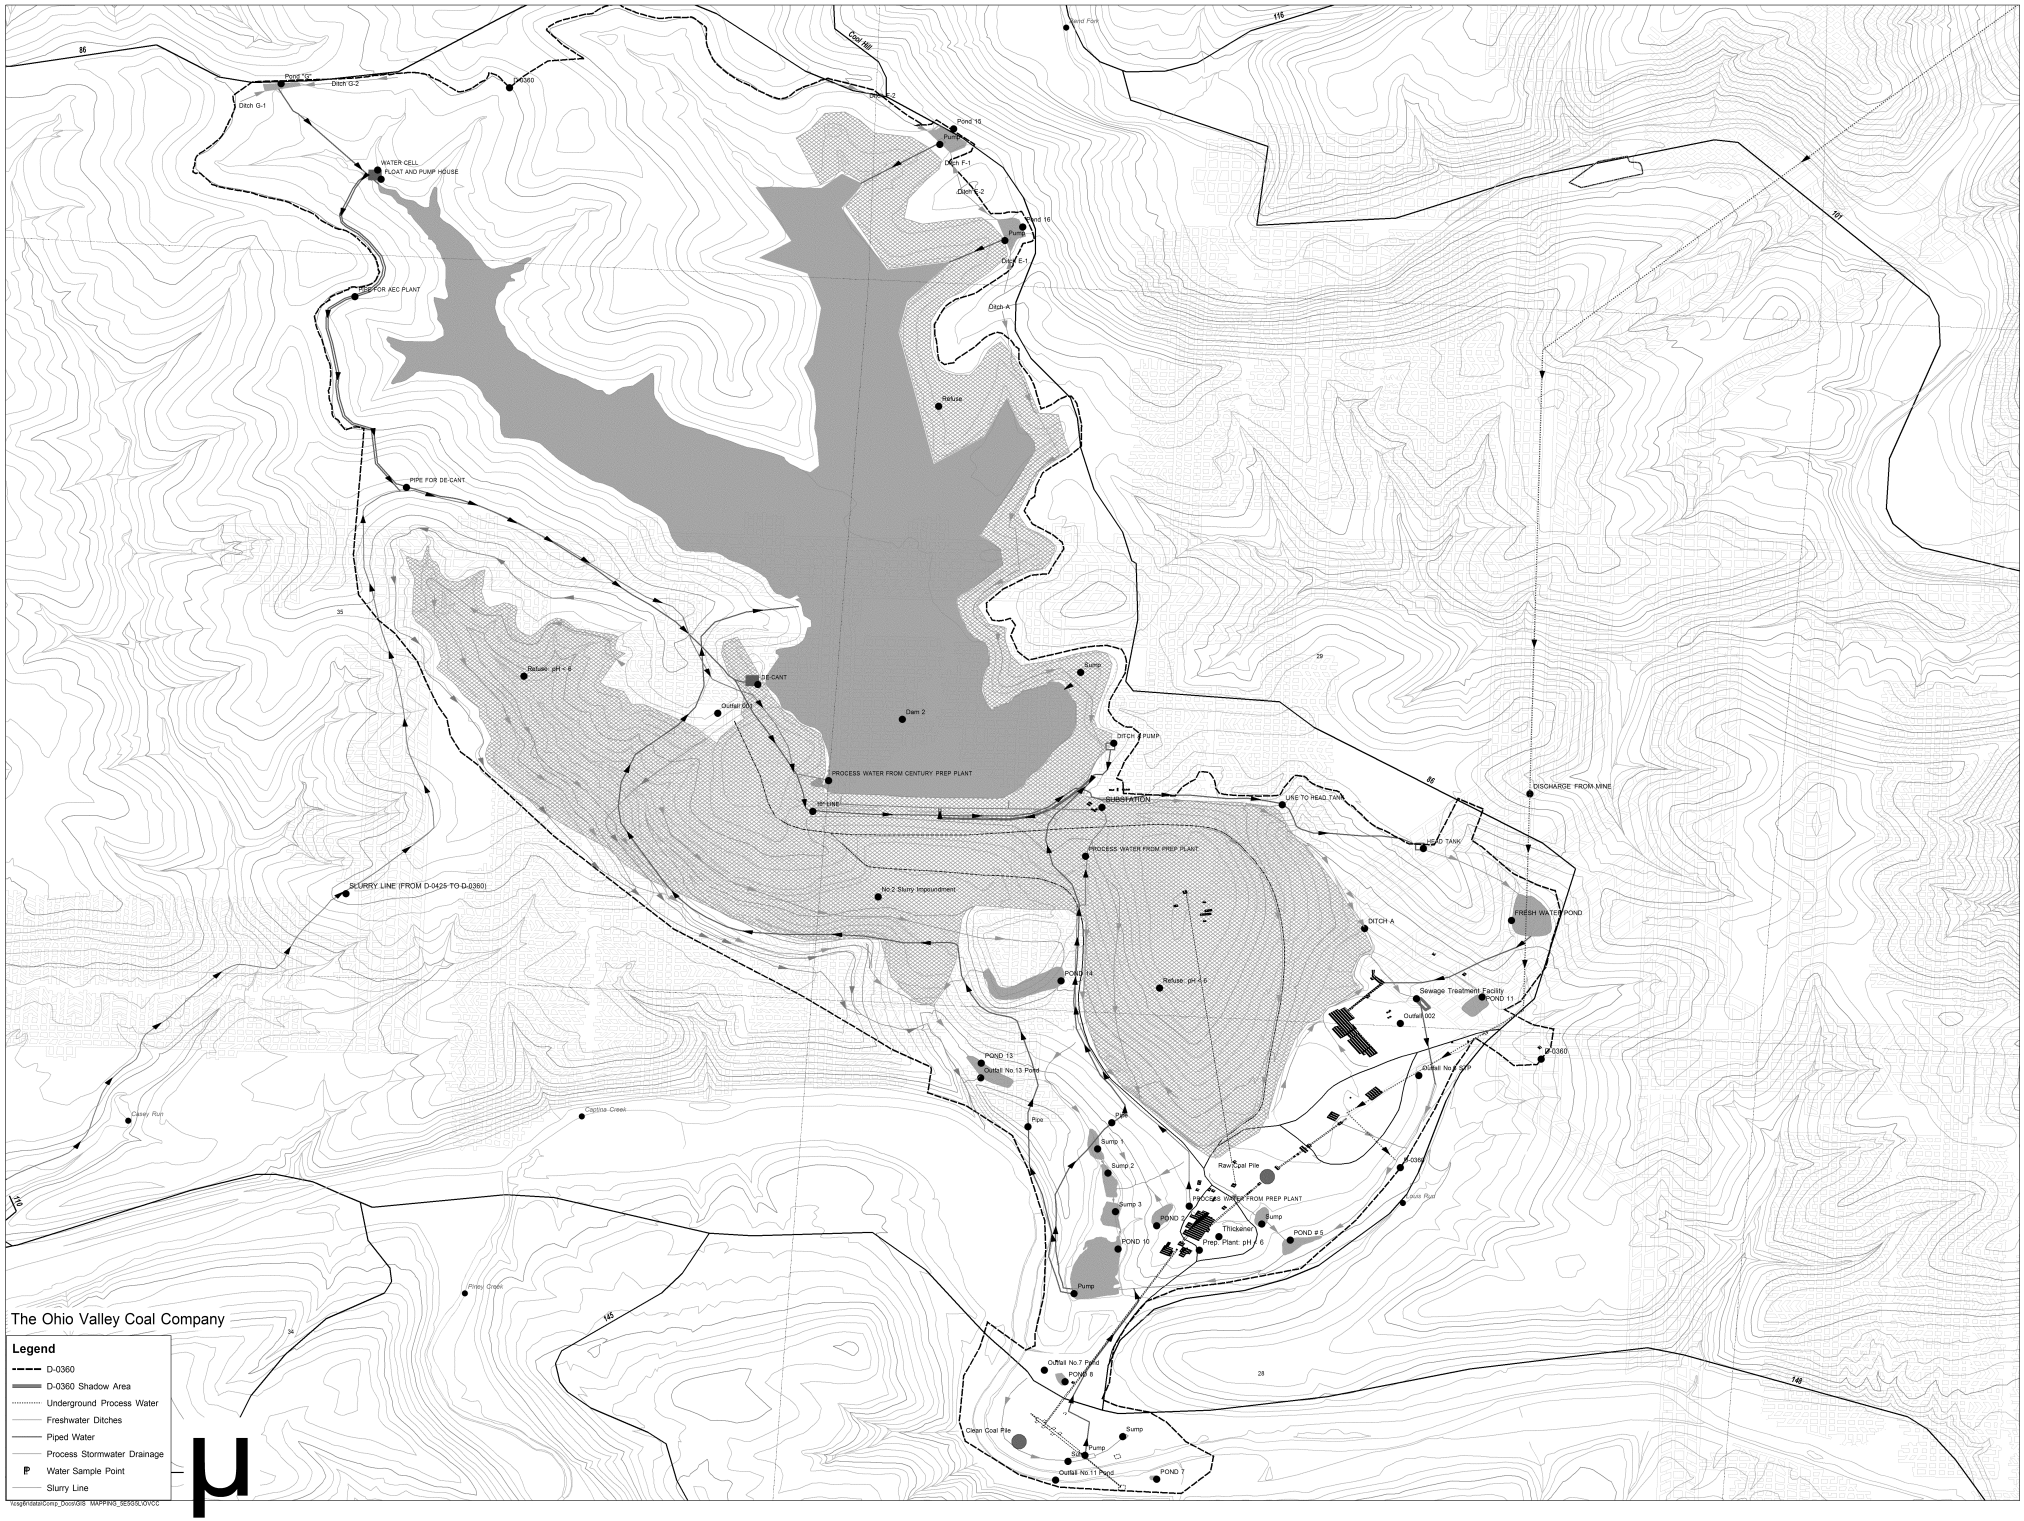
The Ohio Valley Coal Company
Legend
D-0360
D-0360 Shadow Area
Underground Process Water
Freshwater Ditches
Piped Water
Process Stormwater Drainage
Water Sample Point
Slurry Line
Pond "G"
Ditch G-1
Ditch G-2
D-0360
WATER CELL
FLOAT AND PUMP HOUSE
PIPE FOR AEC PLANT
Pond 16
Pump
Ditch F-1
Ditch F-2
Pond 16
Pump
Ditch E-1
Ditch A
Refuse
PIPE FOR DE-CANT
Refuse: pH < 6
DE-CANT
Outfall 001
Dam 2
Sump
DITCH A PUMP
PROCESS WATER FROM CENTURY PREP PLANT
SUBSTATION
LINE TO HEAD TANK
DISCHARGE FROM MINE
HEAD TANK
PROCESS WATER FROM PREP PLANT
SLURRY LINE (FROM D-0425 TO D-0360)
No.2 Slurry Impoundment
DITCH A
FRESH WATER POND
POND 14
Refuse: pH < 6
Sewage Treatment Facility
POND 11
Outfall 002
D-0360
POND 13
Outfall No.13 Pond
Outfall No.9 Pond
Casey Run
Captina Creek
Pipe
Sump 1
Sump 2
Raw Coal Pile
D-0360
PROCESS WATER FROM PREP PLANT
Sump 3
POND 2
Pump
Thickener
Prep. Plant: pH > 6
POND # 5
POND 10
Pump
Piney Creek
Outfall No.7 Pond
POND 8
Clean Coal Pile
Sump
Pump
Outfall No.11 Pond
POND 7