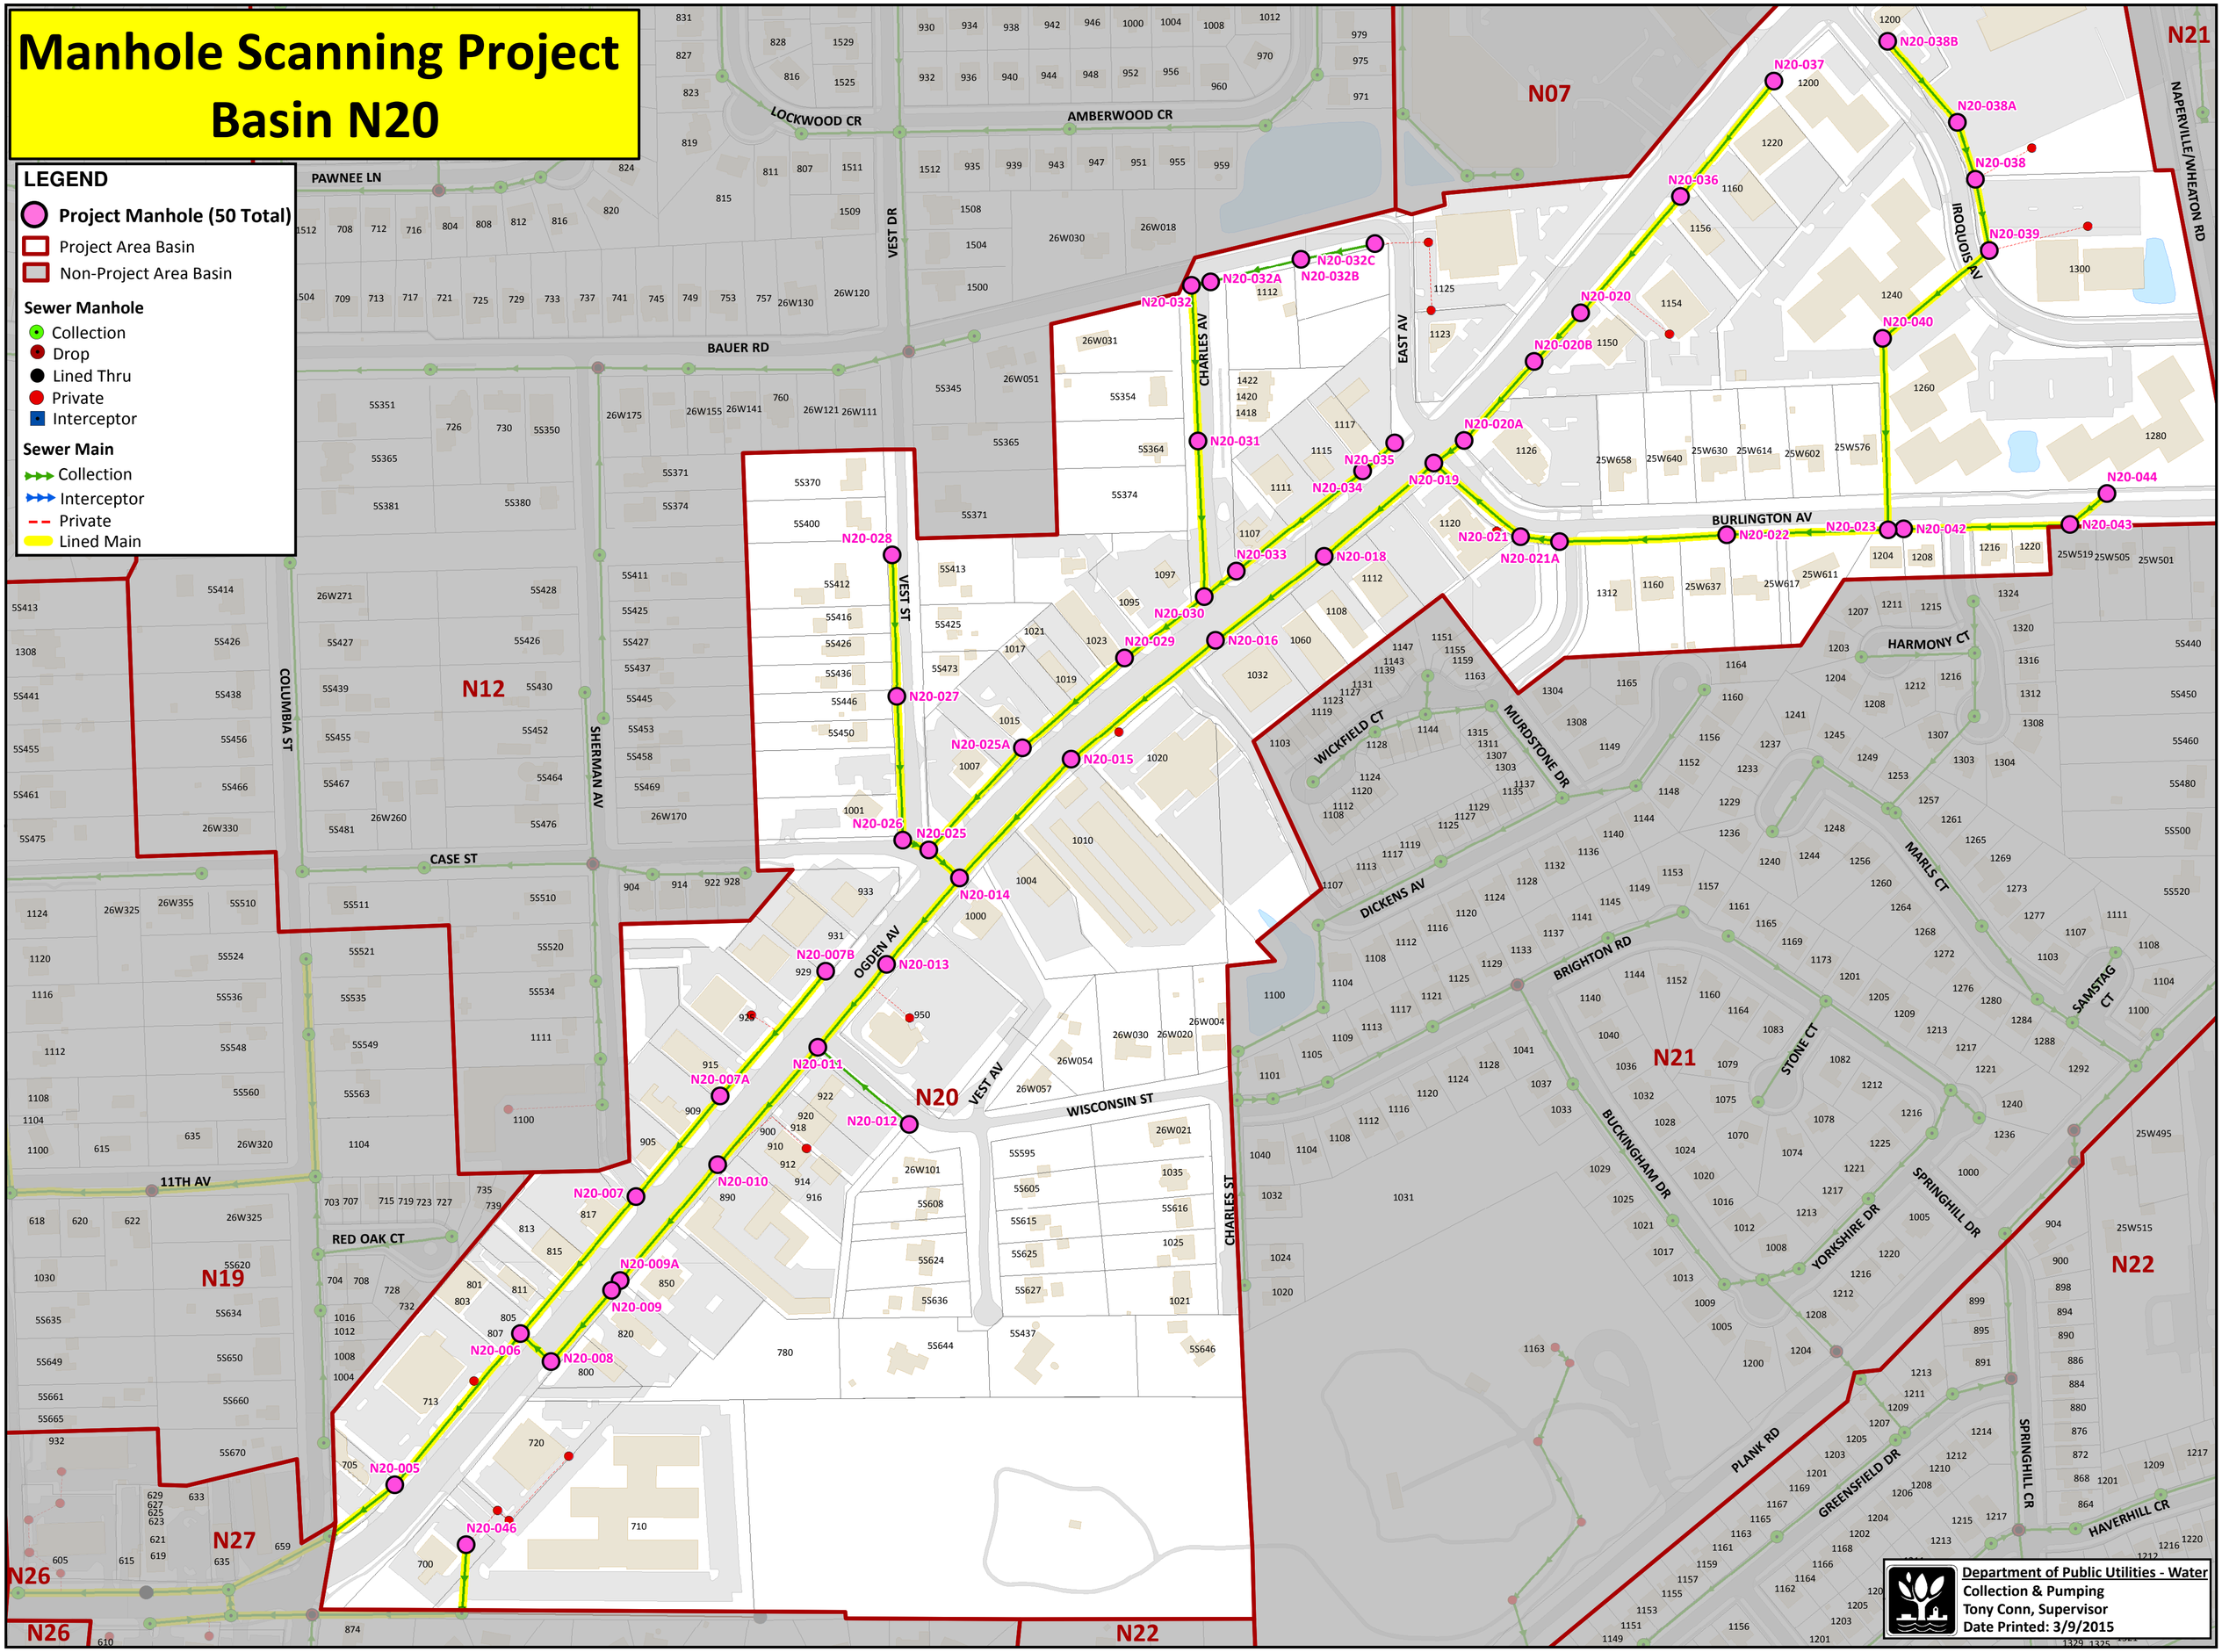Manhole Scanning Project
Basin N20