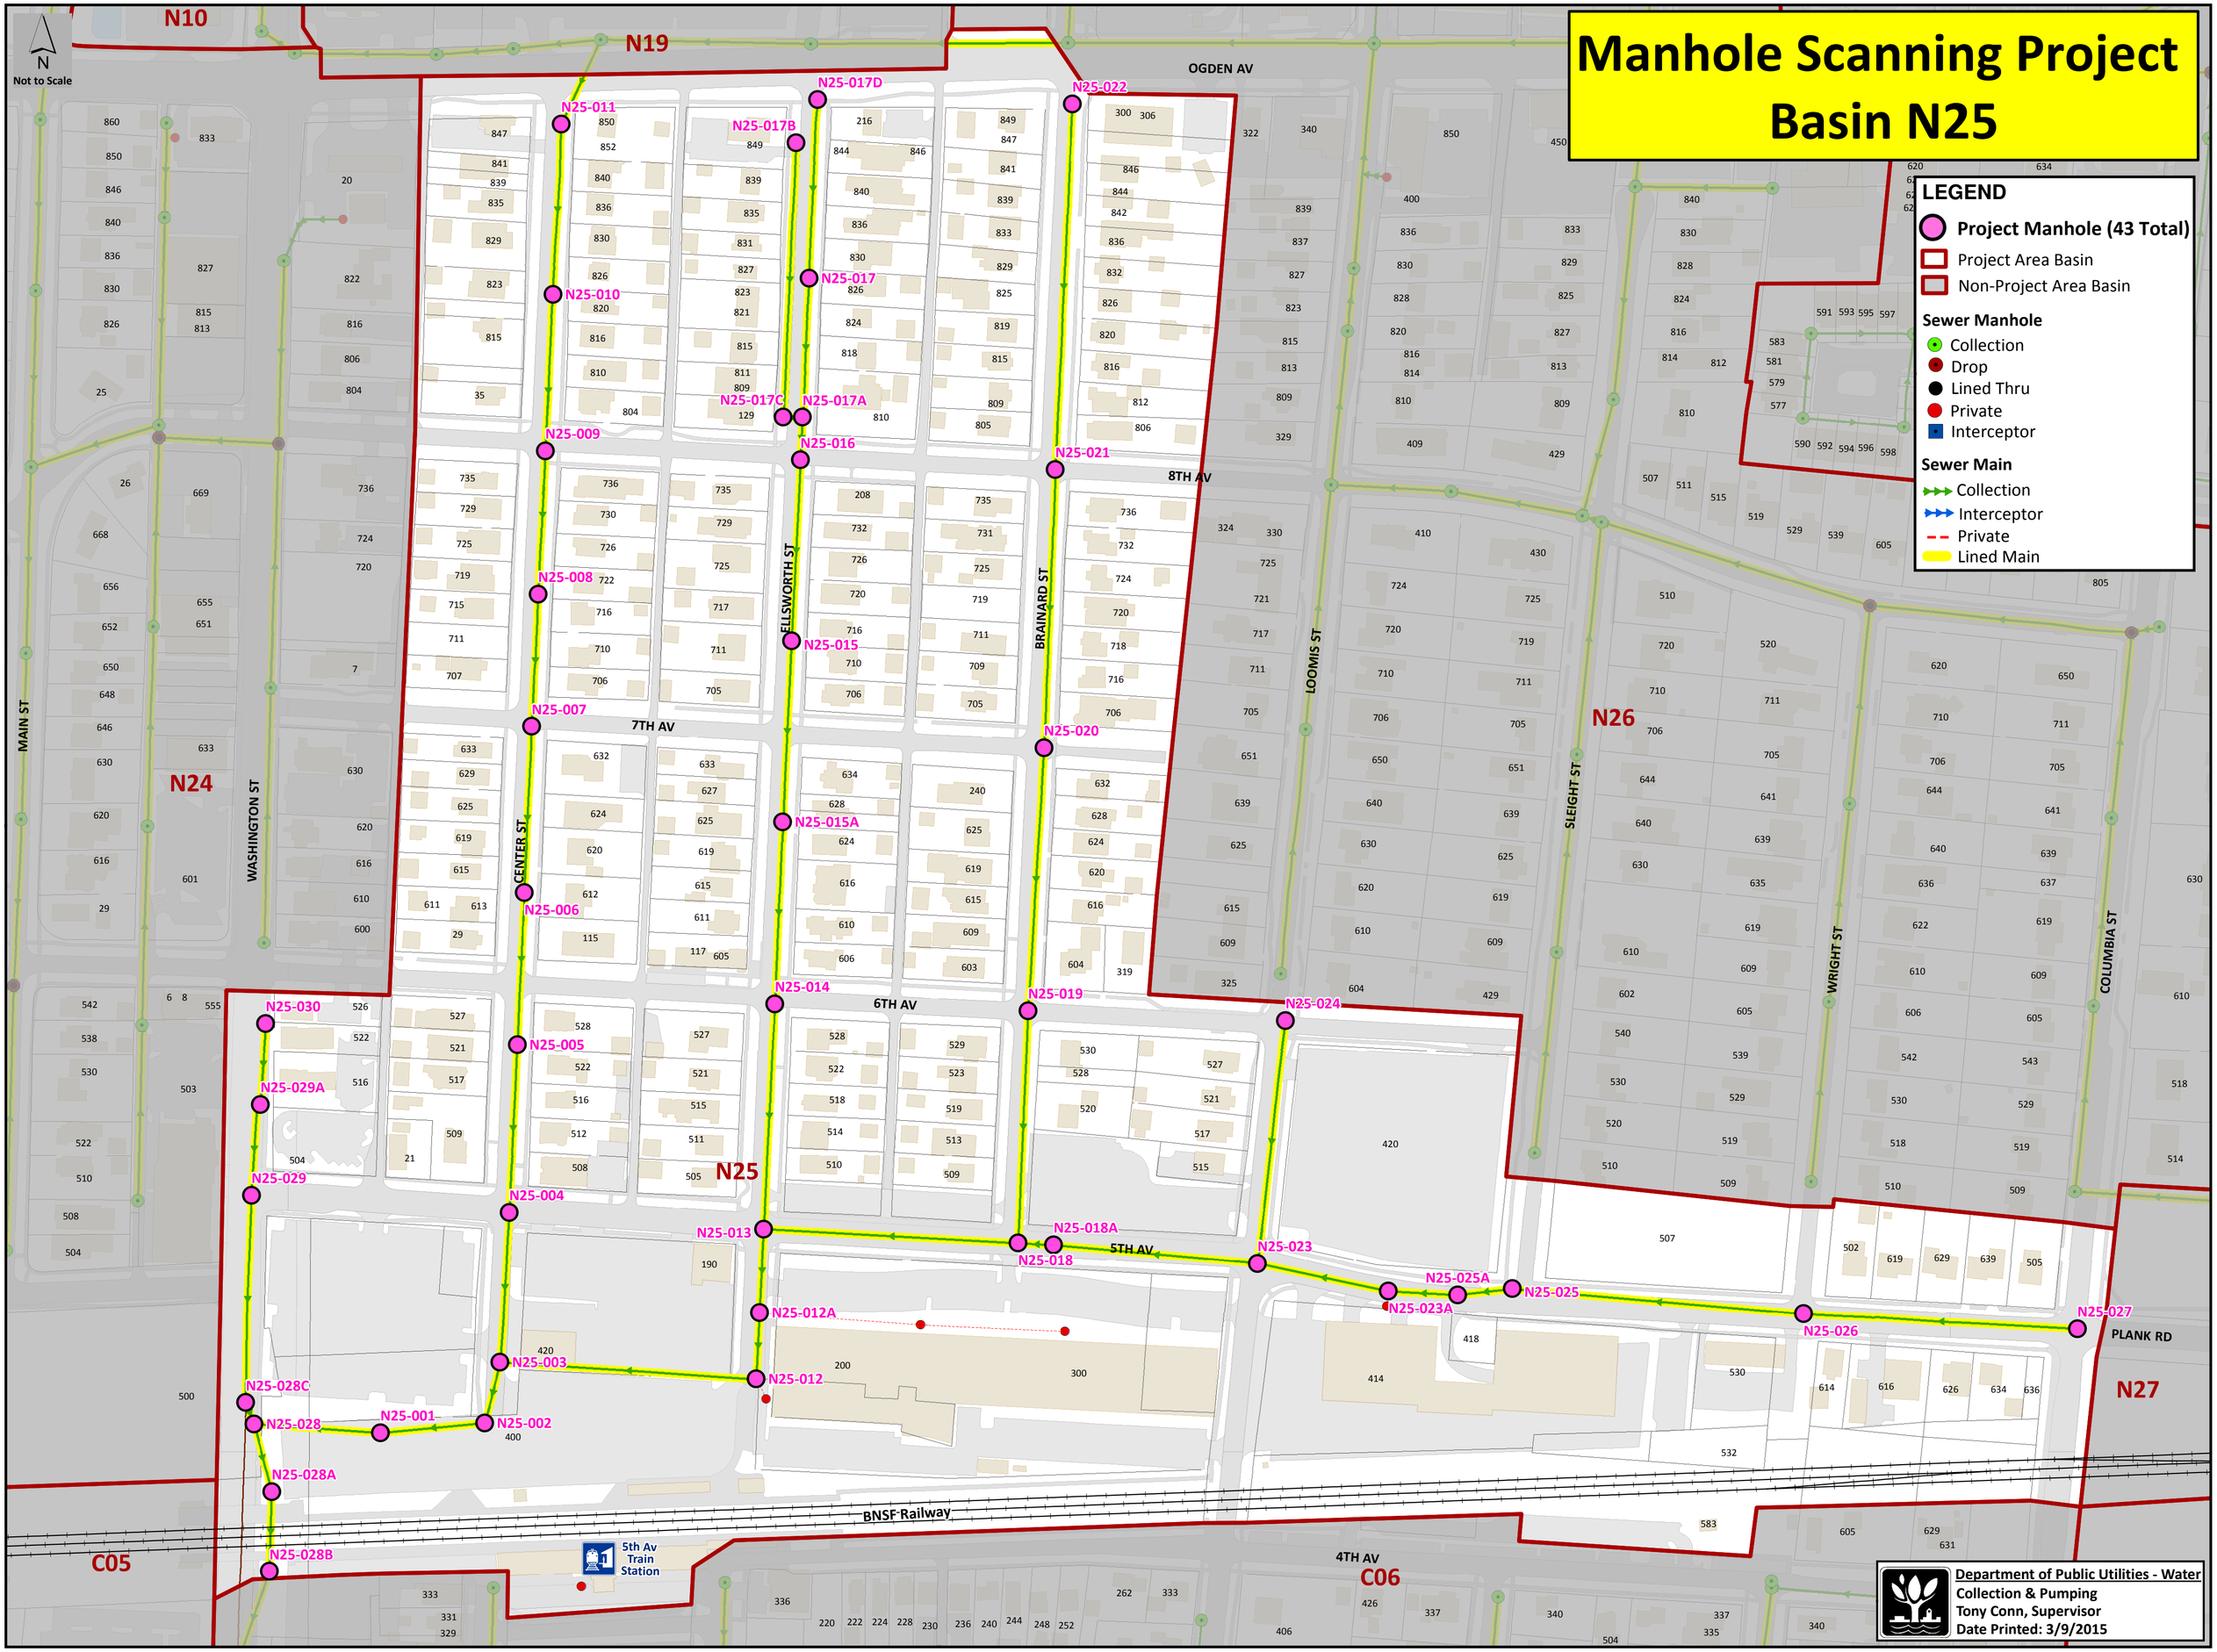Manhole Scanning Project
Basin N25