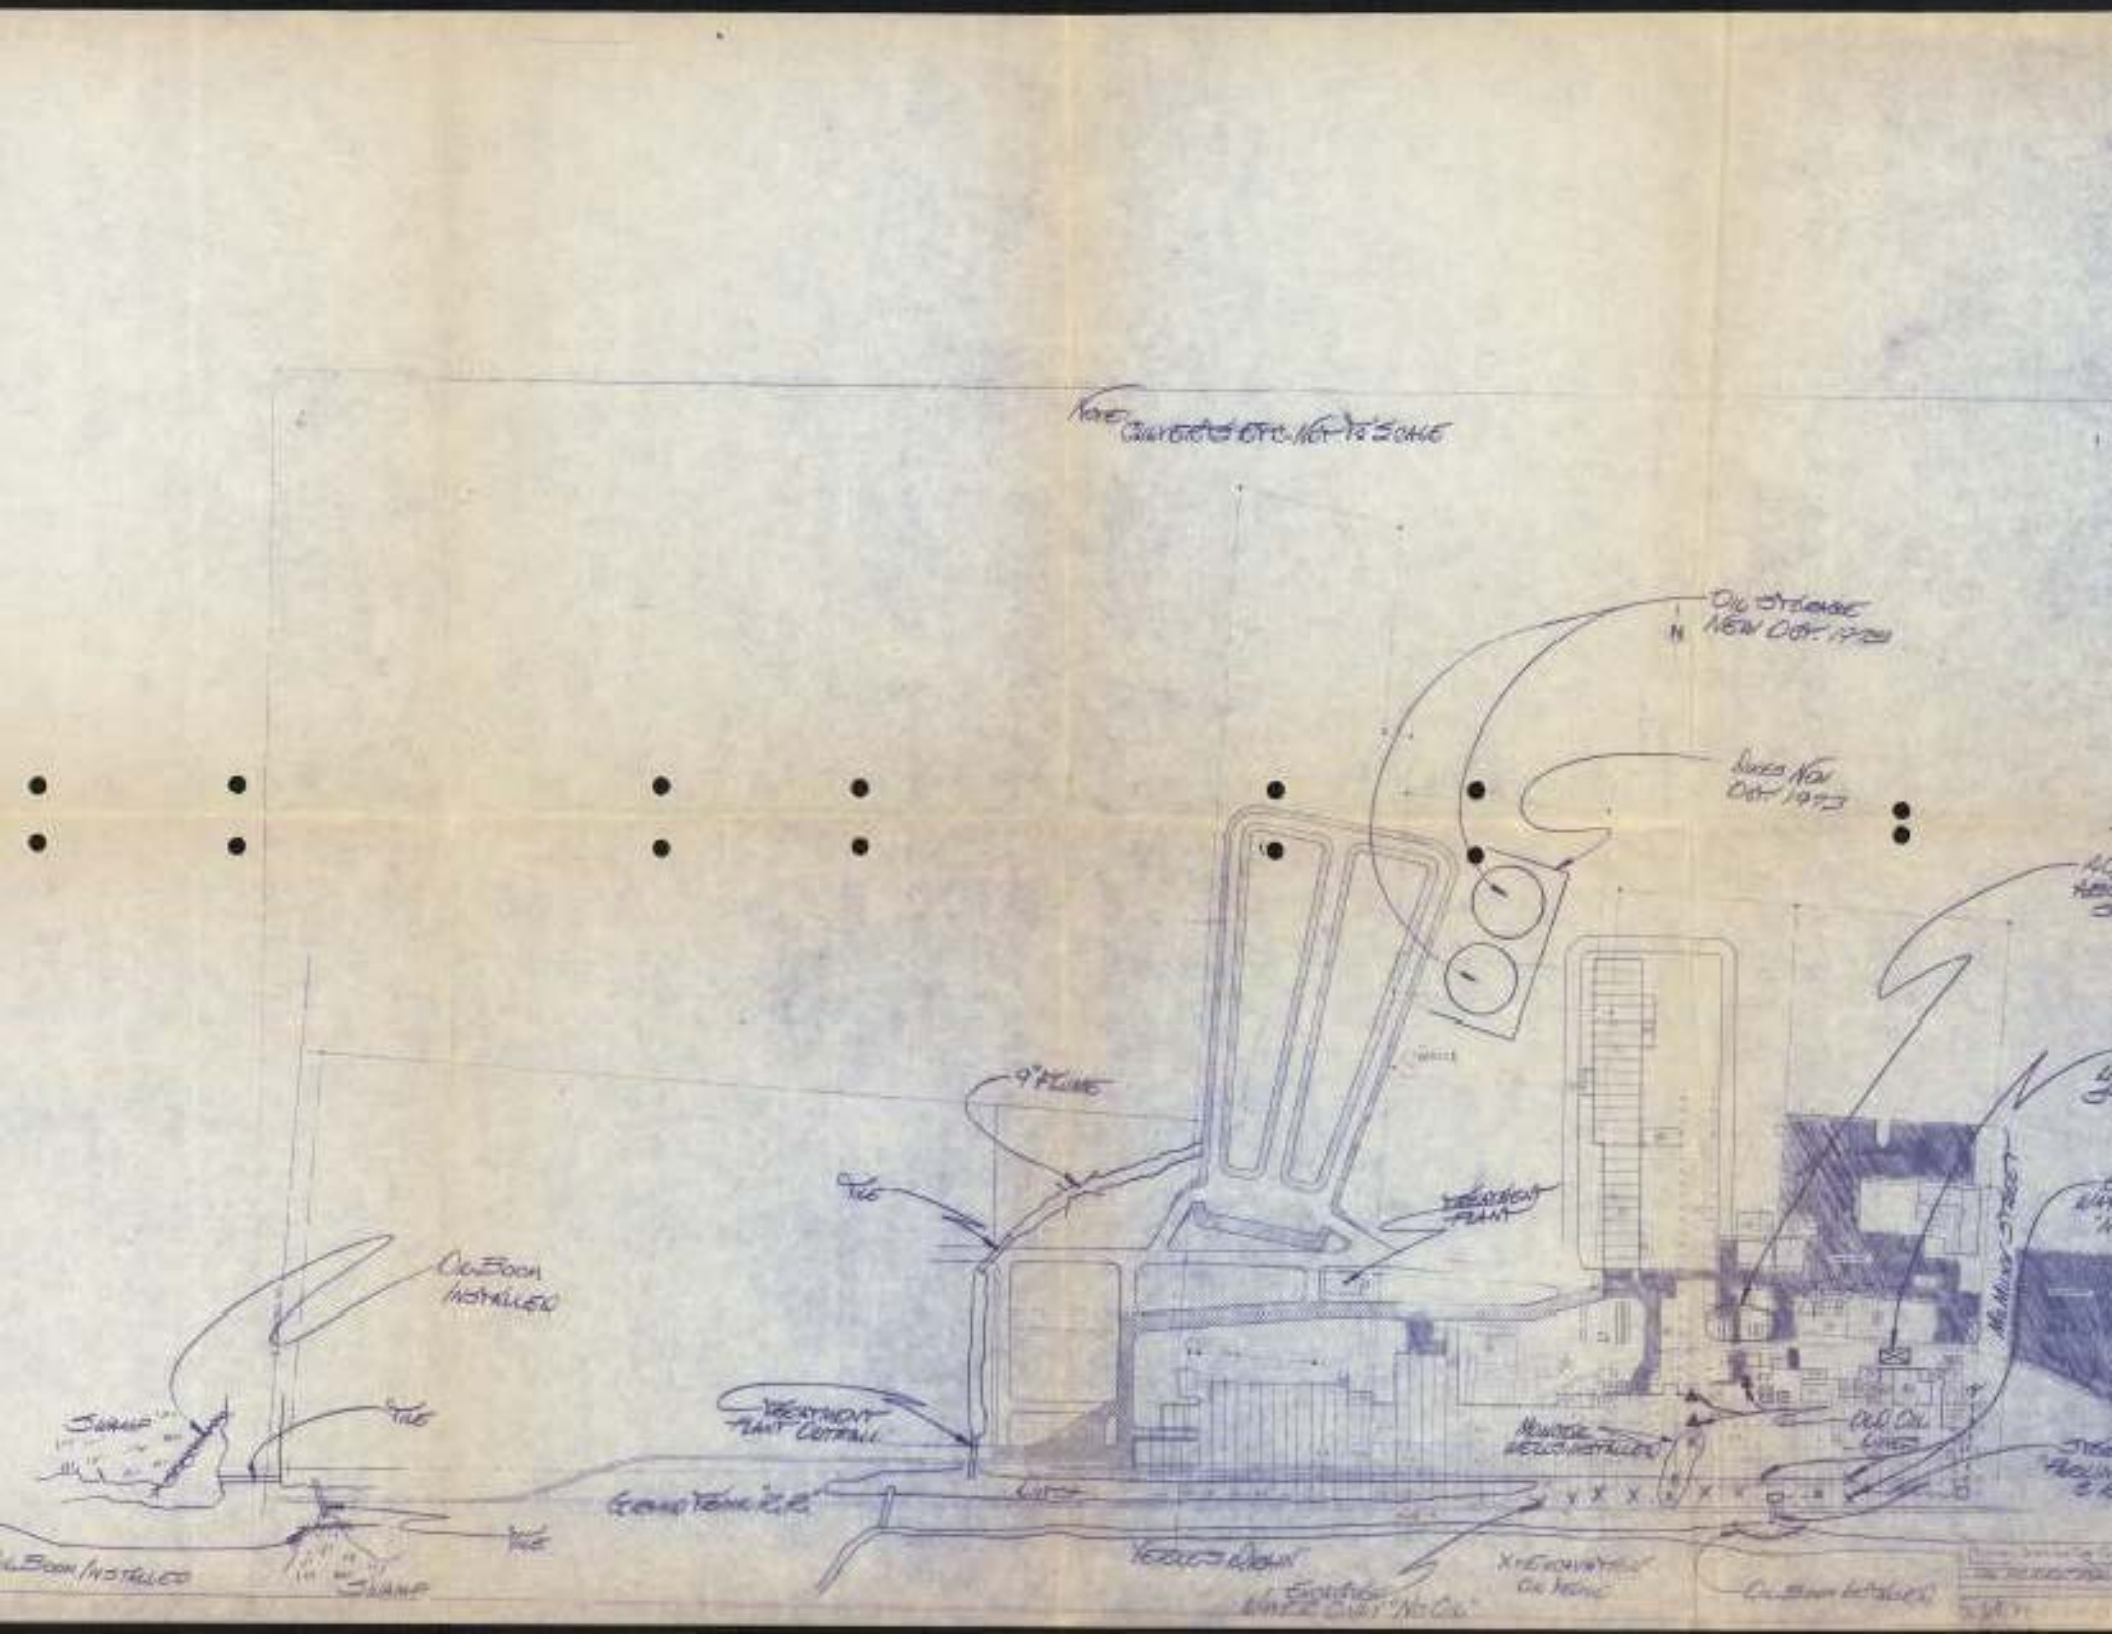

Oil Storage New Oct. 1973
Dikes New Oct. 1973
9" Flume
Tile
Treatment Plant
Oil Boom Installed
Swamp
Tile
Treatment Plant Outfall
Grand Trunk R.R.
Oil Boom Installed
Swamp
Tile
Old Oil Lines
Oil Boom Installed