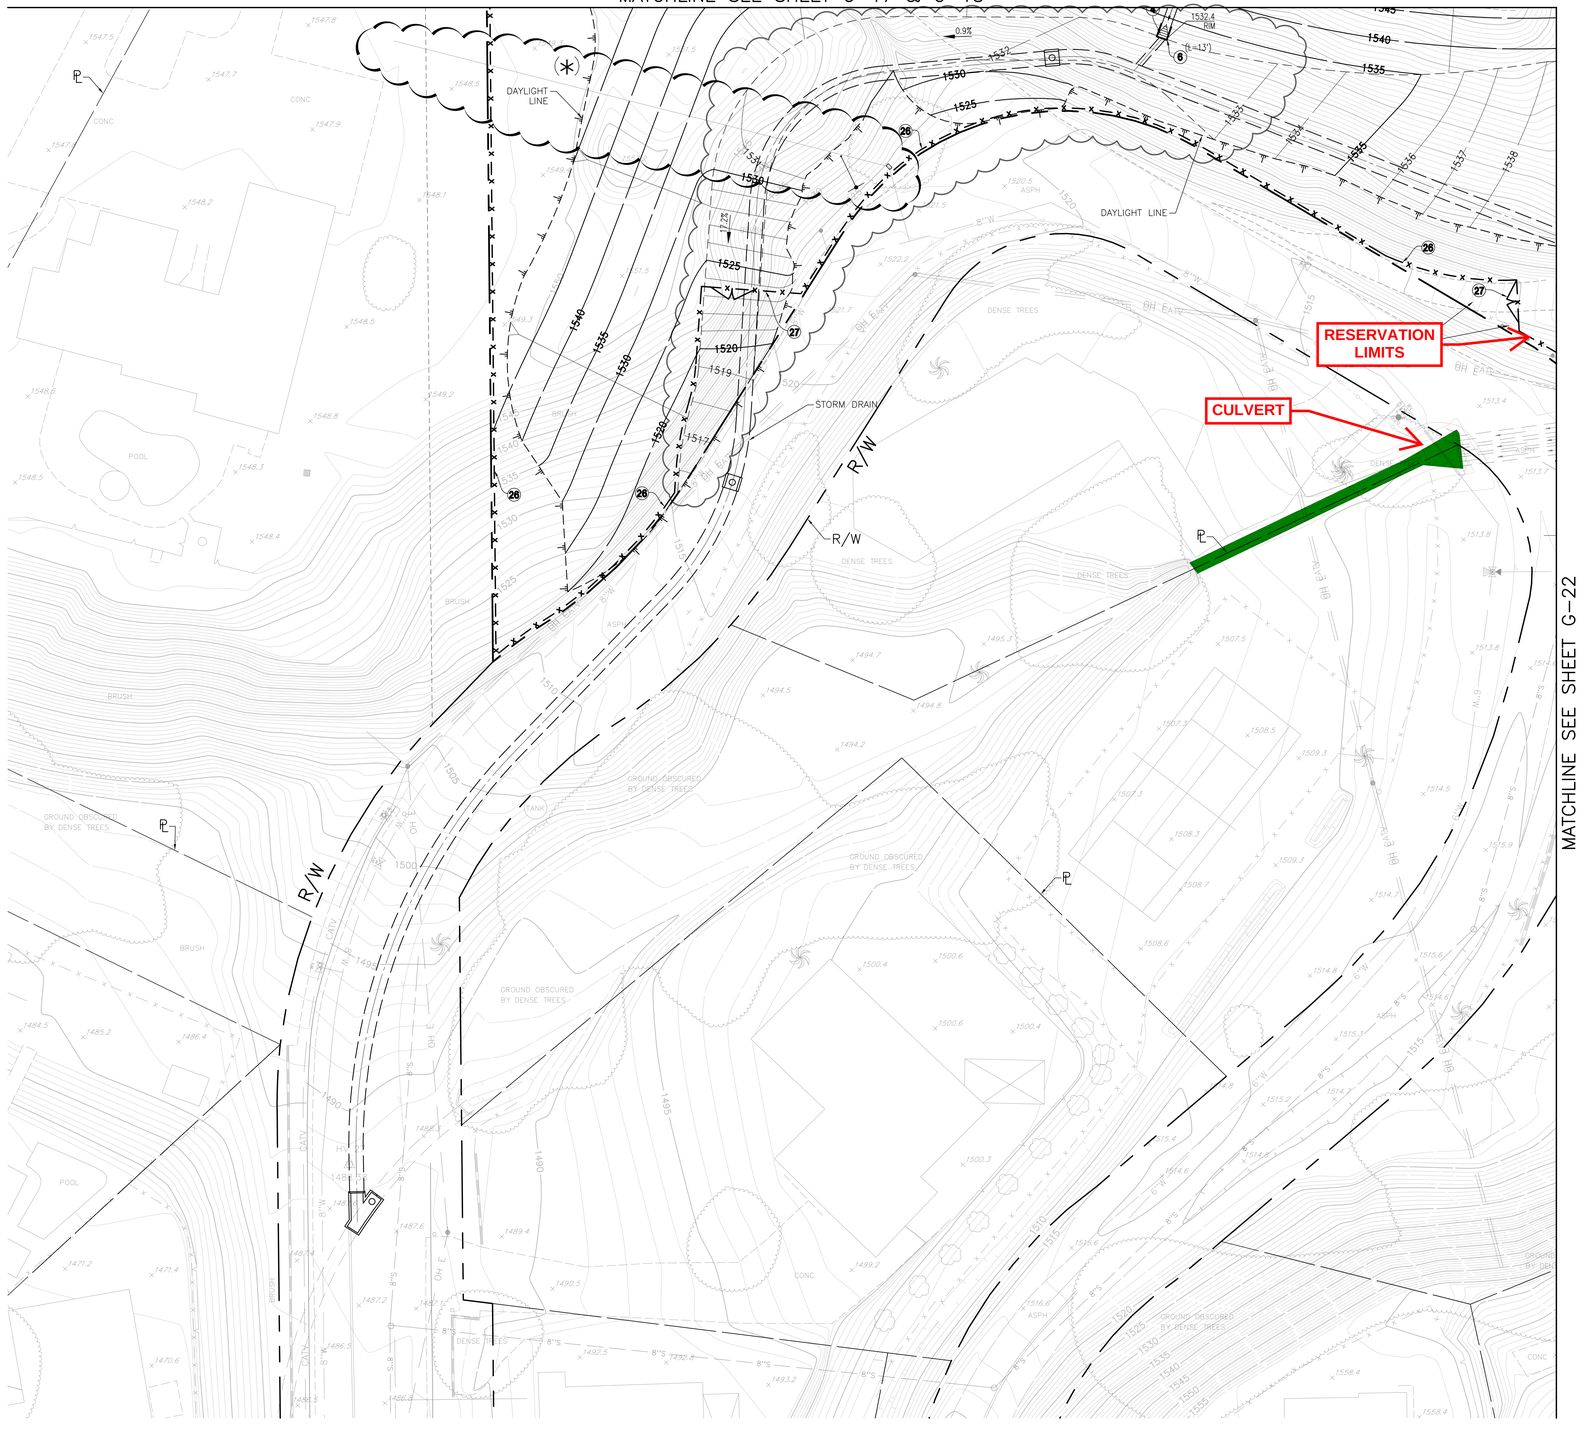

CONSTRUCTION NOTES – GRADING

26 INSTALL 6' HIGH CLF PER SPPWC STD PLAN 600-3.

27 INSTALL 6' HIGH, 14' WIDE CLF GATE PER SPPWC STD PLAN 600-3.

(*) NOTE:
CONTRACTOR SHALL VERIFY LOCATION OF ANY SERVICE LATERAL THAT MAY INTERFERE WITH CONSTRUCTION AND NOTIFY ENGINEER PRIOR TO START OF CONSTRUCTION.

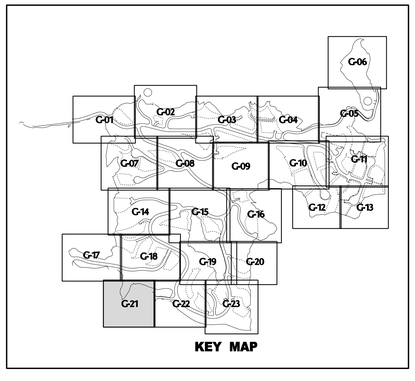

KEY MAP

0 10 20 40 60 80
SCALE: 1" = 20'

OCTOBER 30, 2017
CONSTRUCTION SET
ACTUAL SHEET SIZE: 42"X30"

STAMP

REGISTERED PROFESSIONAL ENGINEER
MOHAMED NAJIEB KHAN ZOWEER
No. 37127
Exp. 6/30/18
CIVIL
STATE OF CALIFORNIA

HUNSAKER & ASSOCIATES
IRVINE, INC.
PLANNING ▪ ENGINEERING ▪ SURVEYING
Three Hughes ▪ Irvine, CA 92618
Ph: (949) 583-1010 ▪ Fx: (949) 583-0759
IRVINE ▪ RIVERSIDE ▪ SAN DIEGO

CLIENT

SAN MANUEL BAND OF MISSION INDIANS
101 PURE WATER LANE
HIGHLAND, CA 92349

PROJECT

EAST RESERVATION INFRASTRUCTURE PROJECT PHASE 2

DRAWING TITLE

ROUGH GRADING PLAN

REVISION

07/31/2017

DATA

DATE: –
DRAWN BY: –
H & A NO. 1308-92
SCALE: AS SHOWN
SHEET

G-21

F:\0611\ENGINEERING\SA_EAST RESERVATION\IMP_GRADING\G-21 ROUGH GRADING PLAN.DWG 5/25/2018 11:13:14 AM JASON NERIA