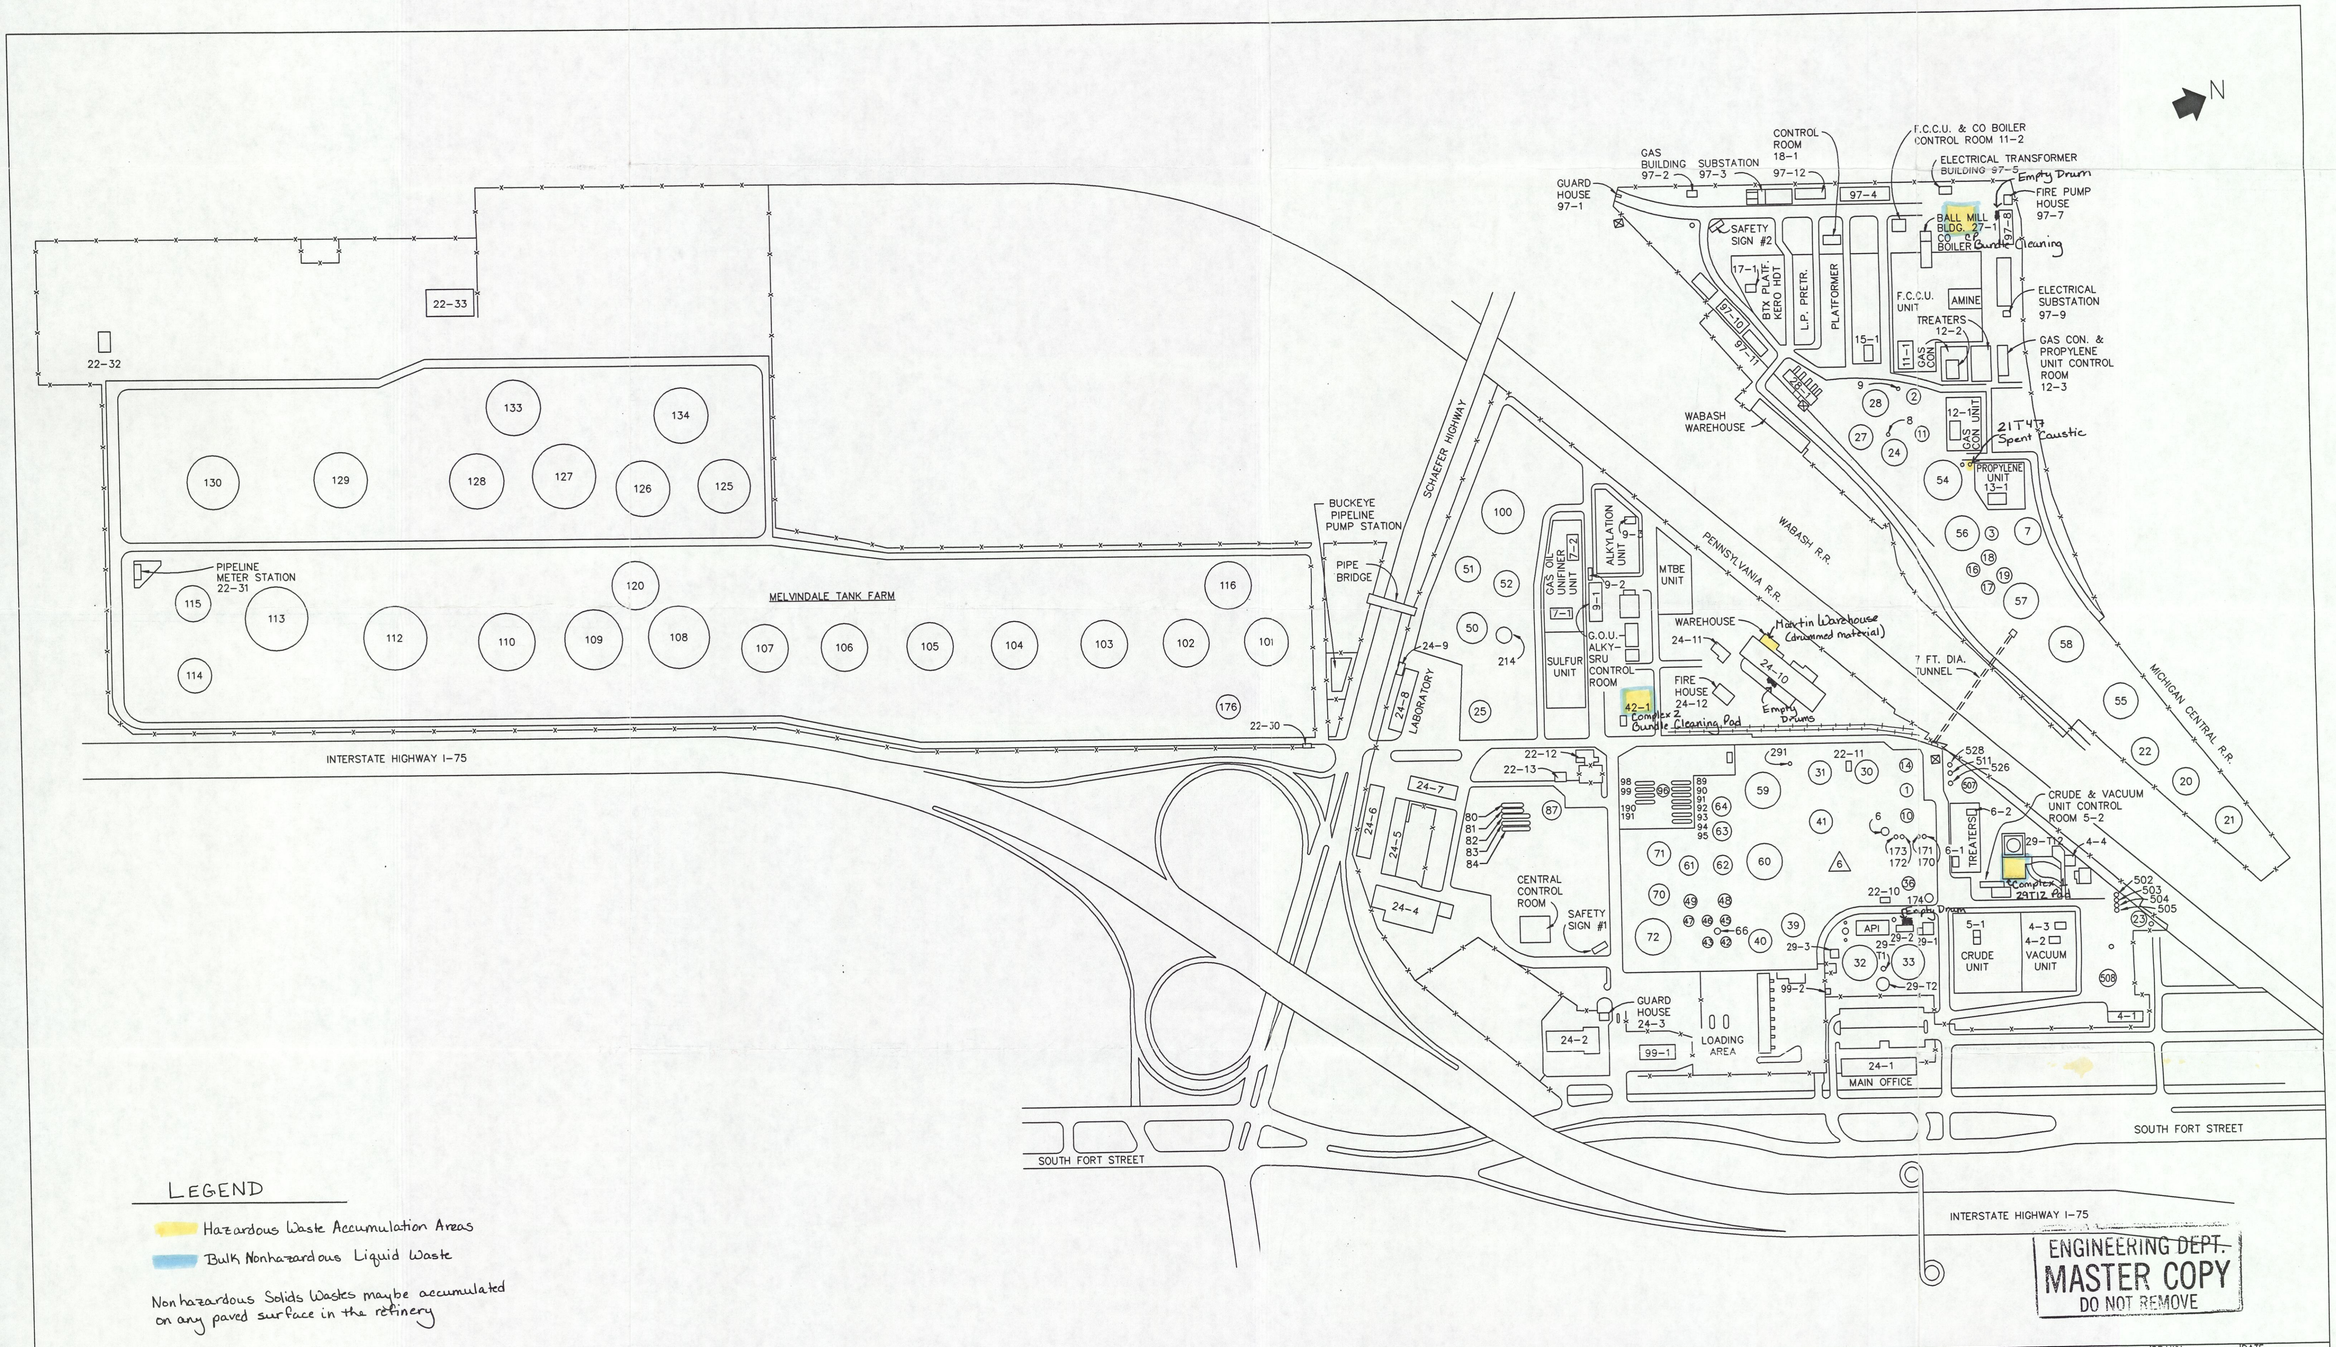

ENGINEERING DEPT.
MASTER COPY
DO NOT REMOVE

LEGEND

- Hazardous Waste Accumulation Areas
- Bulk Nonhazardous Liquid Waste

Nonhazardous Solids Wastes maybe accumulated on any paved surface in the refinery

NO.	DATE	BY	REVISIONS	CK.	APP.	NO.	DATE	BY	REVISIONS	CK.	APP.	NO.	DATE	BY	REVISIONS	CK.	APP.	REFERENCE DWG.	DESCRIPTION
9						5	10-91	TAG	REMOVED TKS. 26, 604 & 605			1	8-80	SP	ADDED BUILDING IDENTIFICATION NUMBERS				SEE C25-576 SHT. 1
10						6	1/97	RN	REMOVED TKS. 34,38 &117			2	1-85	RWC	ADDED PLATFORMATE TANK - ER-4081				
11						7						3	8-86	-	ADDED SAFETY SIGNS - ER-5047				
12						8						4	5-90	R TAG	GENERAL REVISION				

MARATHON
DETROIT, MICHIGAN

MARATHON OIL COMPANY

PLOT PLAN - INTERBATTERY
DETROIT REFINERY

DRAWN RW		DATE 11-12-91	
CHK.BY		APP.BY	
SCALE 1" = 200'-0"		UNIT	
APE NO.		CHG.NO.	
DWG.NO. D25-540		REV 6	

25054000