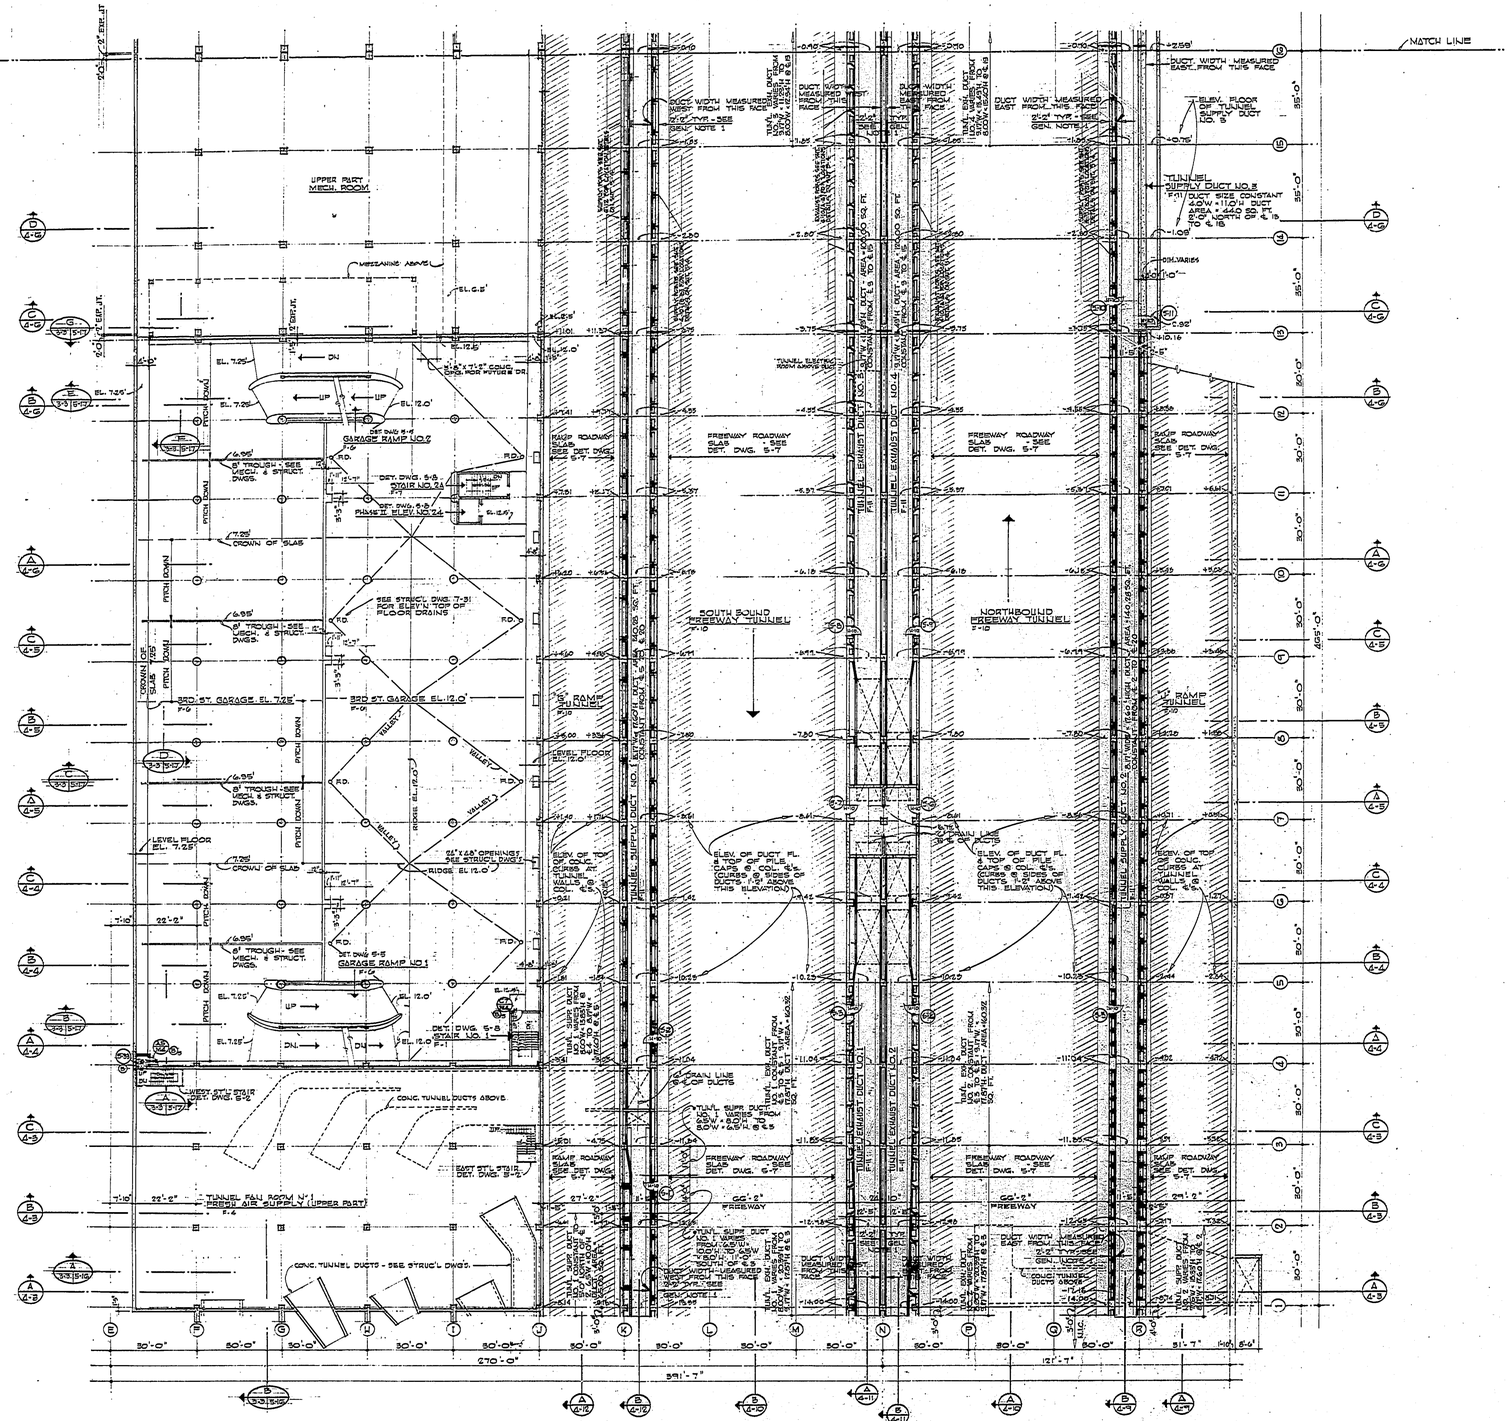

FREEWAY & GARAGE MID LEVEL PLAN - PART I

SCALE: 1/16" = 1'-0"

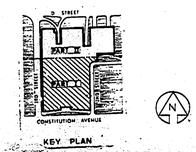

KEY PLAN

GENERAL NOTES

1 IN TUNNEL SUPPLY AND EXHAUST DUCTS, PASS COLUMNS WITH C.M.U. OR PLASTER SMOOTH TO ALIGN WITH DUCT WALL WHERE SPACE IS NOT AVAILABLE FOR C.M.U.

DC0116ZZ 9

BROOKS BARR GRAEBER & WHITE
AND
PITTS MEBANE PHELPS & WHITE
ARCHITECTS AND ENGINEERS

APPROVED	ARCHITECTURAL	STRUCTURAL
GENERAL SERVICES ADMINISTRATION PUBLIC BUILDINGS SERVICE • WASHINGTON D.C.		
PROJECT	U.S. DEPARTMENT OF LABOR BUILDING	
LOCATION	WASHINGTON D.C.	
STREET	200 CONSTITUTION AVENUE N.W.	
PROJ NO	49916	FILE NO
DRAWN BY	V.A.C. DIAS JR	CHECKED BY PASCHALLY
DRAWING TITLE	FREEWAY LEVEL PLAN - PART I	
	ARCHITECTURAL	
DRAWING NUMBER	3-3	PHASE I

30X