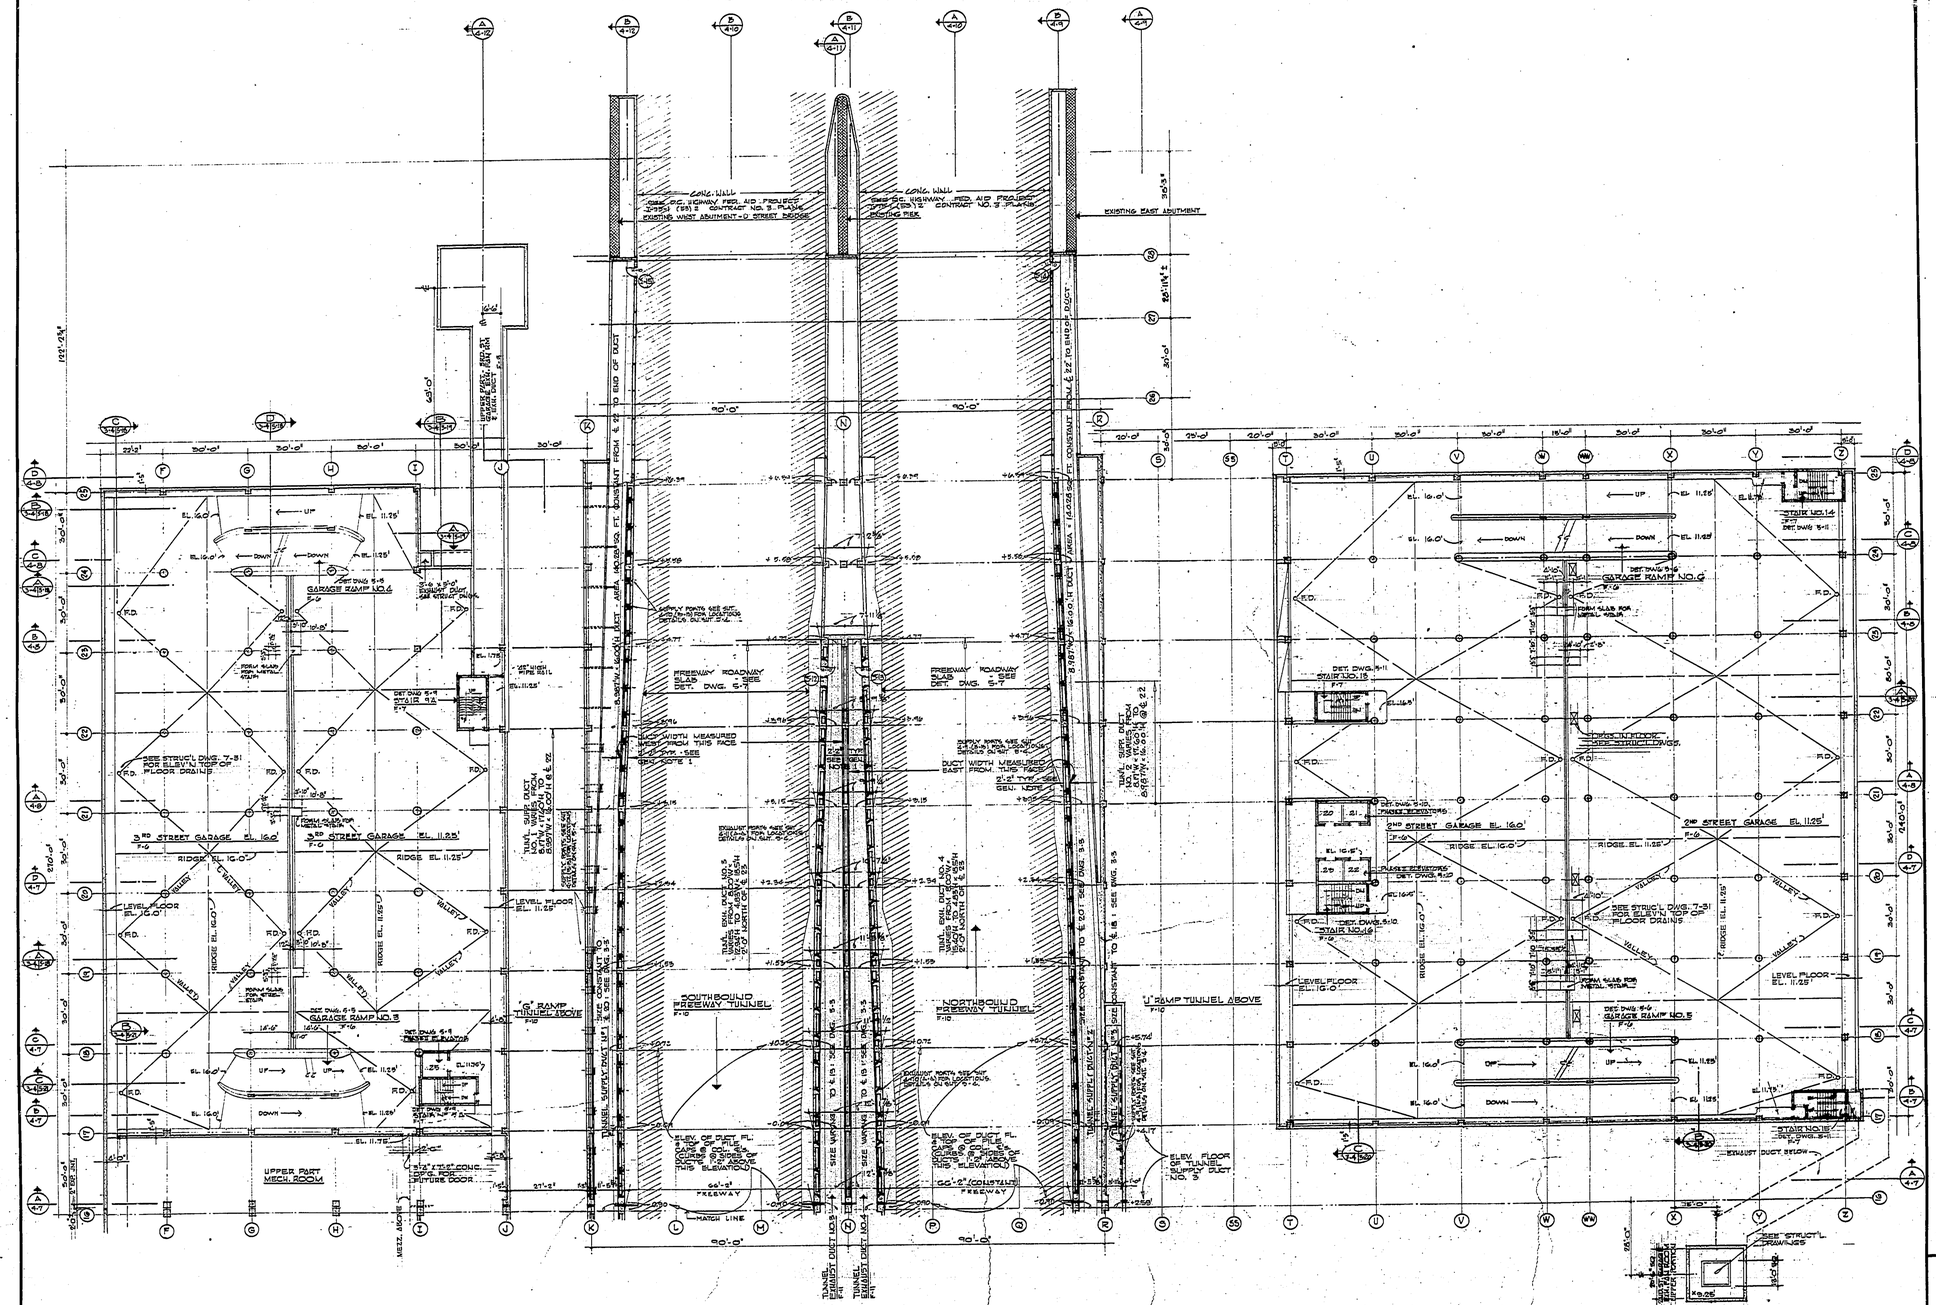

FREEWAY AND GARAGE MID LEVEL PLAN PART II

SCALE 1/16" = 1'-0"

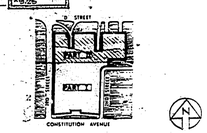

KEY PLAN

GENERAL NOTES

1 IN TUNNEL SUPPLY AND EXHAUST DUCTS, PASS COLUMNS THICK C.M.U. OR PLASTER SMOOTH TO ALIGN WITH DUCT WALL WHERE SPACE IS NOT AVAILABLE FOR C.M.U.

DC0116ZZ 10

BROOKS BARR GRAEBER & WHITE AND PITTS MEDANE PHELPS & WHITE ARCHITECTS AND ENGINEERS

APPROVED	ELC 9/26/67	RCA 9-26-67	[illegible]
	ARCHITECTURAL	STRUCTURAL	MECHANICAL ELECTRICAL

GENERAL SERVICES ADMINISTRATION
PUBLIC BUILDINGS SERVICE • WASHINGTON D C

PROJECT	U S DEPARTMENT OF LABOR BUILDING
LOCATION	WASHINGTON D C
STREET	300 CONSTITUTION AVENUE N W
PROJ NO	45918
FILE NO	
DRAWN BY	M.A.DEAUX JR
CHECKED BY	PASCHALLIS
DRAWING TITLE	FREEWAY LEVEL PLAN - PART II
	ARCHITECTURAL
DRAWING NUMBER	3-4
PHASE	I

30X