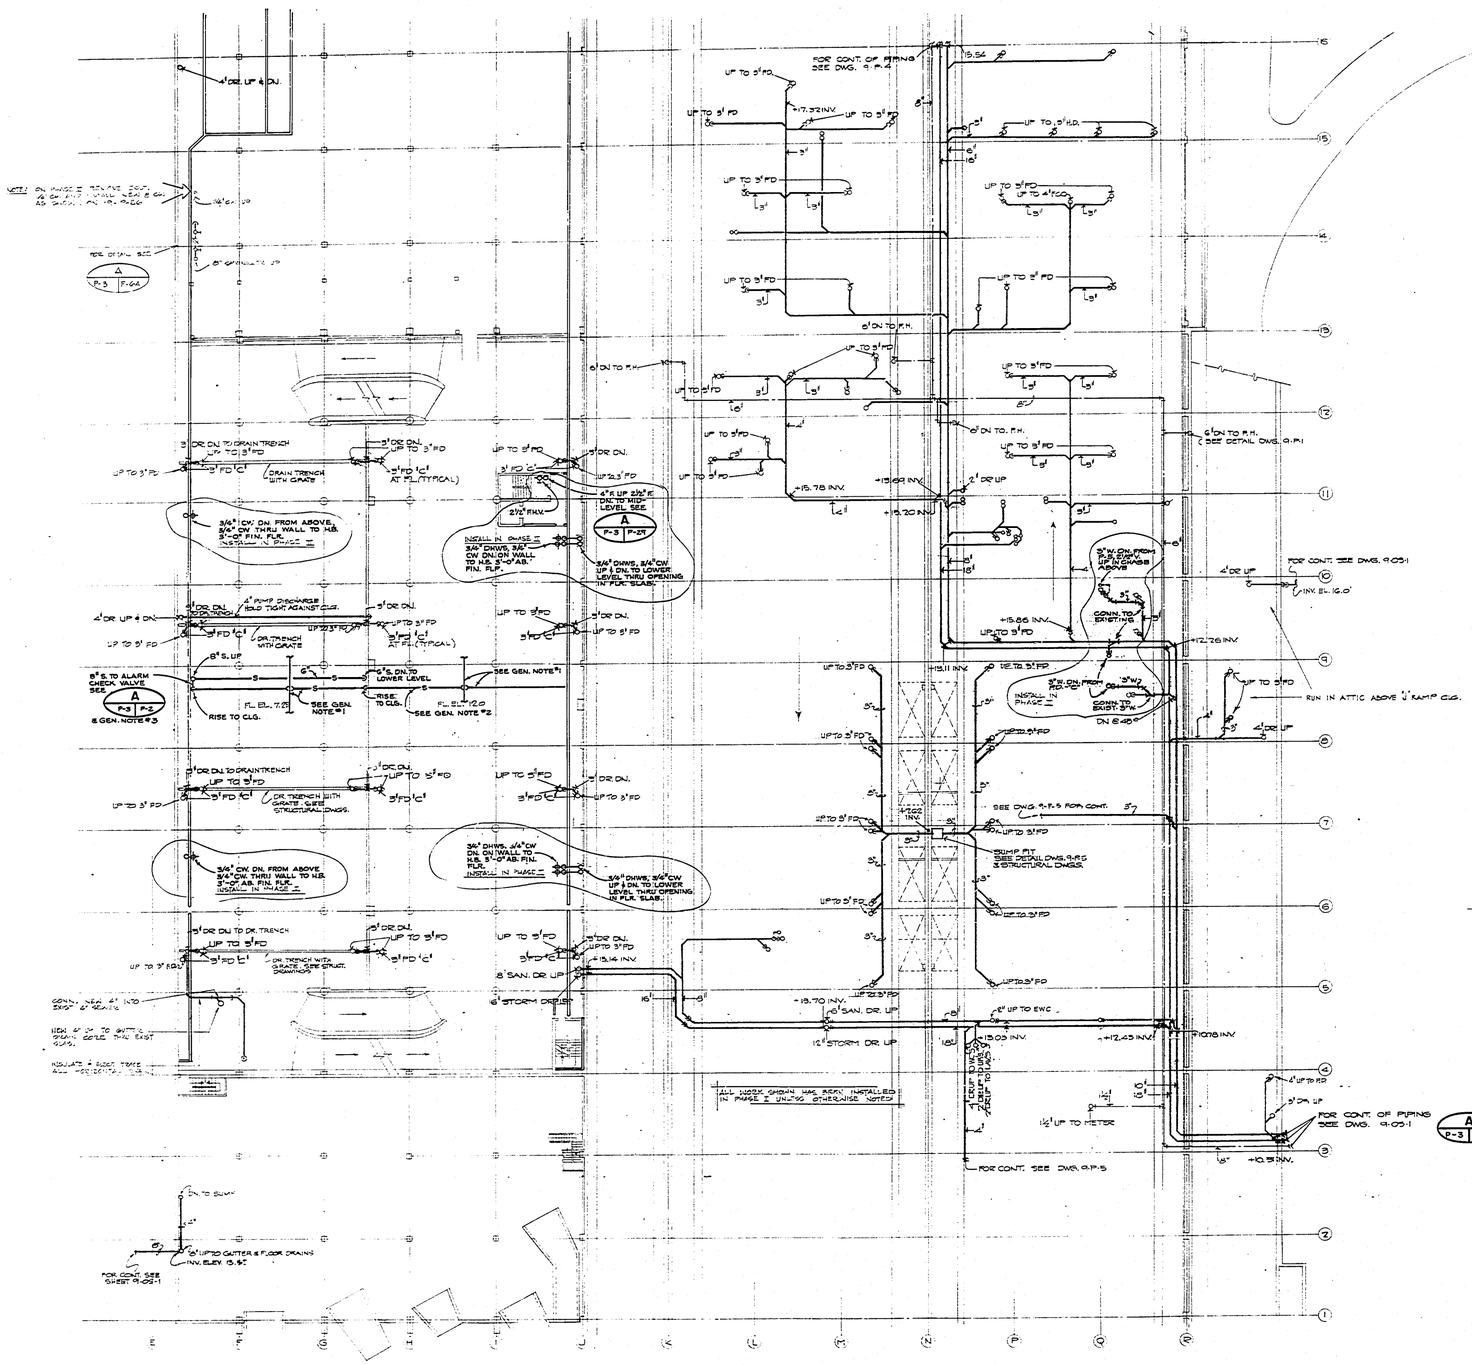

FREEWAY & GARAGE MID LEVEL PLAN - PART I

SCALE: 1/16" = 1'-0"

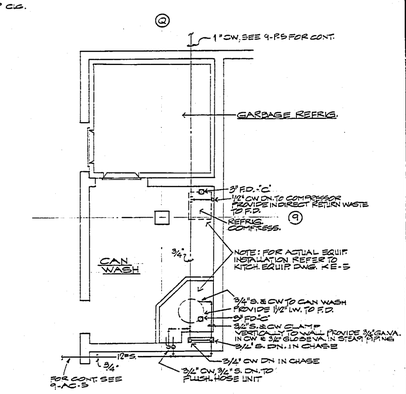

NOTE: INSTALL IN PHASE I CONTRACT

PLAN - CAN WASH AREA - SERVICE LEVEL

SCALE: 1/4" = 1'-0"

GENERAL NOTES

4. ALL NEW WORK SHOWN IN EXISTING CONSTRUCTION SHALL BE INSTALLED BY REMOVING & REPLACING EXISTING CONSTRUCTION AS REQUIRED TO SUIT NEW WORK.

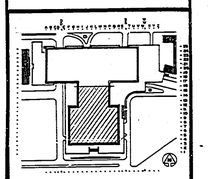

KEY PLAN

BROOKS BARR GRAEBNER & WHITE
AND
PITTS MEBANE PHELPS & WHITE
ARCHITECTS AND ENGINEERS

APPROVED	ARCHITECTURAL	STRUCTURAL	MECHANICAL ELECTRICAL	12/14/67

GENERAL SERVICES ADMINISTRATION
PUBLIC BUILDINGS SERVICE - WASHINGTON D.C.

PROJECT	U.S. DEPARTMENT OF LABOR
LOCATION	WASHINGTON D.C.
STREET	200 CONSTITUTION AVENUE N.W.
PROJ NO	65516 FILE NO
Engineer BY	CG DRAWN CHECKED BY JKW
DRAWING TITLE	FREEWAY & GARAGE MID-LEVEL PLAN-PART I
	PLUMBING
DRAWING NUMBER	9-P-3 PHASE II

LOCKWOOD, ANDREWS & NEWNAM, INC.
CONSULTING ENGINEERS

DC 11-ZZ 443

30X