GENERAL NOTES

4. ALL NEW WORK SHOWN IN EXISTING CONSTRUCTION SHALL BE INSTALLED BY REMOVING & REPLACING EXISTING CONSTRUCTION TO SUIT NEW WORK.

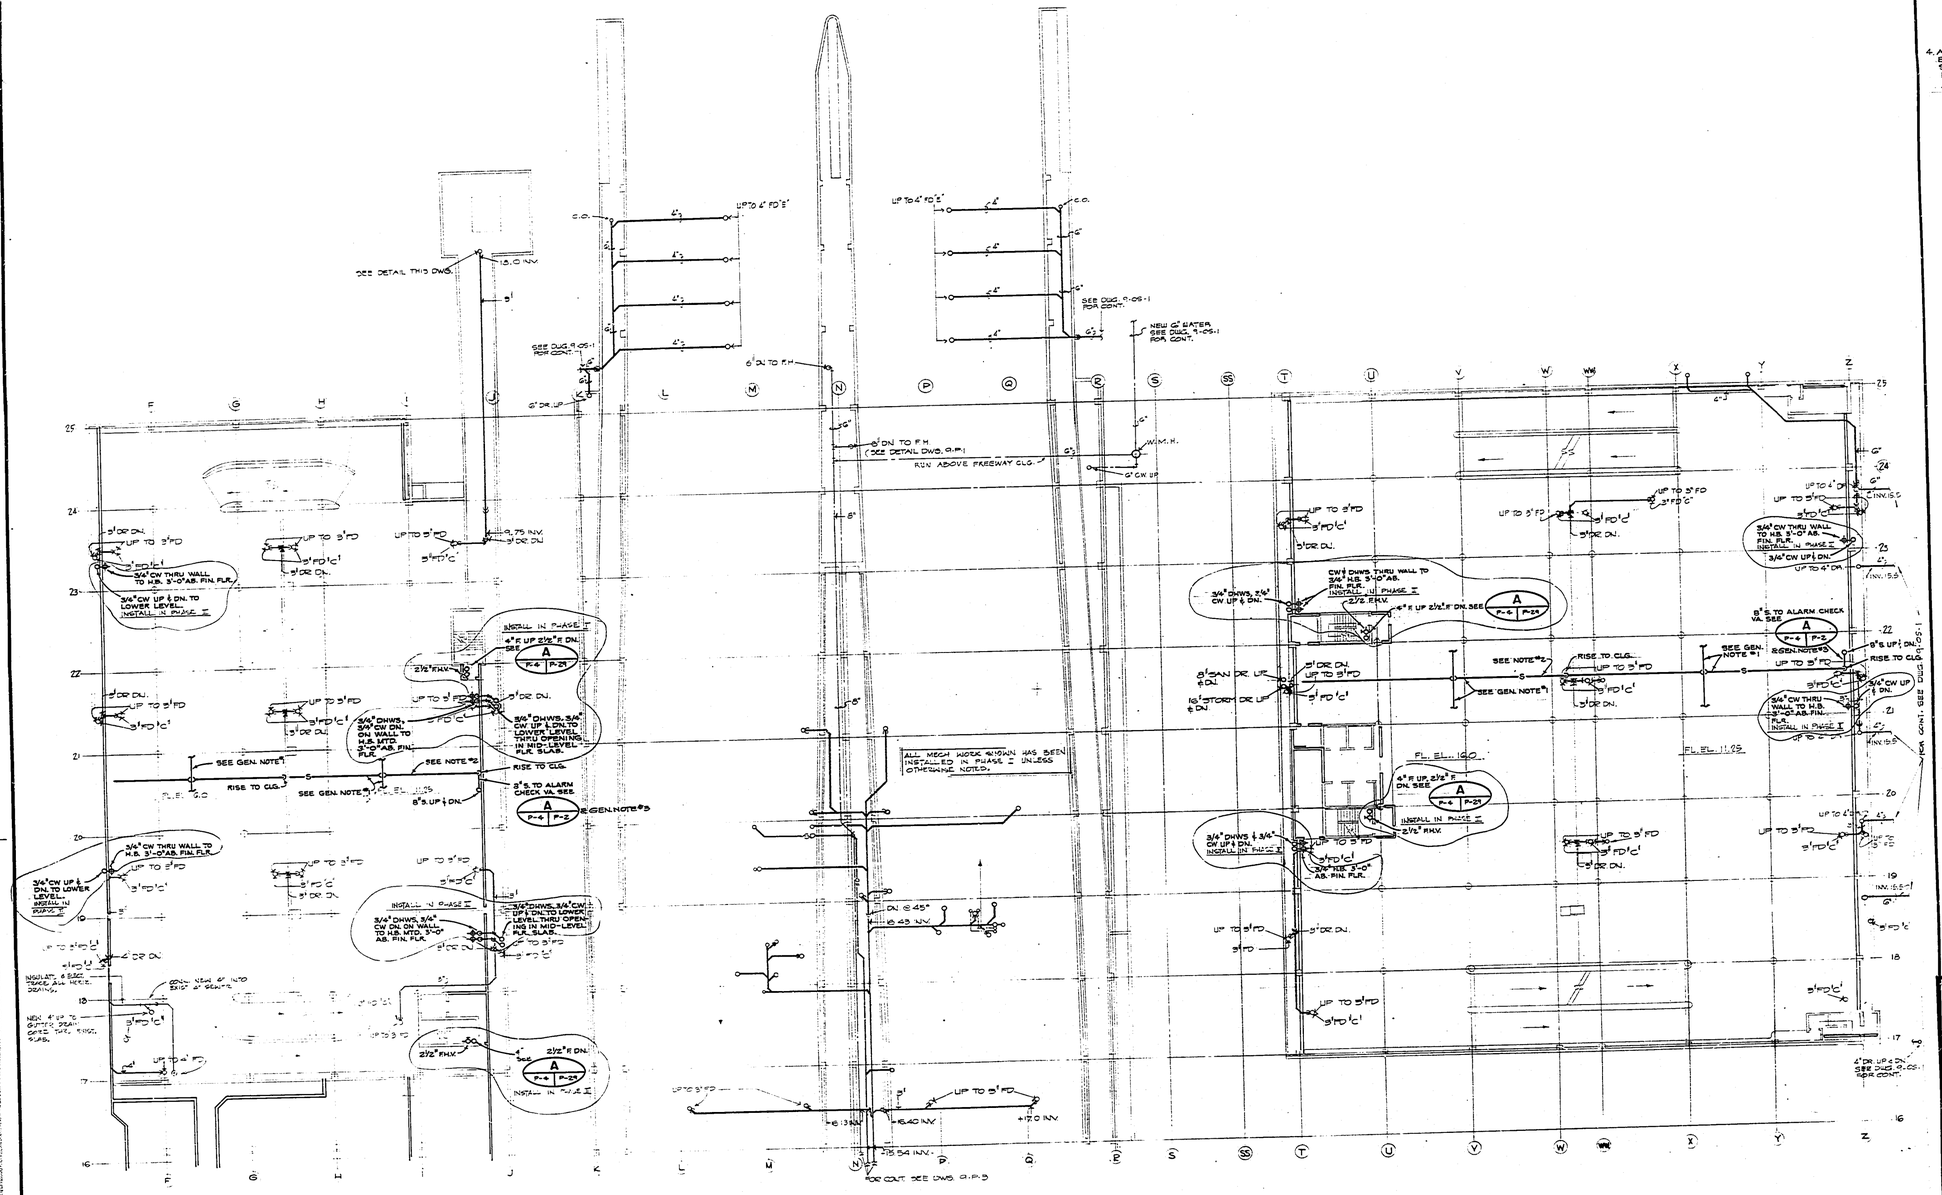

FREEWAY & GARAGE MID-LEVEL PLAN- PART II

SCALE: 1/16"=1'-0"

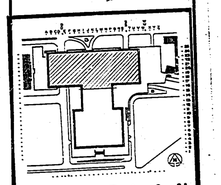

KEY PLAN

BROOKS BARR GRAEBER & WHITE
AND
PITTS MEBANE PHELPS & WHITE
ARCHITECTS AND ENGINEERS

APPROVED	ARCHITECTURAL	STRUCTURAL	MECHANICAL ELECTRICAL

GENERAL SERVICES ADMINISTRATION
PUBLIC BUILDINGS SERVICE - WASHINGTON D C

PROJECT	U S DEPARTMENT OF LABOR		
LOCATION	WASHINGTON D C		
STREET	200 CONSTITUTION AVENUE N W		
PROJ NO	40914	FILE NO	
DRAWN BY	C.G. OCK.JI	CHECKED BY	JKW
DRAWING TITLE	FREEWAY & GARAGE MID-LEVEL PLAN-PART II		
	PLUMBING		
DRAWING NUMBER	9-P-4	PHASE II	

LOCKWOOD, ANDREWS & NEWNAM, INC.
CONSULTING ENGINEERS

444

30X