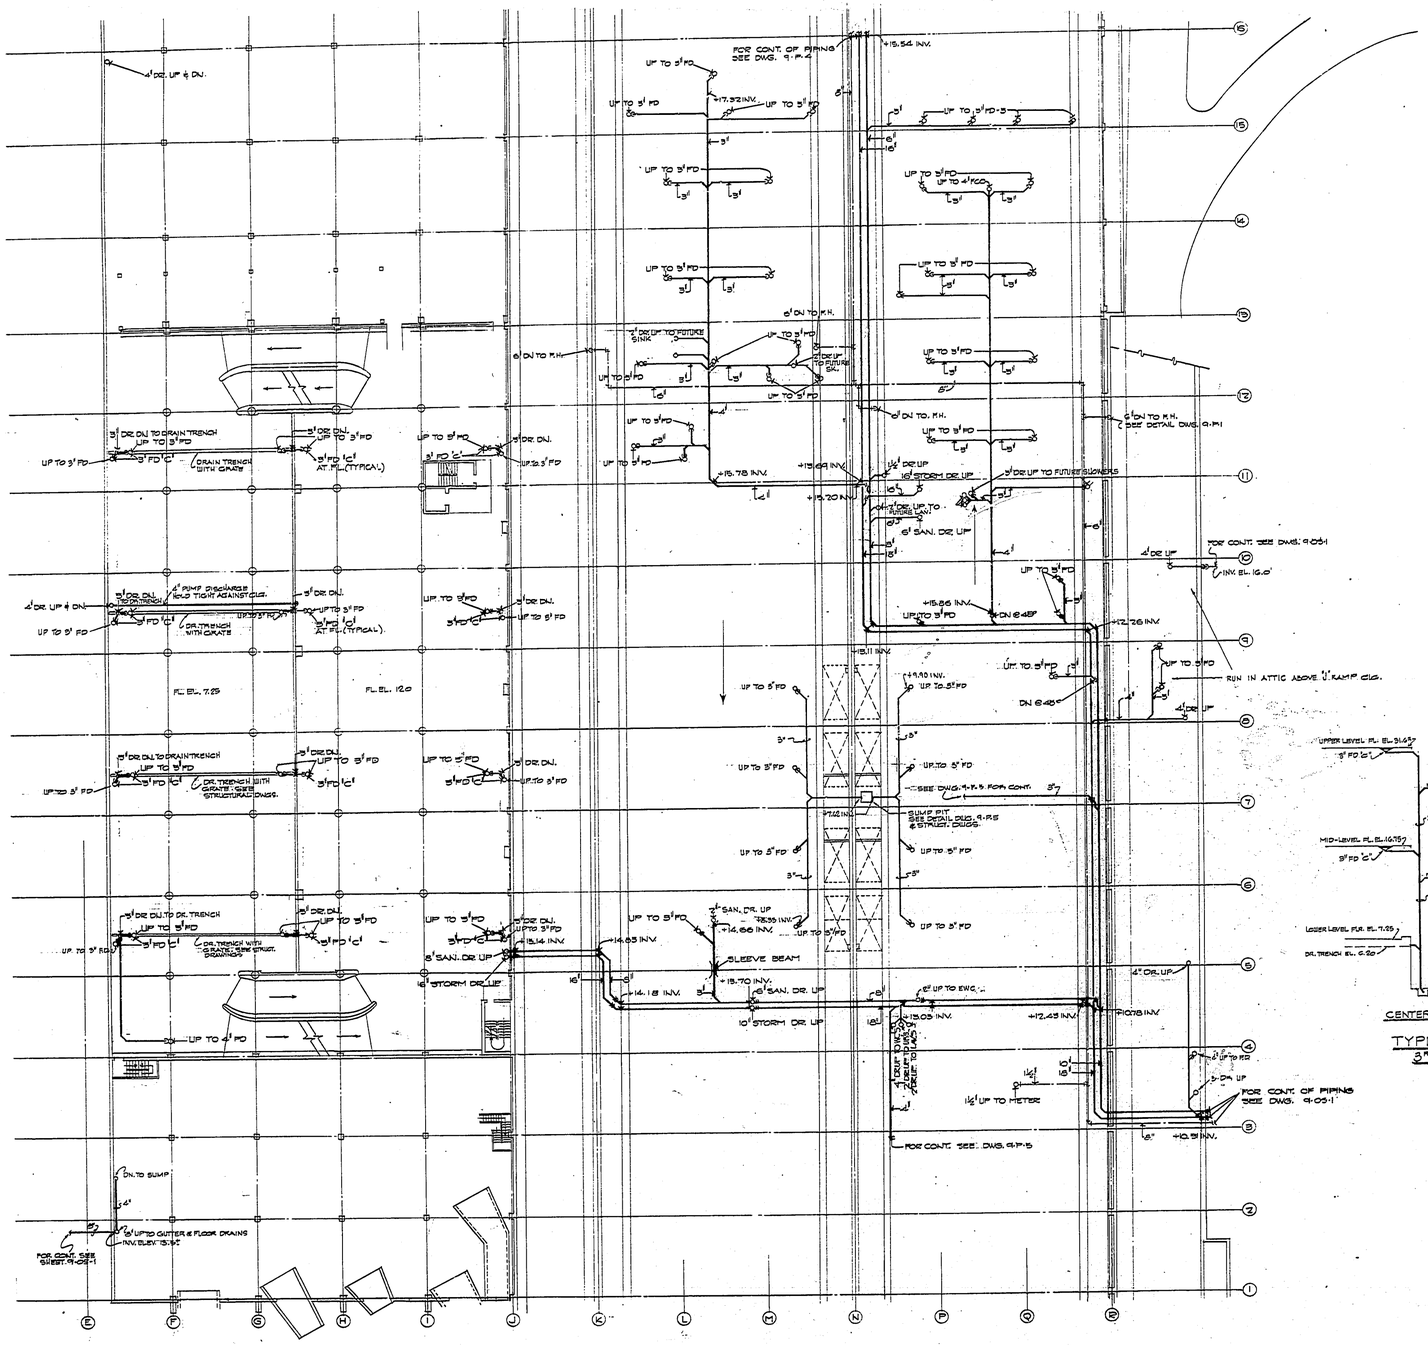

FREEWAY & GARAGE MID LEVEL PLAN - PART I

SCALE: 1/16" = 1'-0"

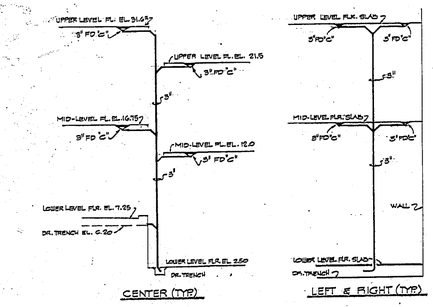

TYPICAL RISER DIAGRAMS

3RD ST. GARAGE FLOOR DRAINS

N.T.S.

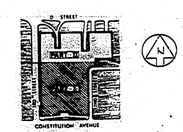

KEY PLAN

LOCKWOOD, ANDREWS & NEWNAM, INC.

GENERAL NOTES

1. NOTES 1, 2 & 3, SHEET 9-P-2, APPLY TO THIS SHEET.
2. REFER TO SHEET 9-P-1 FOR FIRE [illegible]

DC0116ZZ 119

BROOKS BARR GRAEBER & WHITE AND PITTS MEBANE PHELPS & WHITE ARCHITECTS AND ENGINEERS

APPROVED	CLC 9/16/67	DSG 9/26/67	[illegible]
	ARCHITECTURAL	STRUCTURAL	MECHANICAL

GENERAL SERVICES ADMINISTRATION
PUBLIC BUILDINGS SERVICE • WASHINGTON D.C.

PROJECT	U.S. DEPARTMENT OF LABOR		
LOCATION	WASHINGTON D.C.		
STREET	200 CONSTITUTION AVENUE N.W.		
PROJ NO	49818	FILE NO	
DRAWN BY	JCO	CHECKED BY	J.K.W.
DRAWING TITLE	FREEWAY & GARAGE MID-LEVEL PLAN PART I PLUMBING		
DRAWING NUMBER	9-P-3	PHASE	I

30X