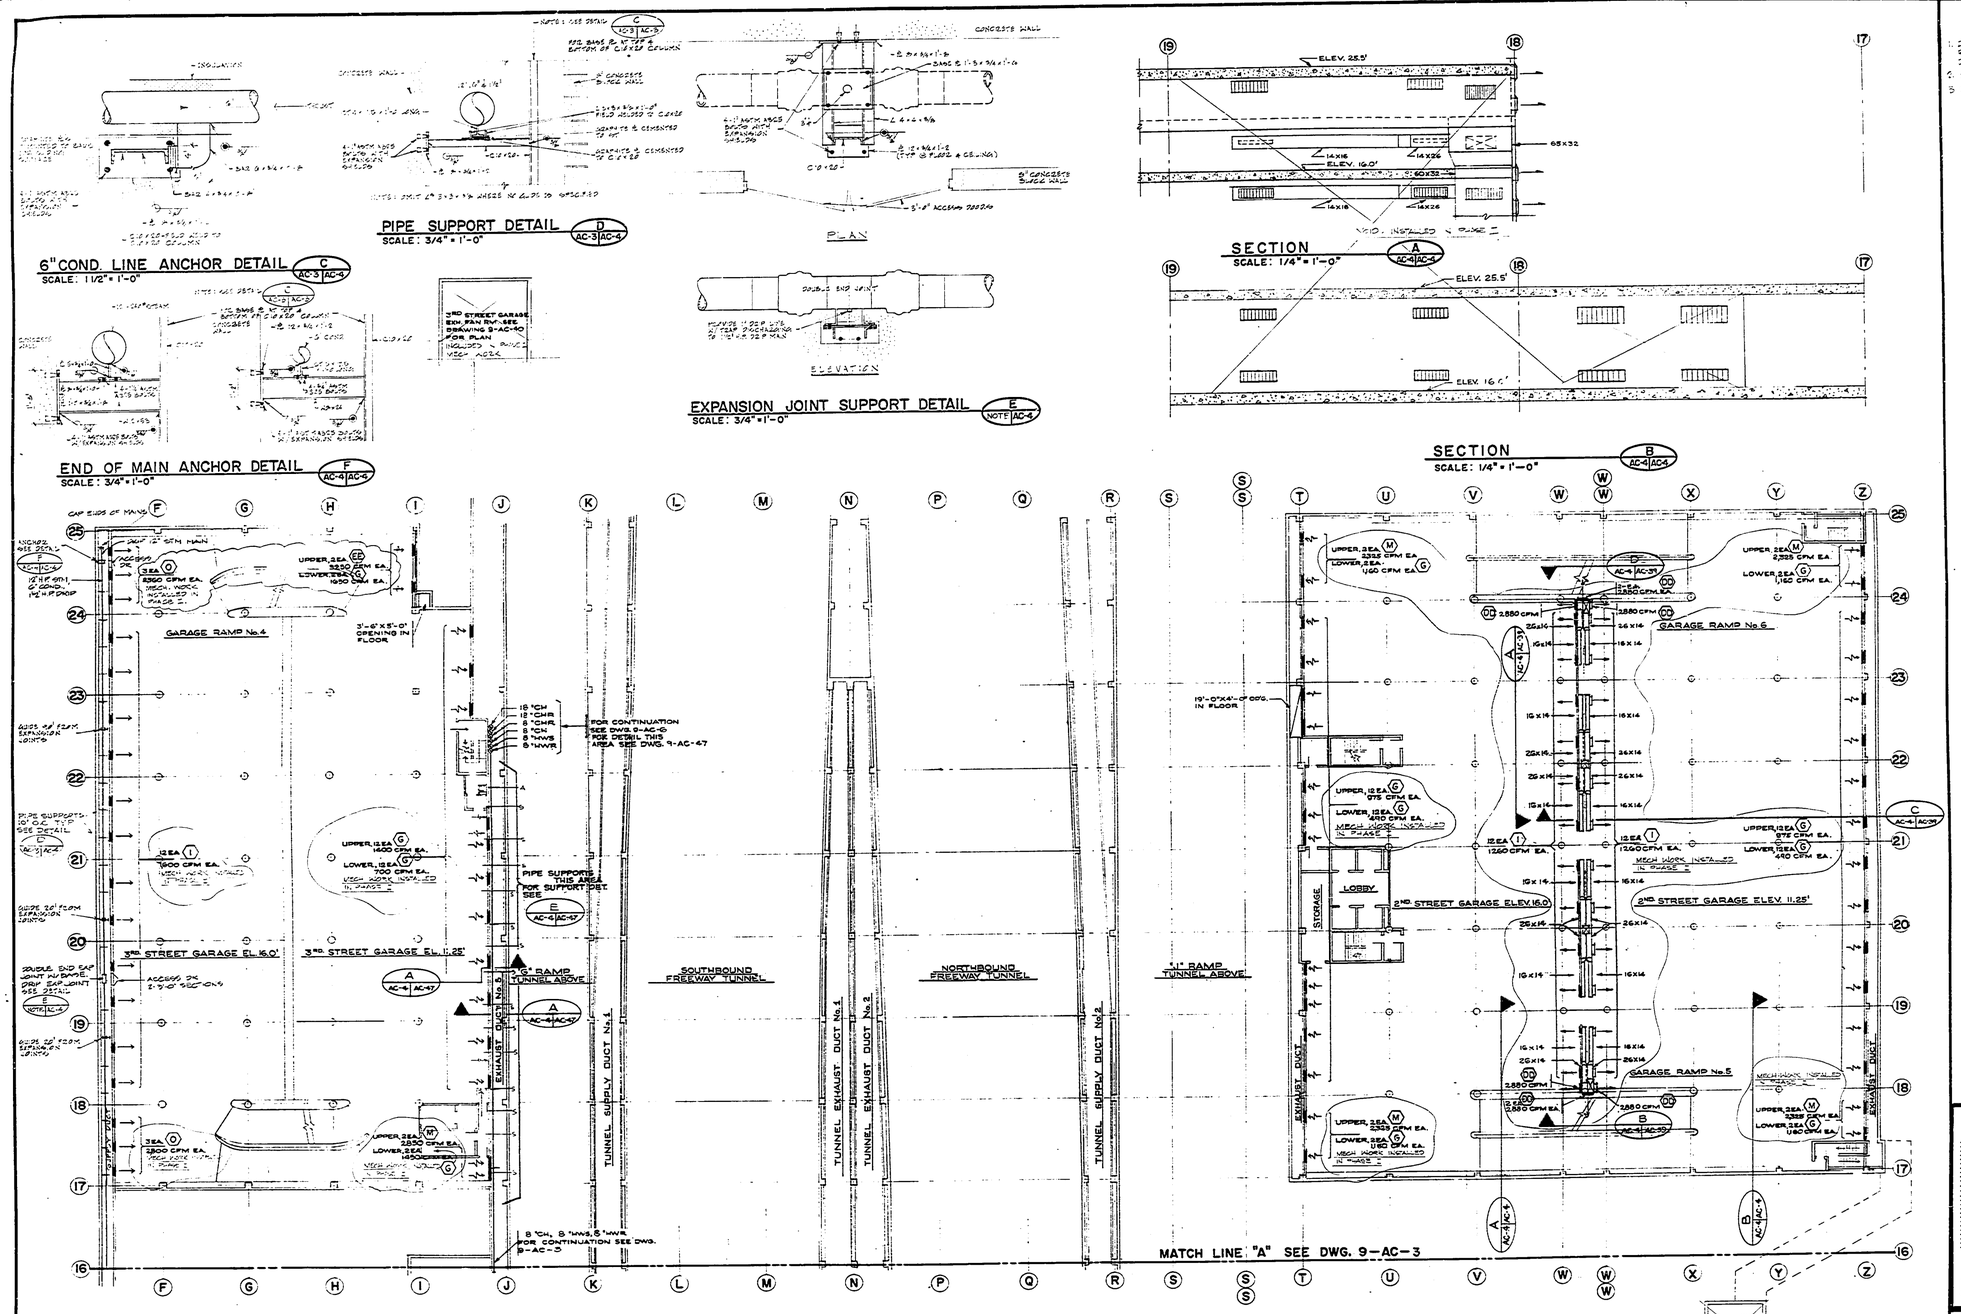

FREEWAY & GARAGE MID LEVEL PLAN PART II
SCALE: 1/16" = 1'-0"

GENERAL NOTES

1. DETAIL "E" APPLIES WHEREVER REQUIRED TO ON AC DRAWINGS.
2. SEE NOTE 5 DWG 9-AC-5
3. SEE NOTE 5 DWG 9-AC-5

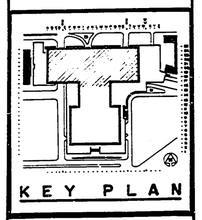

KEY PLAN

BROOKS BARR GRAEBER & WHITE
AND
PITTS MEBANE PHELPS & WHITE
ARCHITECTS AND ENGINEERS

APPROVED	ARCHITECTURAL	STRUCTURAL	MECHANICAL ELECTRICAL

GENERAL SERVICES ADMINISTRATION
PUBLIC BUILDINGS SERVICE · WASHINGTON D C

PROJECT	U S DEPARTMENT OF LABOR		
LOCATION	WASHINGTON D C		
STREET	200 CONSTITUTION AVENUE N W		
PROJ NO	69918	FILE NO	
DRAWN BY	T.B.	DCT. TE	CHECKED BY JKW
DRAWING TITLE	FREEWAY & GARAGE MID LEVEL PART II		
	AIR CONDITIONING		
DRAWING NUMBER	9-AC-4	PHASE II	

LOCKWOOD, ANDREWS & NEWNAM, INC.
CONSULTING ENGINEERS

30X