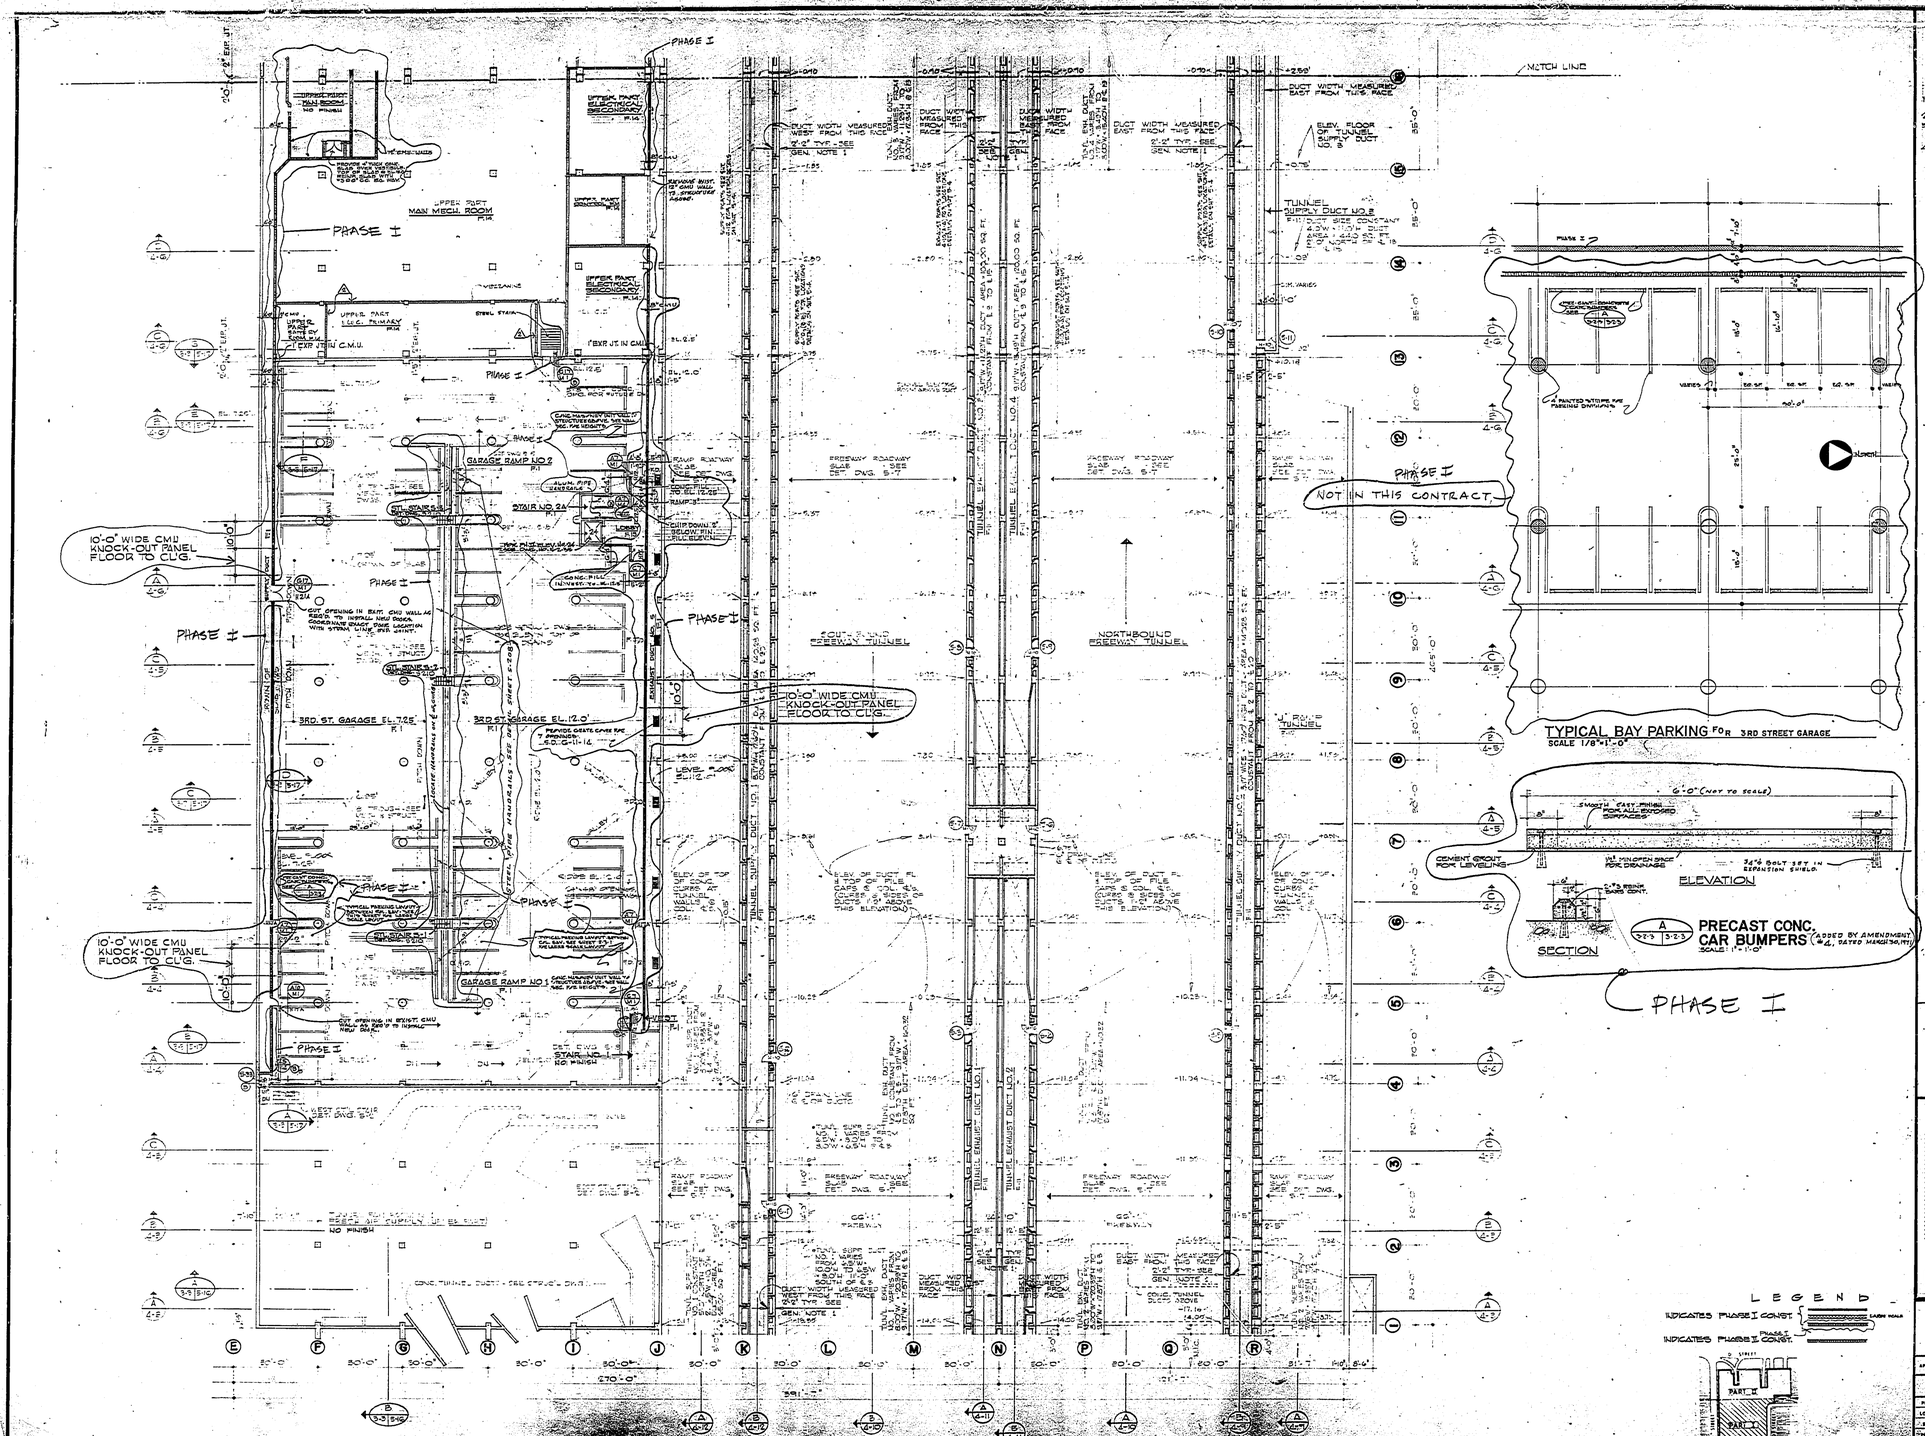

GENERAL NOTES

1. ALL DIMENSIONS THE DRAWING ARE EXTENDED UNLESS OTHERWISE SHOWN OR NOTED.
2. SEE GENERAL NOTES DWG S-1.1.
3. REFER TO DRAWING S-3.5 FOR PIPE SLEEVES AND WALL INSERTS.
4. REFER TO DRAWING S-2.0 FOR LEGEND OF MATERIALS SHOWN IN PLAN.

BROOKS BARR GRAEBER & WHITE AND PITTS MEDANE PHELPS & WHITE
ARCHITECTS AND ENGINEERS

APPROVED	11-16-1971		
	ARCHITECTURAL	STRUCTURAL	MECHANICAL ELECTRICAL

GENERAL SERVICES ADMINISTRATION
PUBLIC BUILDINGS SERVICE • WASHINGTON D.C.

PROJECT	U.S. DEPARTMENT OF LABOR BUILDING
LOCATION	WASHINGTON D.C.
STREET	200 CONSTITUTION AVENUE N.W.
PROJ. NO.	68818 FILE NO.
DRAWN BY	L.A.D. REVIEWED BY R. PASCHALL
DESIGN	FREEWAY LEVEL PLAN PART I
	ARCHITECTURAL

3-2-3

77 135

30X