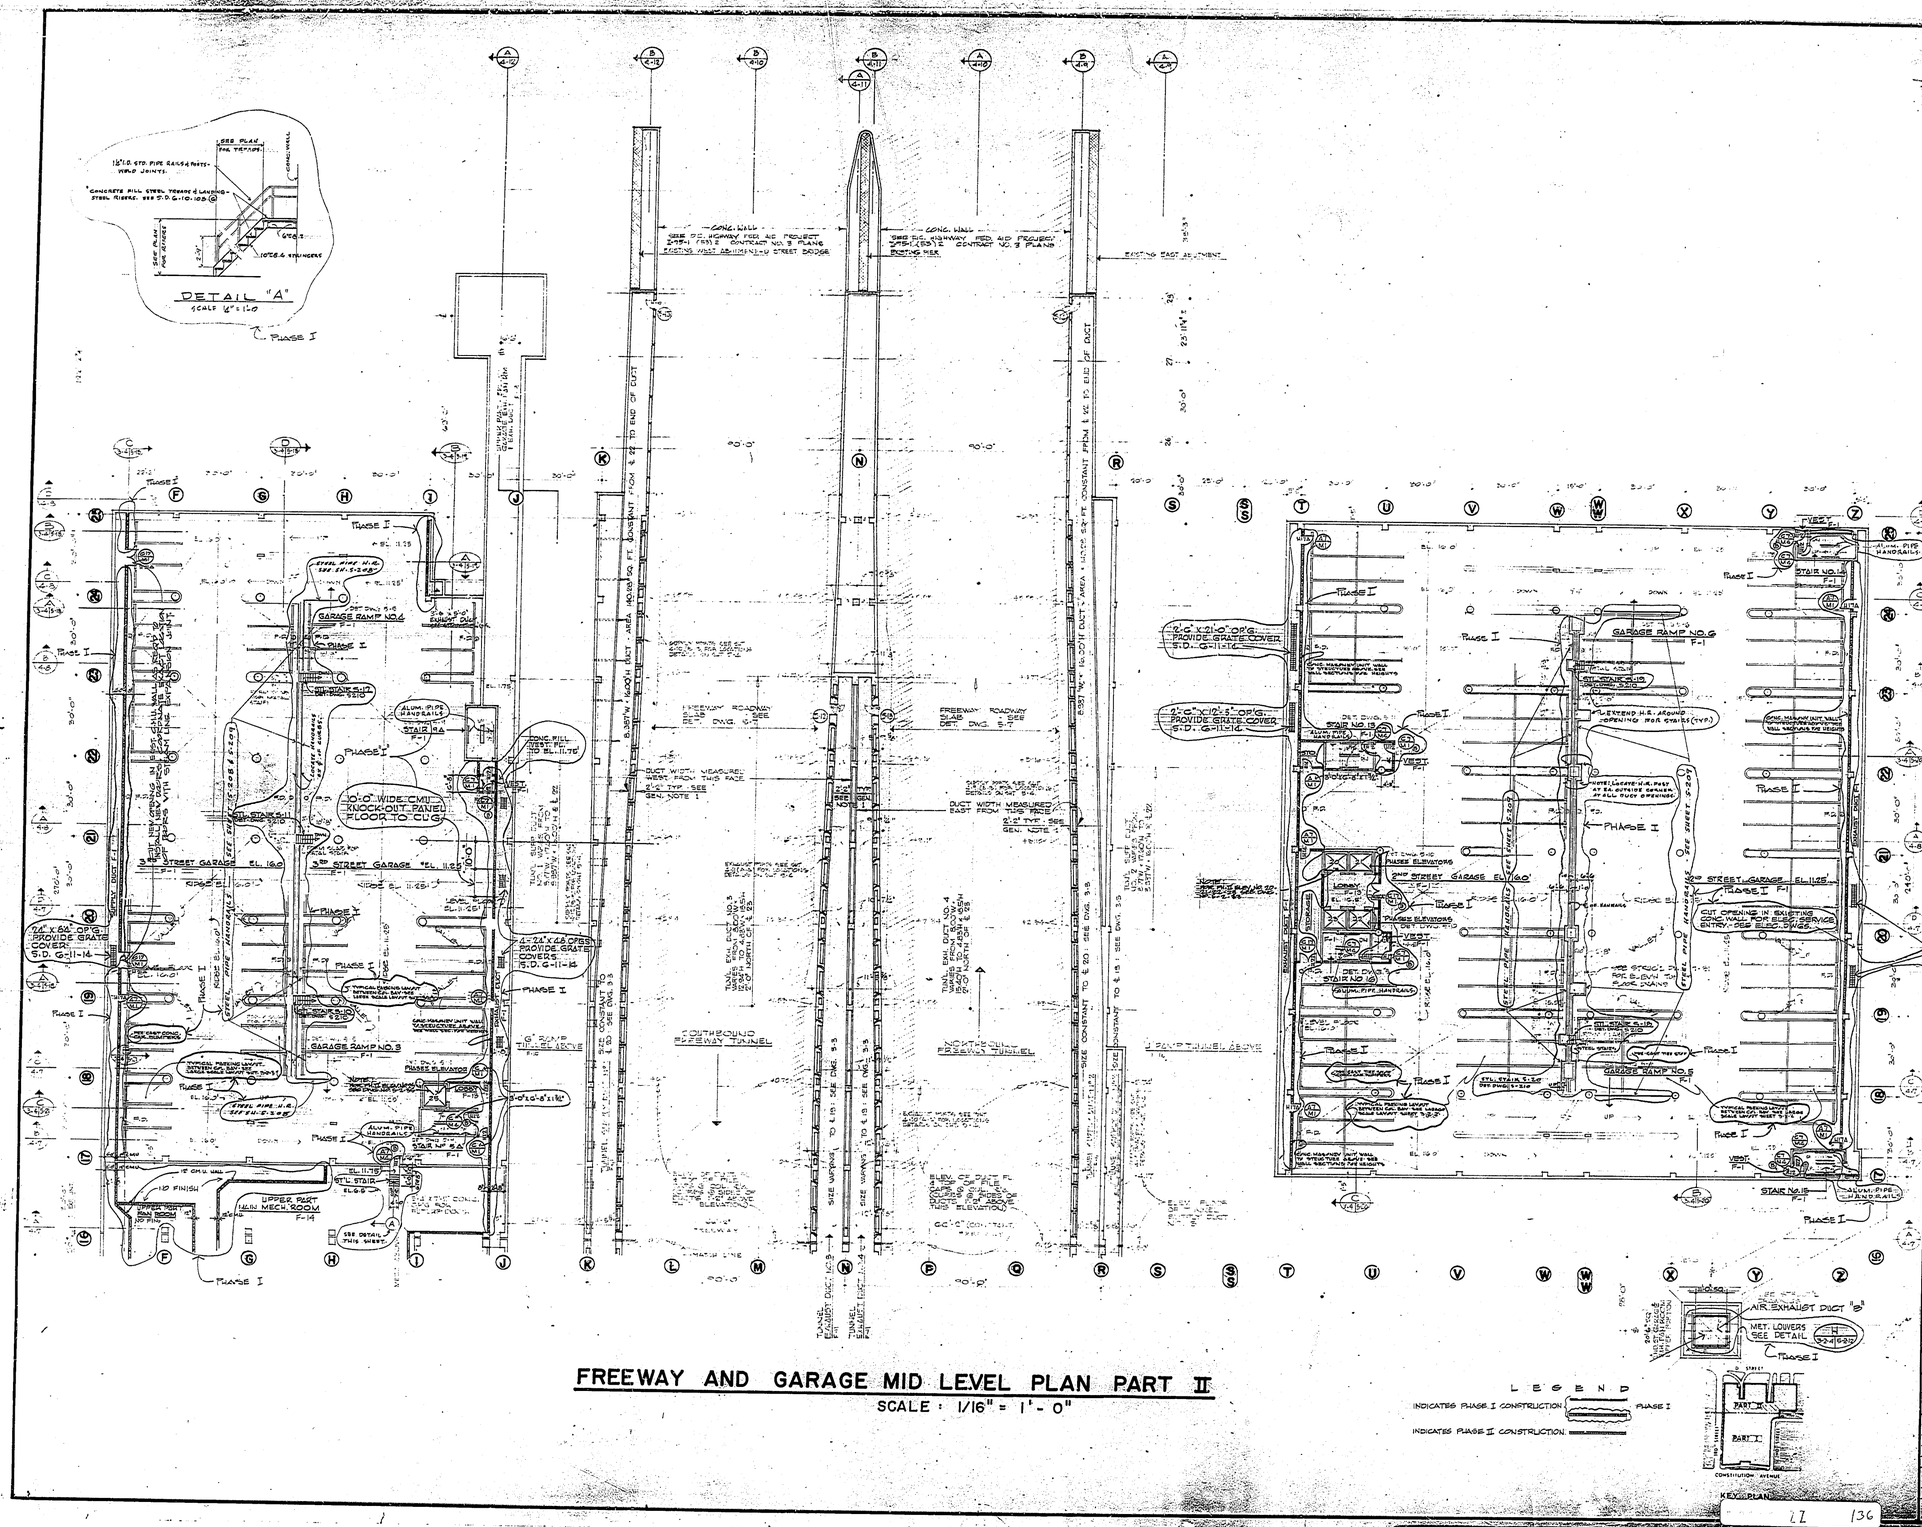

FREEWAY AND GARAGE MID LEVEL PLAN PART II

SCALE : 1/16" = 1'-0"

LEGEND

INDICATES PHASE I CONSTRUCTION — PHASE I

INDICATES PHASE II CONSTRUCTION

GENERAL NOTES

1. ALL DETAILS & NOTES SHOWN ON DRAWINGS ARE GENERAL UNLESS OTHERWISE NOTED OR INDICATED.
2. SEE GENERAL WALL NOTES DWG. S-2-1 FOR GENERAL WALL NOTES.
3. REFER TO DWG. S-2-1 FOR LEGEND OF MATERIALS SHOWN IN PLAN.

KEY PLAN

BROOKS BARR GRAEBER & WHITE AND PITTS MEBANE PHELPS & WHITE ARCHITECTS AND ENGINEERS

APPROVED 10-1-71 — ARCHITECTURAL | STRUCTURAL | MECHANICAL ELECTRICAL

GENERAL SERVICES ADMINISTRATION
PUBLIC BUILDINGS SERVICE • WASHINGTON D.C.

PROJECT	U.S. DEPARTMENT OF LABOR BUILDING
LOCATION	WASHINGTON D.C.
STREET	200 CONSTITUTION AVENUE N.W.
PROJ NO	68819 — FILE NO
DRAWN BY LAP	U.A.D. OCT 71 — CHECKED BY PASCHALL
DRAWING TITLE	FREEWAY LEVEL PLAN PART II
	ARCHITECTURAL
DRAWING	3-2-4 — PHASE II

LZ 136

30X