GENERAL NOTES

1. NOTES 1, 2 & 3, SHEET 9-P.2, APPLY TO THIS SHEET.
2. REFER TO SHEET 9-P.1 FOR FIRE HYDRANT CONNECTION DETAILS.

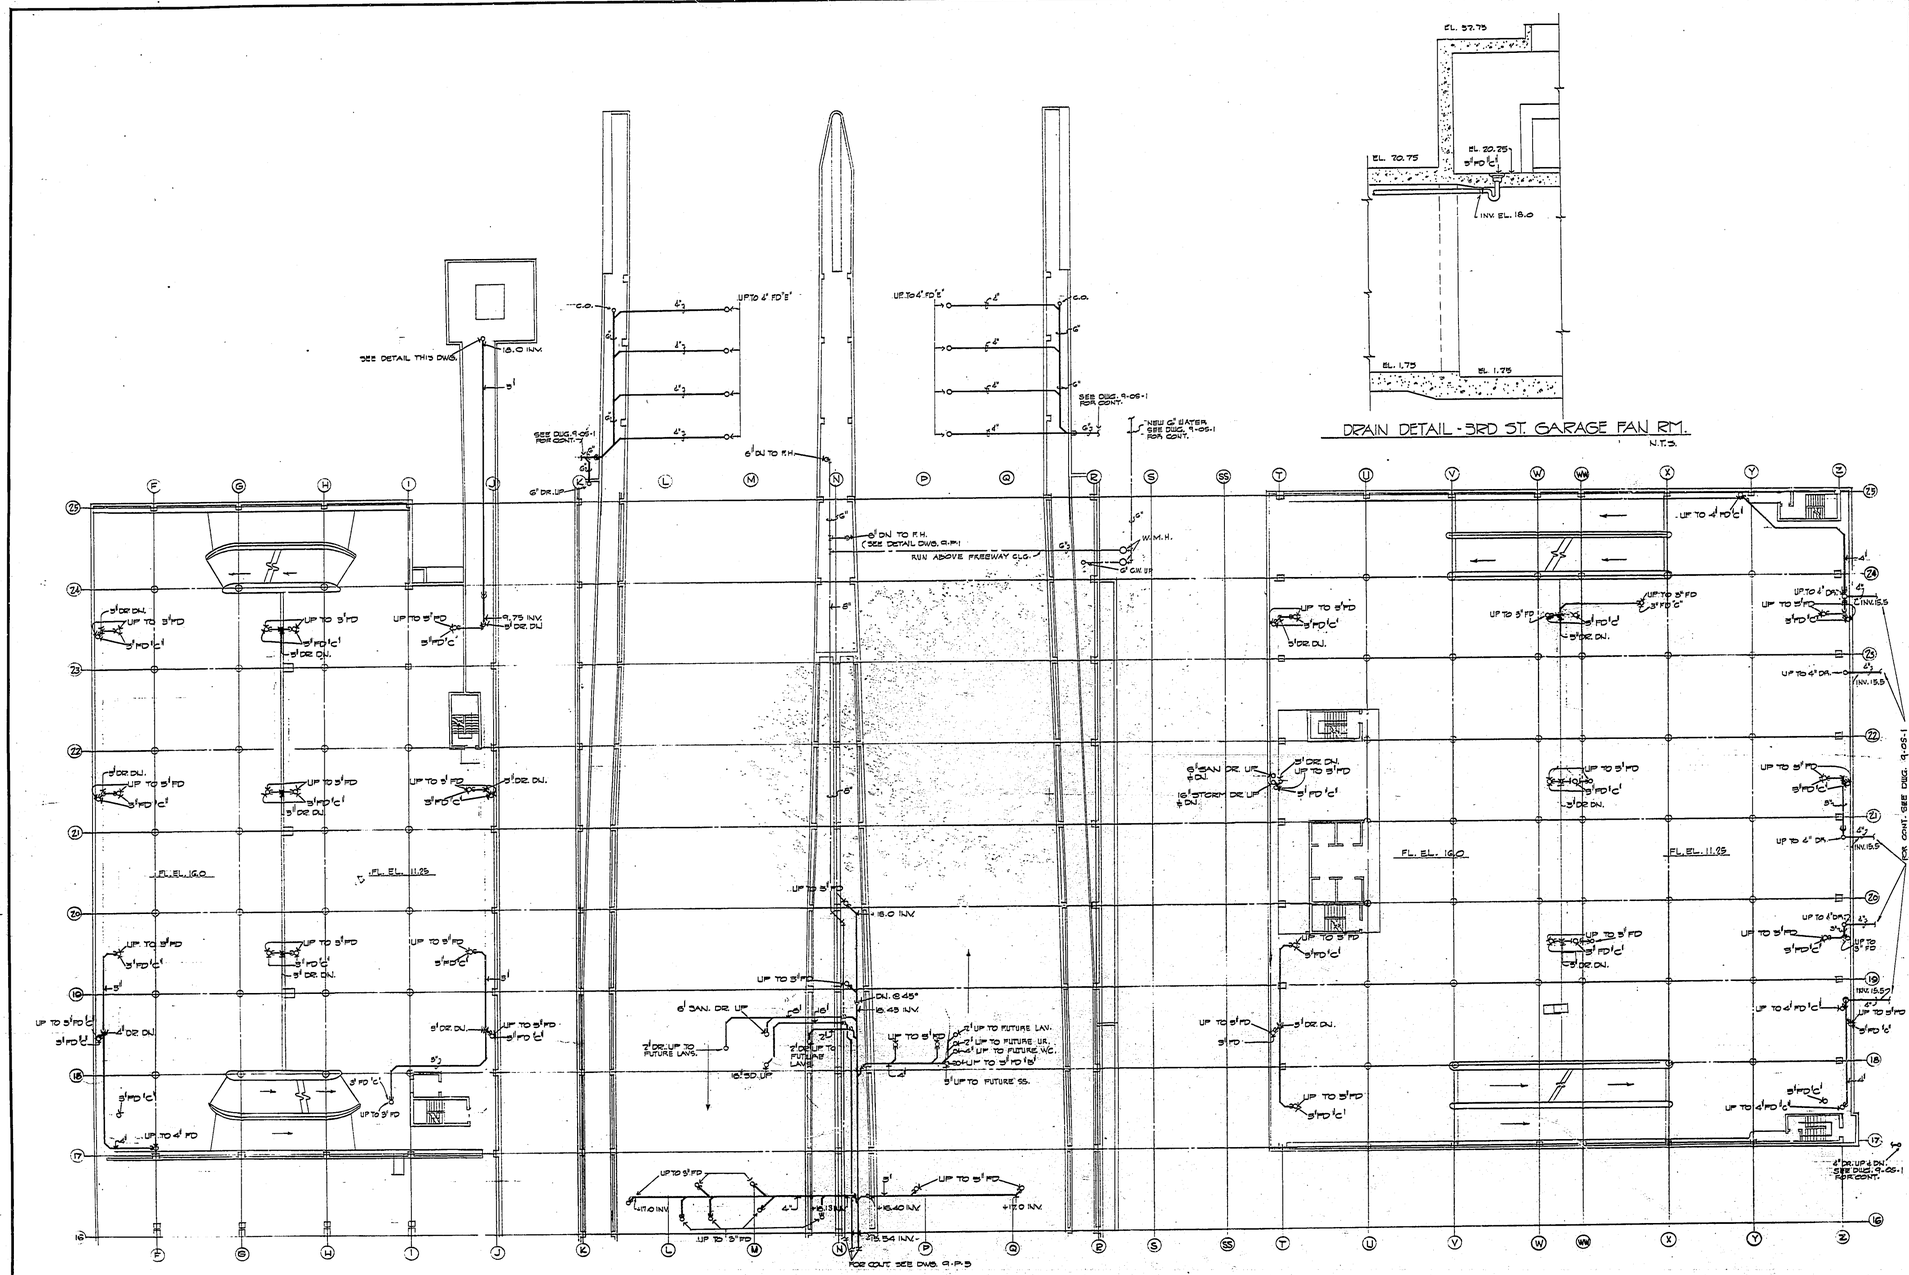

FREEWAY & GARAGE MID-LEVEL PLAN - PART II

SCALE: 1/16" = 1'0"

KEY PLAN

DC0116ZZ 120

BROOKS BARR GRAEBER & WHITE AND PITTS MEBANE PHELPS & WHITE
ARCHITECTS AND ENGINEERS

APPROVED	ARCHITECTURAL	STRUCTURAL	MECHANICAL
	ELC 4/20/93	9-26-93	9/26/93

GENERAL SERVICES ADMINISTRATION
PUBLIC BUILDINGS SERVICE - WASHINGTON D.C.

PROJECT	U.S. DEPARTMENT OF LABOR
LOCATION	WASHINGTON D.C.
STREET	200 CONSTITUTION AVENUE N.W.
PROJ. NO.	49918 — FILE NO.
DRAWN BY	JGG — CHECKED BY J.E.W.
DRAWING TITLE	FREEWAY & GARAGE MID LEVEL PLAN PART II PLUMBING
DRAWING NUMBER	9-P-4 — PHASE

30X