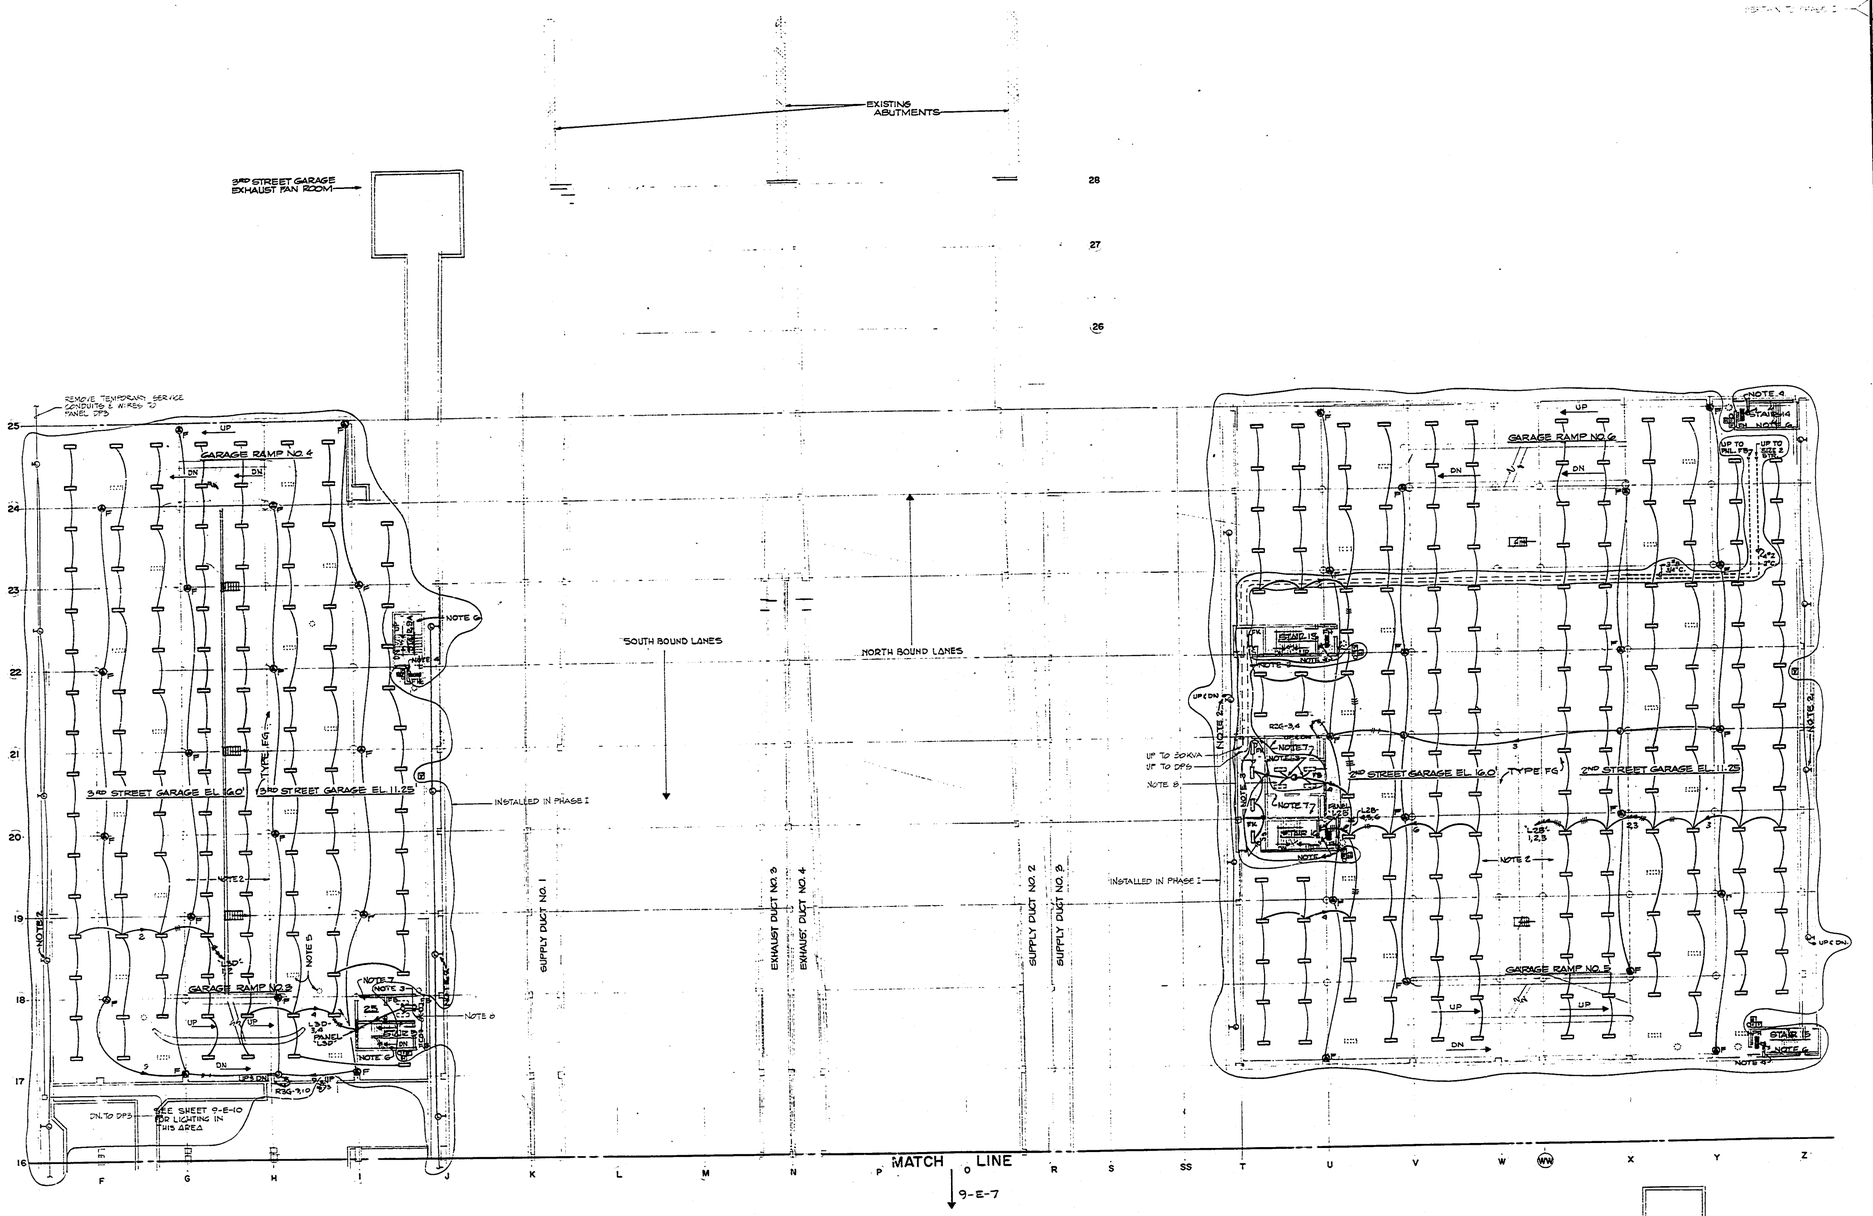

FREEWAY & GARAGE MID LEVEL PLAN - PART II

SCALE: 1/16" = 1'-0"

NOTES

1. FOR GENERAL NOTES AND SYMBOLS SEE DWG. 9-E-1.
2. IN GARAGE AREAS, EMPTY RACEWAYS & BOXES WERE PROVIDED IN PHASE I. DEVICES, WIRING, & LIGHT FIXTURES SHALL BE PROVIDED IN PHASE II.
3. EXPOSED CONDUITS AS REQUIRED TO SERVE NEW FIXTURES.
4. CONNECT TO EXISTING STAIRWAY BRANCH CKT.
5. DOTTED FIXTURES SHOWN IN GARAGE WERE INSTALLED & CIRCUITED TO EMERGENCY PNL. IN PHASE I.
6. STAIR LIGHT FIXTURES IN GARAGE WERE INSTALLED & CIRCUITED TO EMERGENCY PNL. IN PHASE I.
7. SEE DWG. 9-E-59
8. REMOVE EXISTING SURFACE MTD. FIXTURES & REPLACE WITH NEW FIXTURES AS INDICATED.
9. FOR MTG. HT. & ARRANGEMENT OF FIRE ALARM, WATCHMAN STATION, & HORNS SEE TYPICAL DETAIL DWG. 9-H-57. DRILL SLAB AS REQUIRED FOR FIRE ALARM & CIVIL DEFENSE CONDUITS.

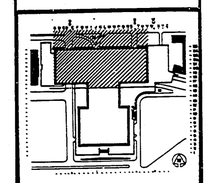

KEY PLAN

BROOKS BARR GRAEBER & WHITE
AND
PITTS MEBANE PHELPS & WHITE
ARCHITECTS AND ENGINEERS

APPROVED	ARCHITECTURAL	STRUCTURAL	MECHANICAL ELECTRICAL

GENERAL SERVICES ADMINISTRATION
PUBLIC BUILDINGS SERVICE - WASHINGTON D.C.

PROJECT	U.S. DEPARTMENT OF LABOR		
LOCATION	WASHINGTON D.C.		
STREET	200 CONSTITUTION AVENUE N.W.		
PROJ. NO.	48916	FILE NO.	
DRAWN BY	REM	CHECKED BY	HSB
DRAWING TITLE	FREEWAY & GARAGE MID LEVEL PLAN-PART II - LTG. & POWER		
	ELECTRICAL		
DRAWING NUMBER	9-E-8		

LOCKWOOD, ANDREWS & NEWNAM, INC.
CONSULTING ENGINEERS

355

30X