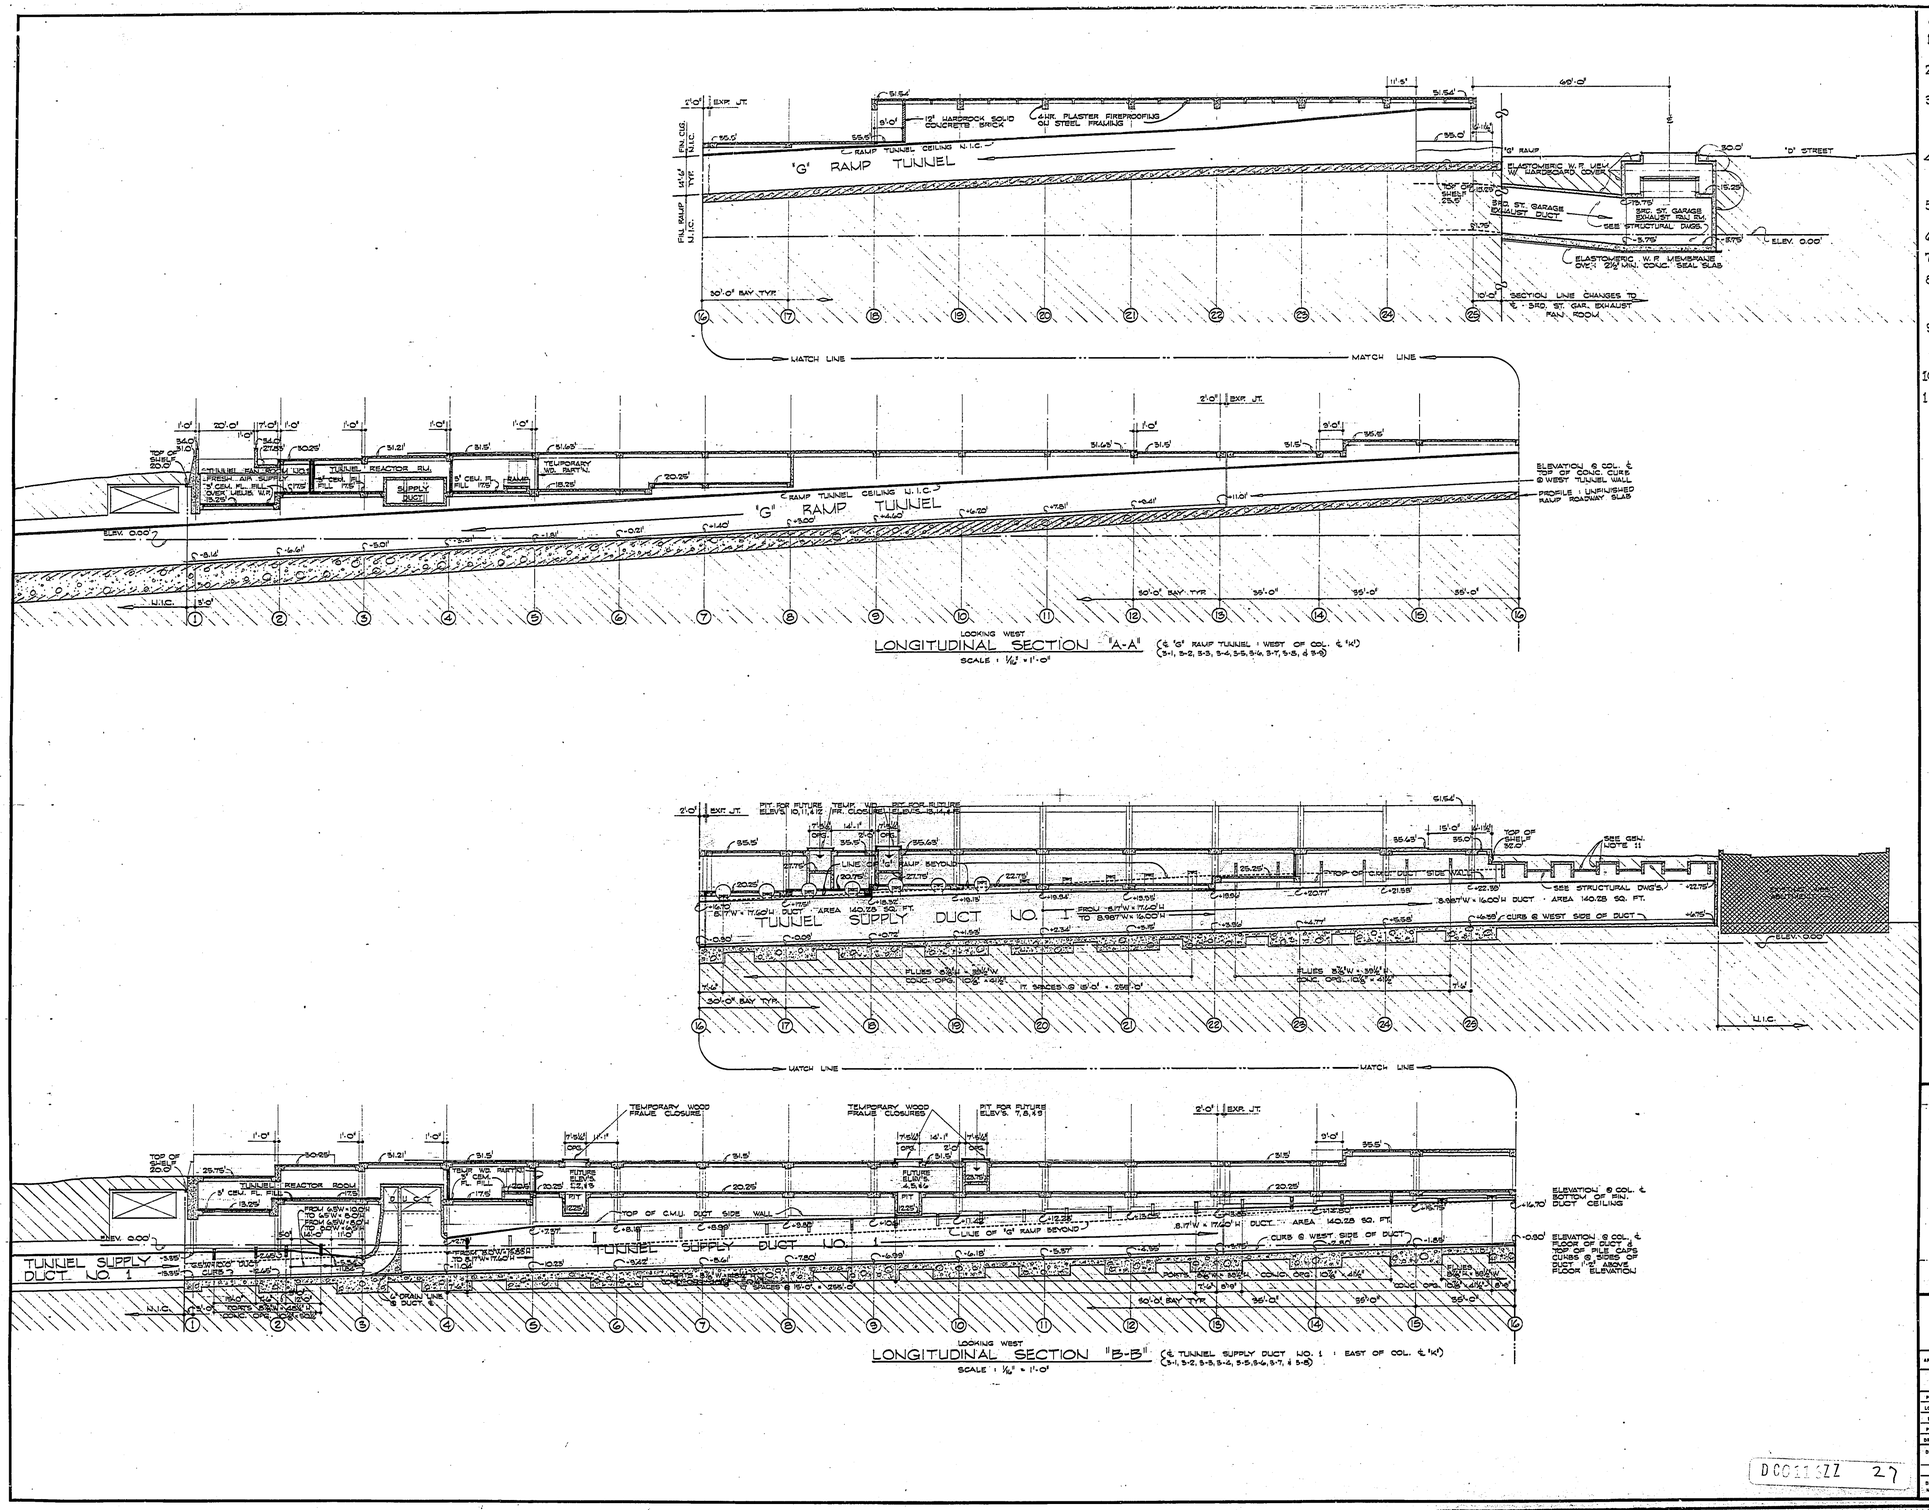

GENERAL NOTES

1. FOR DET. SECTION OF FREEWAY, RAMP, & DUCT TUNNELS, SEE DET. DWG. S-7
2. FOR DET'S. OF SUPPLY & EXHAUST DUCT TUNNELS, SEE DET. DWG'S. S-7 & S-4
3. FOR FREEWAY AND RAMP ROADWAY SLAB DET'S., SEE DEPARTMENT OF HIGHWAYS AND TRAFFIC, DISTRICT OF COLUMBIA, FEDERAL AID PROJECT I-95-1(58) 2, CONTRACT NO. 3 PLANS
4. FOR INSERTS FOR CEILING SUSPENSION SYSTEM FOR FREEWAY & RAMPS, SEE STRUCTURAL DWG'S. NOTE: CEILING & SUSPENSION SYSTEM N.I.C.
5. FOR PILE CAP STRUCTURAL WALL, COLUMN, SLAB, BEAM, & GIRDER DET'S., SEE STRUCTURAL DWG'S.
6. ITEMS NOTED "IN PHASE II" N.I.C.
7. FOR TUNNEL AIR PORT & FLUE DETAILS, SEE DET. DWG. S-4
8. LOCATION OF TUNNEL AIR PORTS & FLUES SHOWN ON THIS DWG.: BOTTOM OF OPENING SHALL BE LOCATED 1'-0⅝" (AT MINIMUM DIMENSION) ABOVE 'G' RAMP R.G.L.
9. FOR 'G' RAMP R.G.L. DATA, SEE DEPARTMENT OF HIGHWAYS AND TRAFFIC, DISTRICT OF COLUMBIA, FEDERAL AID PROJECT I-95-1(58)2, CONTRACT NO. 3 PLANS
10. ROADWAY SLAB SEE DET. DWG. S-7.
11. WATERPROOFING MEMBRANE WITH HARDBOARD COVER ON VERTICAL SURFACES AND 3½" MINIMUM CONCRETE TOPPING ON HORIZONTAL SURFACES SLOPED TO DRAINS.

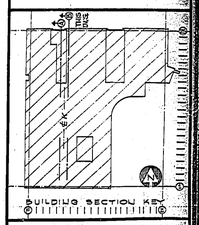

BROOKS BARR GRAEBER & WHITE AND PITTS MEBANE PHELPS & WHITE
ARCHITECTS AND ENGINEERS

27

APPROVED	CIC 7/16/67	DCA 9-26-67	[illegible]
	ARCHITECTURAL	STRUCTURAL	MECHANICAL

GENERAL SERVICES ADMINISTRATION
PUBLIC BUILDINGS SERVICE • WASHINGTON D.C.

PROJECT	U.S. DEPARTMENT OF LABOR BUILDING
LOCATION	WASHINGTON D.C.
STREET	300 CONSTITUTION AVENUE N.W.
PROJ. NO.	49918 FILE NO.
DRAWN BY	SAM/AUG 67 CHECKED BY PBS/SHALL
DRAWING TITLE	LONGITUDINAL SECTIONS - ℄ 'G' RAMP TUNNEL AND TUNNEL SUPPLY DUCT NO. 1
	ARCHITECTURAL
DRAWING NUMBER	4-12
PHASE	I

DCO11 ZZ 27

30X