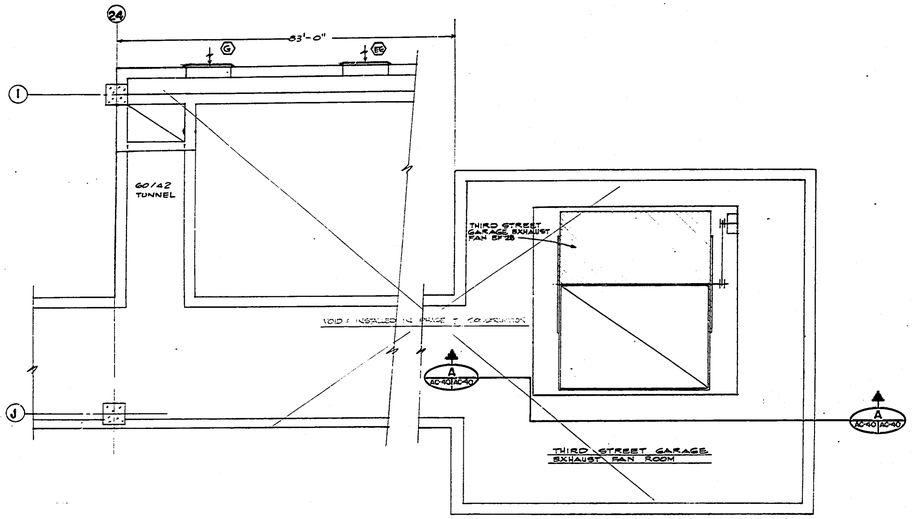

THIRD STREET GARAGE EXHAUST FAN ROOM PLAN
SCALE: 1/4" = 1'-0"

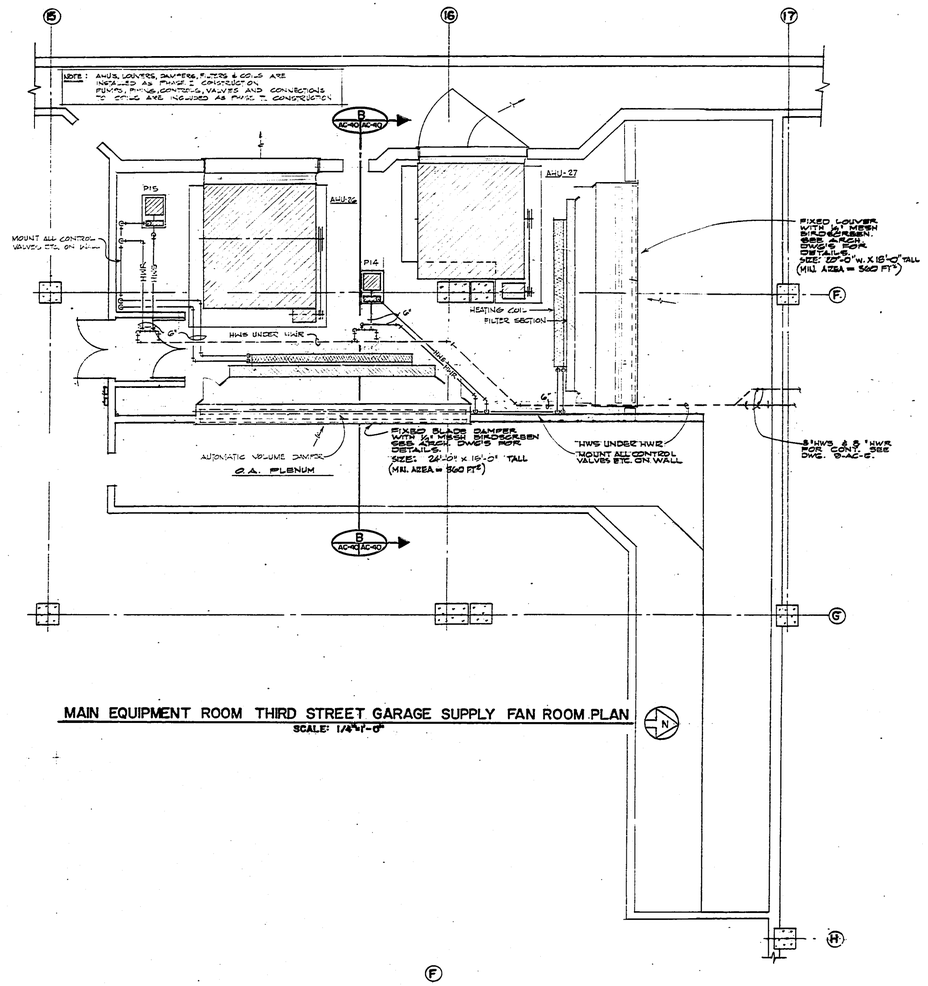

MAIN EQUIPMENT ROOM THIRD STREET GARAGE SUPPLY FAN ROOM PLAN
SCALE: 1/4" = 1'-0"

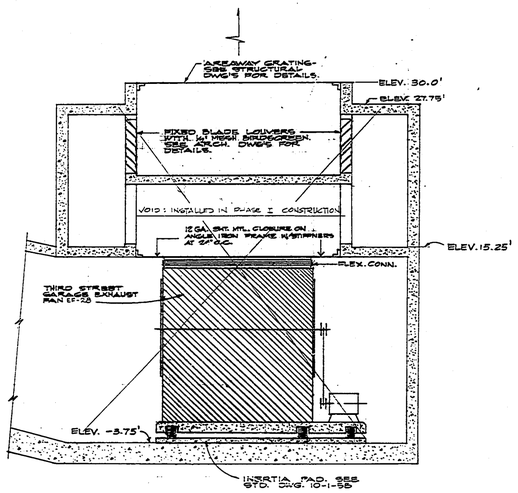

SECTION A AC-40 AC-40
SCALE: 1/4" = 1'-0"

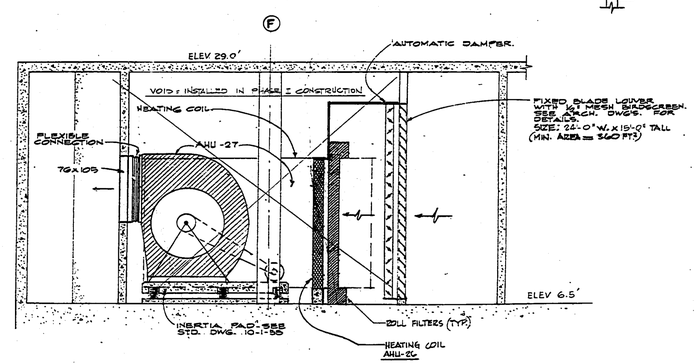

SECTION B AC-40 AC-40
SCALE: 1/4" = 1'-0"

GENERAL NOTES

1. FOR AHU COIL PIPING SEE STANDARD DWG. NO. 10-2-18A.

BROOKS BARR GRAEBER & WHITE
AND
PITTS MEBANE PHILLIPS & WHITE
ARCHITECTS AND ENGINEERS

APPROVED	ARCHITECTURAL	STRUCTURAL	MECHANICAL ELECTRICAL

GENERAL SERVICES ADMINISTRATION
PUBLIC BUILDINGS SERVICE - WASHINGTON D.C.

PROJECT	U.S. DEPARTMENT OF LABOR
LOCATION	WASHINGTON D.C.
STREET	200 CONSTITUTION AVENUE N.W.
PROJ. NO.	40016
FILE NO.	
DRAWN BY	L.G.
CHECKED BY	JKW
DRAWING TITLE	3RD ST. GAR. FAN ROOM & SECTIONS
	AIR CONDITIONING
DRAWING NUMBER	9-AC-40
PHASE	II

LOCKWOOD, ANDREWS & NEWNAM, INC.
CONSULTING ENGINEERS

D0011622 315

30X