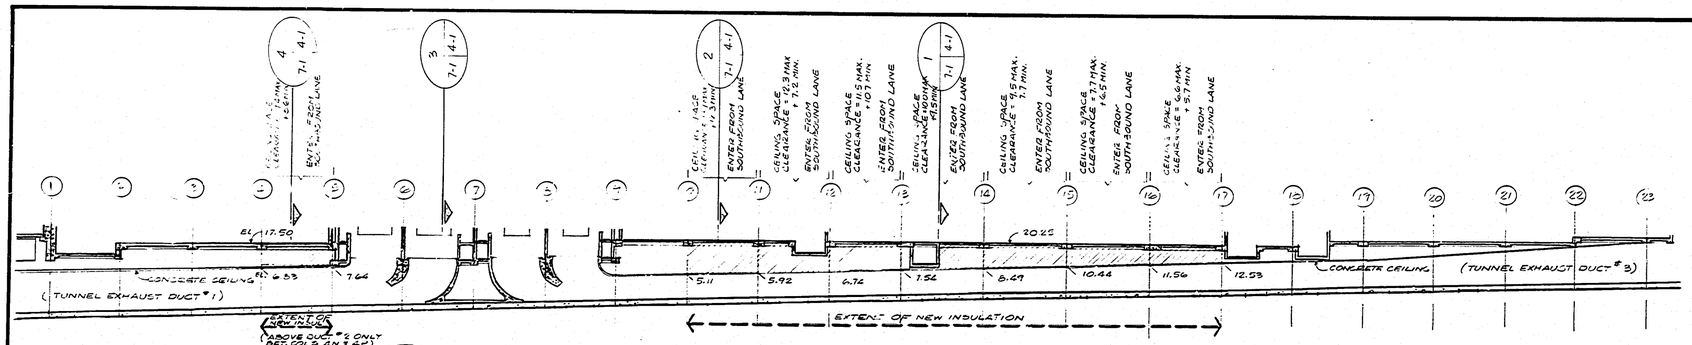

SECTION 8 / 7-1 | 2-3 TUNNEL EXHAUST DUCT No. 1, & 3. (TUNNEL EXHAUST DUCT No 2, & 4 SIMILAR.)

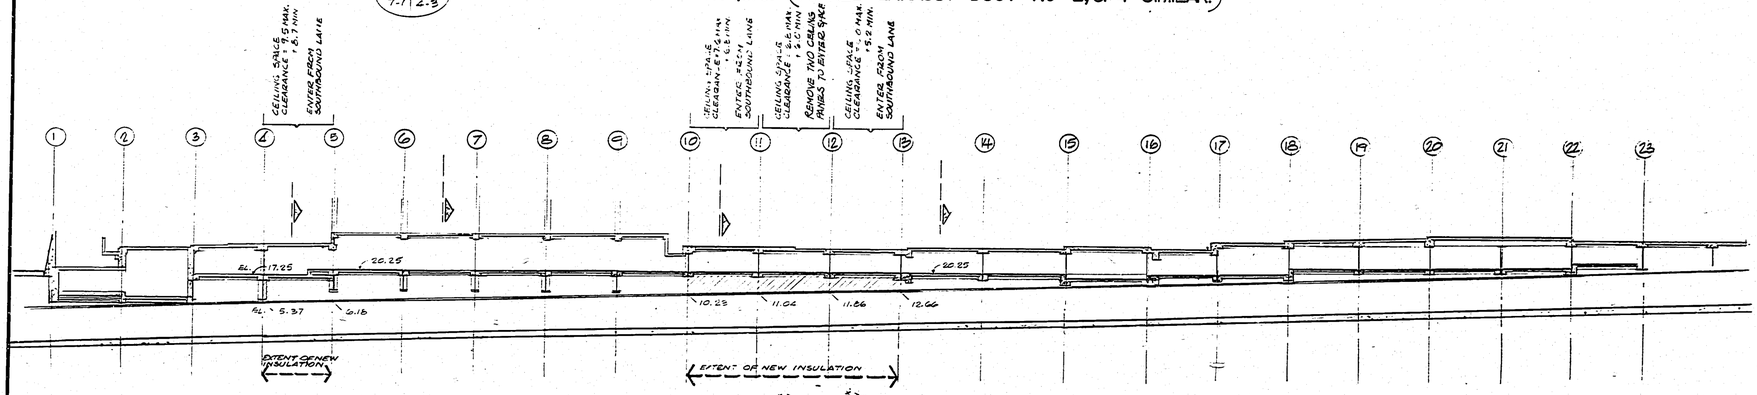

SECTION 9 / 7-1 | 4-3 NORTHBOUND LANE

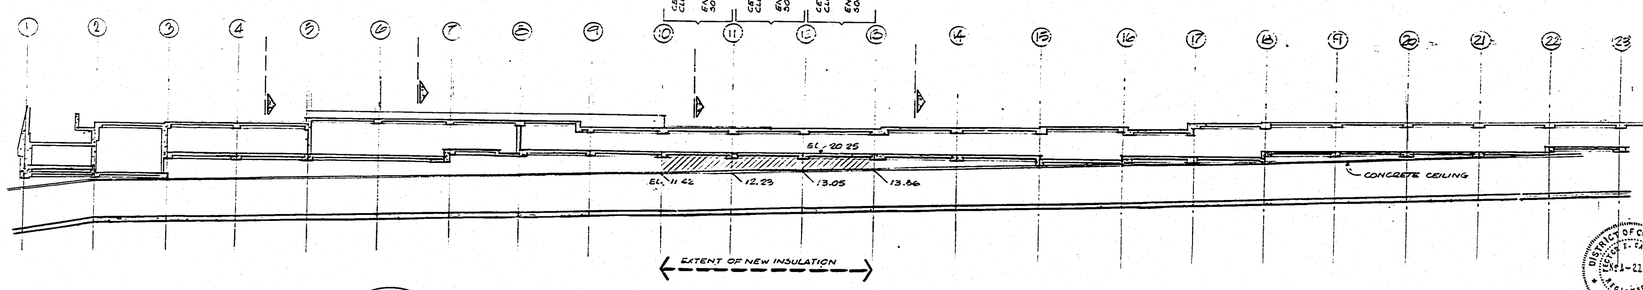

SECTION 10 / 7-1 | 4-3 TUNNEL SUPPLY DUCT No 2.

GRAPHIC SCALE

30' 20' 10' 5' 0 30

DC0116 641

SPACE DESIGN CONSULTANTS
ARCHITECTS ENGINEERS
5540 CONNECTICUT AVE.
WASHINGTON D.C.

APPROVED	ARCHITECTURAL	STRUCTURAL	MECHANICAL	ELECTRICAL

GENERAL SERVICES ADMINISTRATION
PUBLIC BUILDINGS SERVICE

BUILDING	NAME	LABOR DEPARTMENT
	ADDRESS (STREET / CITY / STATE)	200 CONSTITUTION AVE. N.W. WASHINGTON D.C.
	NUMBER	
PROJECT	DESCRIPTION	FLOOR INSULATION OVER FREEWAY
	NUMBER	RDC 88364
	DRAWN BY	W.Y.R.D. CHD. BY S.D. DATE
DRAWING	TITLE	LONGITUDINAL TUNNEL SECTIONS
	TYPE	ARCHITECTURAL
	NUMBER	4 (TYPE) – 3 (SEQUENCE) SERIES
A/E CONSTRUCTION	CONTRACT NUMBER	GS-03B 99025 W.O. AM#1 / GS-03B 88364 PCN —

DISTRICT OF COLUMBIA
TUCKER L. CARTER
REGISTERED ARCHITECT