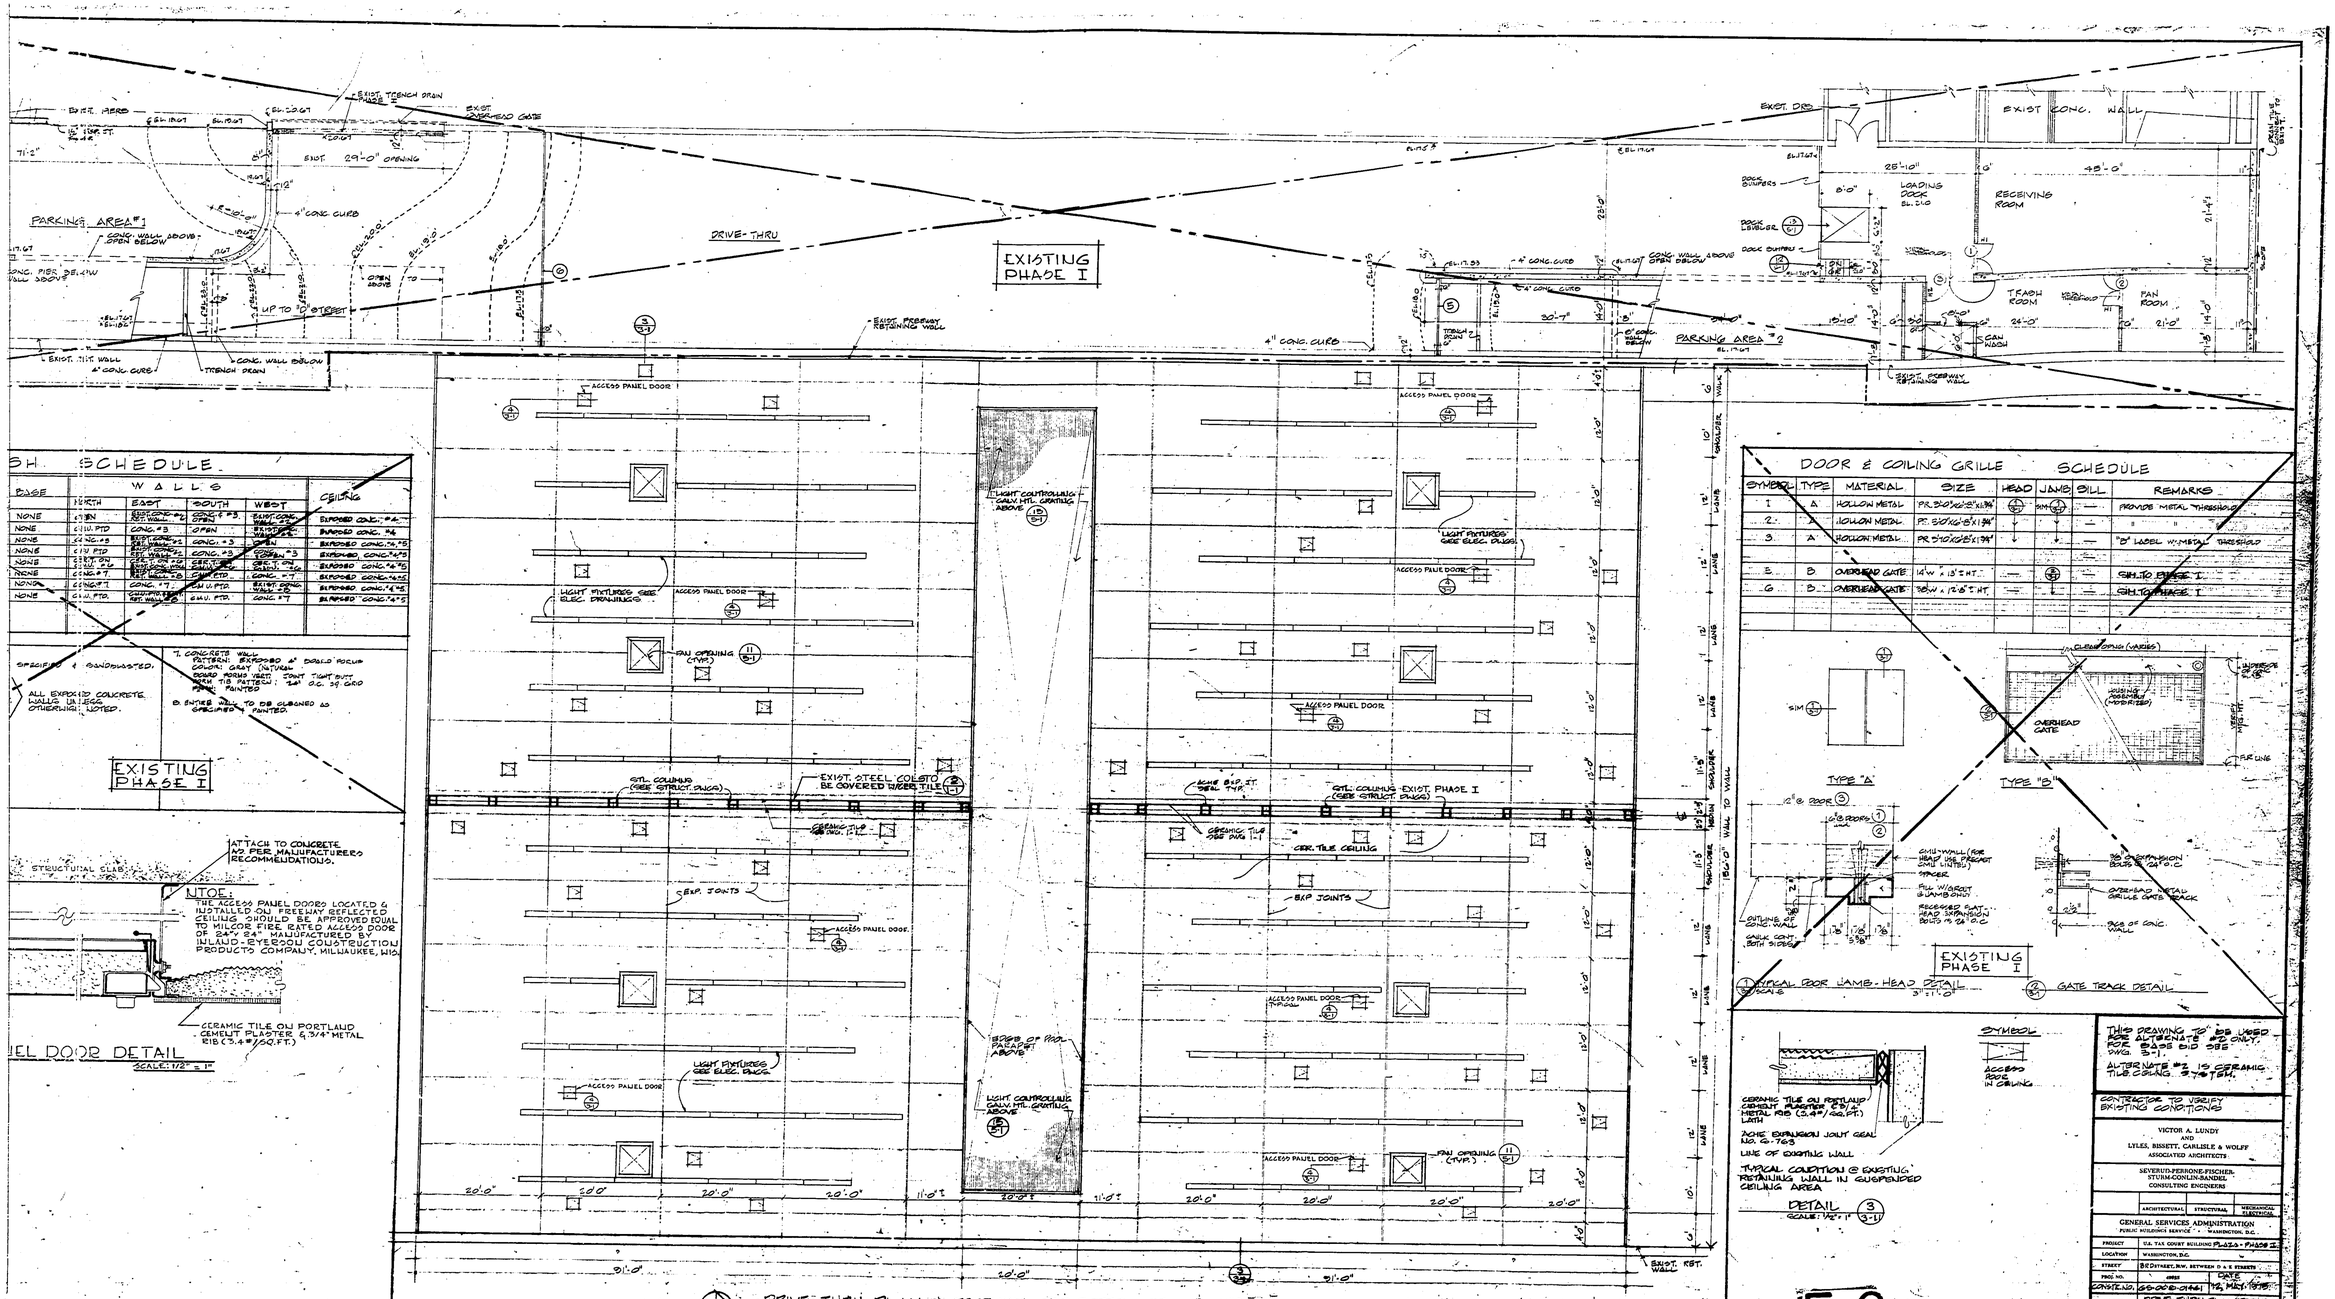

DRIVE-THRU PLAN & FREEWAY REFLECTED CEILING PLAN
SCALE 1/8" = 1'-0"

FOR LIGHTING SEE ELECTRICAL DRAWINGS
FOR CERAMIC TILE CEILING DETAILS SEE DWG. 3-2.

SH. SCHEDULE

CODE	WALLS NORTH	WALLS EAST	WALLS SOUTH	WALLS WEST	CEILING
NONE	EXIST. CONC. WALL	CONC. #3 OPEN	EXIST. CONC. WALL	EXIST. CONC. WALL	EXPOSED CONC. #4
NONE	GALV. PTD	CONC. #3	OPEN	EXIST. CONC. WALL	EXPOSED CONC. #4
NONE	CONC. #5	EXIST. CONC. WALL	CONC. #3	OPEN	EXPOSED CONC. #4 & 5
NONE	GALV. PTD	EXIST. CONC. WALL	CONC. #3	CONC. #3	EXPOSED CONC. #4 & 5
NONE	GALV. PTD	EXIST. CONC. WALL	CONC. #3	SEE NOTE #2	EXPOSED CONC. #4 & 5
NONE	CONC. #7	EXIST. CONC. WALL	GALV. PTD	CONC. #7	EXPOSED CONC. #4 & 5
NONE	CONC. #7	CONC. #7	GALV. PTD	EXIST. CONC. WALL	EXPOSED CONC. #4 & 5
NONE	GALV. PTD	EXIST. CONC. WALL	GALV. PTD	CONC. #7	EXPOSED CONC. #4 & 5

SPECIFIED & SANDBLASTED.

ALL EXPOSED CONCRETE WALLS UNLESS OTHERWISE NOTED.

1. CONCRETE WALL PATTERN: EXPOSED 4" DIAGONAL FOCUS COLOR: GRAY (NATURAL) BOARD FORMS (BEST COAT TIGHT BUTT WITH TIE PATTERN; 24" O.C. 3/4 GRID FORM) PAINTED.

2. ENTIRE WALL TO BE CLEANED AS SPECIFIED & PAINTED.

EXISTING PHASE I

NOTE:
THE ACCESS PANEL DOORS LOCATED & INSTALLED ON FREEWAY REFLECTED CEILING SHOULD BE APPROVED EQUAL TO MILCOR FIRE RATED ACCESS DOOR OF 24"x 24" MANUFACTURED BY INLAND-EVERSON CONSTRUCTION PRODUCTS COMPANY, MILWAUKEE, WIS.

EL DOOR DETAIL
SCALE: 1/2" = 1"

DOOR & COILING GRILLE SCHEDULE

SYMBOL	TYPE	MATERIAL	SIZE	HEAD	JAMB	SILL	REMARKS
1	A	HOLLOW METAL	PR. 3'-0"x7'-0"x1¾"	(4)	(4)	—	PROVIDE METAL THRESHOLD
2	A	HOLLOW METAL	PR. 3'-0"x7'-0"x1¾"	↓	↓	—	" " "
3	A	HOLLOW METAL	PR. 3'-0"x7'-0"x1¾"	↓	↓	—	"B" LABEL W/METAL THRESHOLD
4	B	OVERHEAD GATE	14'-0" x 15'-0" HT.	—	(5)	—	SIM. TO PHASE I
5	B	OVERHEAD GATE	38'-0" x 12'-0" HT.	—	(4)	—	SIM. TO PHASE I

TYPICAL DOOR JAMB-HEAD DETAIL
SCALE: 3" = 1'-0"

GATE TRACK DETAIL

TYPICAL CONDITION @ EXISTING RETAINING WALL IN SUSPENDED CEILING AREA

DETAIL 3/3-1
SCALE: 1/2" = 1'-0"

SYMBOL
ACCESS DOOR IN CEILING

THIS DRAWING TO BE USED FOR ALTERNATE #2 ONLY. FOR BASE BID SEE DWG. 3-1.

ALTERNATE #2 IS CERAMIC TILE CEILING. 3-4 & TBM.

CONTRACTOR TO VERIFY EXISTING CONDITIONS

VICTOR A. LUNDY
AND
LYLES, BISSETT, CARLISLE & WOLFF
ASSOCIATED ARCHITECTS

SEVERUD-PERRONE-FISCHER-STURM-CONLIN-BANDEL
CONSULTING ENGINEERS

ARCHITECTURAL	STRUCTURAL	MECHANICAL ELECTRICAL

GENERAL SERVICES ADMINISTRATION
PUBLIC BUILDINGS SERVICE - WASHINGTON, D.C.

PROJECT	U.S. TAX COURT BUILDING PLAZA - PHASE 2
LOCATION	WASHINGTON, D.C.
STREET	3RD STREET, N.W. BETWEEN D & E STREETS
PROJ. NO.	SHEET / DATE
CONTRACT NO.	GS-02B-02-0441 / 75, NOV. 1975
DRAWING TITLE	DRIVE-THRU PLAN & FREEWAY REFLECTED CEILING PLAN
	ARCHITECTURAL
DRAWING NUMBER	3-1.1

F2 DC0114 436