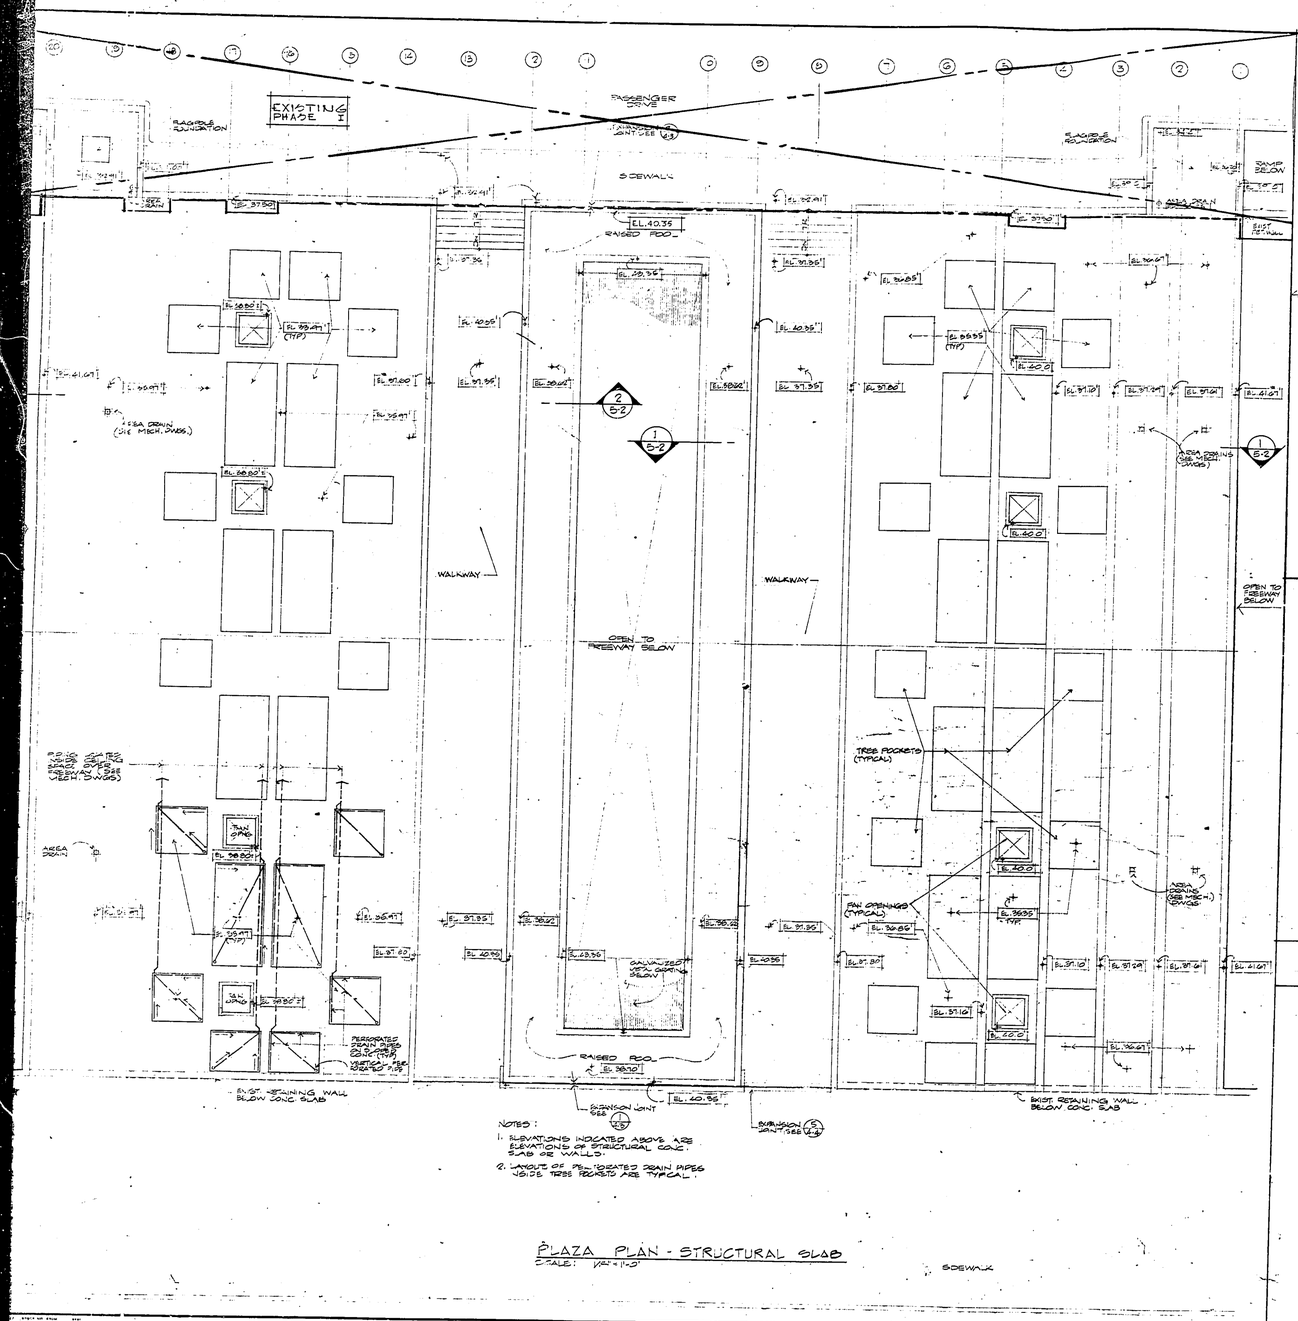

NOTES:

1. ELEVATIONS INDICATED ABOVE ARE ELEVATIONS OF STRUCTURAL CONC. SLAB OR WALLS.
2. LAYOUT OF PER. INDICATED DRAIN PIPES INSIDE TREE POCKETS ARE TYPICAL.

PLAZA PLAN - STRUCTURAL SLAB
SCALE: 1/8" = 1'-0"

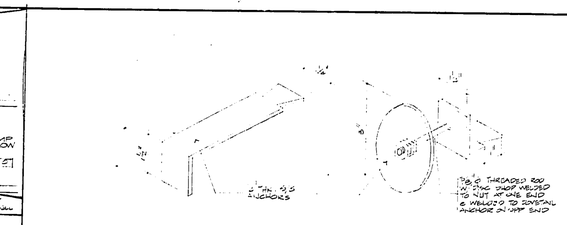

1 3-2 DOVETAIL ANCHOR TYPE A
NTS

2 3-2 ADJUSTABLE PIN & DOVETAIL ANCHOR TYPE A-1
NTS

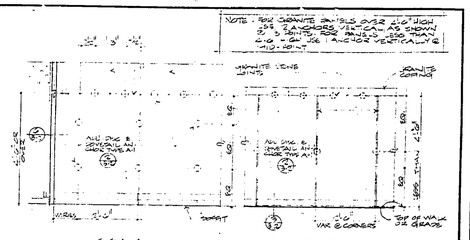

4 3-2 ELEVATIONS OF TYPICAL GRANITE ANCHORAGE
NOT TO SCALE

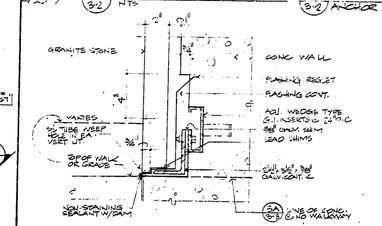

ALTERNATE #1
OMIT ALL GRANITE FINISHED SURFACES TO BE VERTICAL BOARD FORMED CONCRETE

3 3-2 RELIEVING ANGLE @ BASE
SCALE 3"=1'-0"

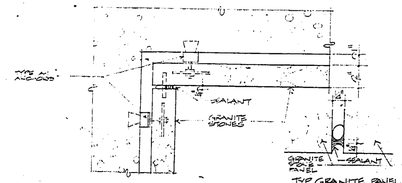

6 3-2 PLAN - CORNER ANCHOR DETAIL
SCALE 3"=1'-0"

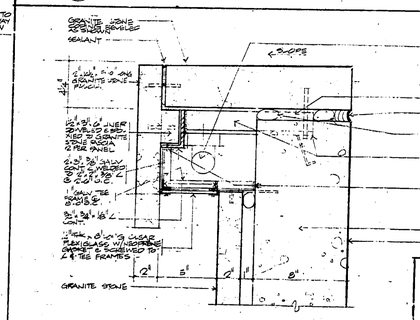

7 3-2 INDIRECT LIGHTING @ PARAPET DETAIL
SCALE 3"=1'-0"

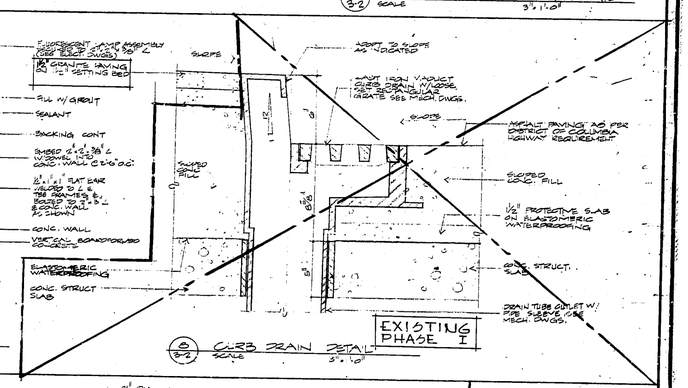

8 3-2 CURB DRAIN DETAIL
SCALE 3"=1'-0"

FOR ALTERNATE #1 CONC. SEE DETAIL 3/4-3

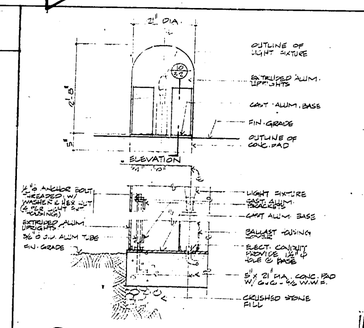

10 3-2 SITE LIGHTING FIXTURE ANCHORAGE DETAIL
SCALE
FOR LIGHT FIXTURE SEE ELEC. DWG'S. DETAIL

F 2

000114 446

CONTRACTOR TO VERIFY EXIST. CONDITIONS

VICTOR A. LUNDY
AND
LYLES, BISSETT, CARLISLE & WOLFF
ASSOCIATED ARCHITECTS

SEVERUD-PERRONE-FISCHER-STURM-CONLIN-BANDEL
CONSULTING ENGINEERS

	ARCHITECTURAL	STRUCTURAL	MECHANICAL ELECTRICAL

GENERAL SERVICES ADMINISTRATION
PUBLIC BUILDINGS SERVICE - WASHINGTON, D.C.

PROJECT	U.S. TAX COURT BUILDING PLAZA-PHASE 2
LOCATION	WASHINGTON, D.C.
STREET	3RD STREET N.W. BETWEEN D & E STREETS
PROJ. NO.	0511-0
INDEX	203-203-3144
DATE	12 MAY 1975
DRAWING TITLE	PLAZA SLAB PLAN & GRANITE ANCHOR DETAILS
	ARCHITECTURAL
DRAWING NUMBER	3-2