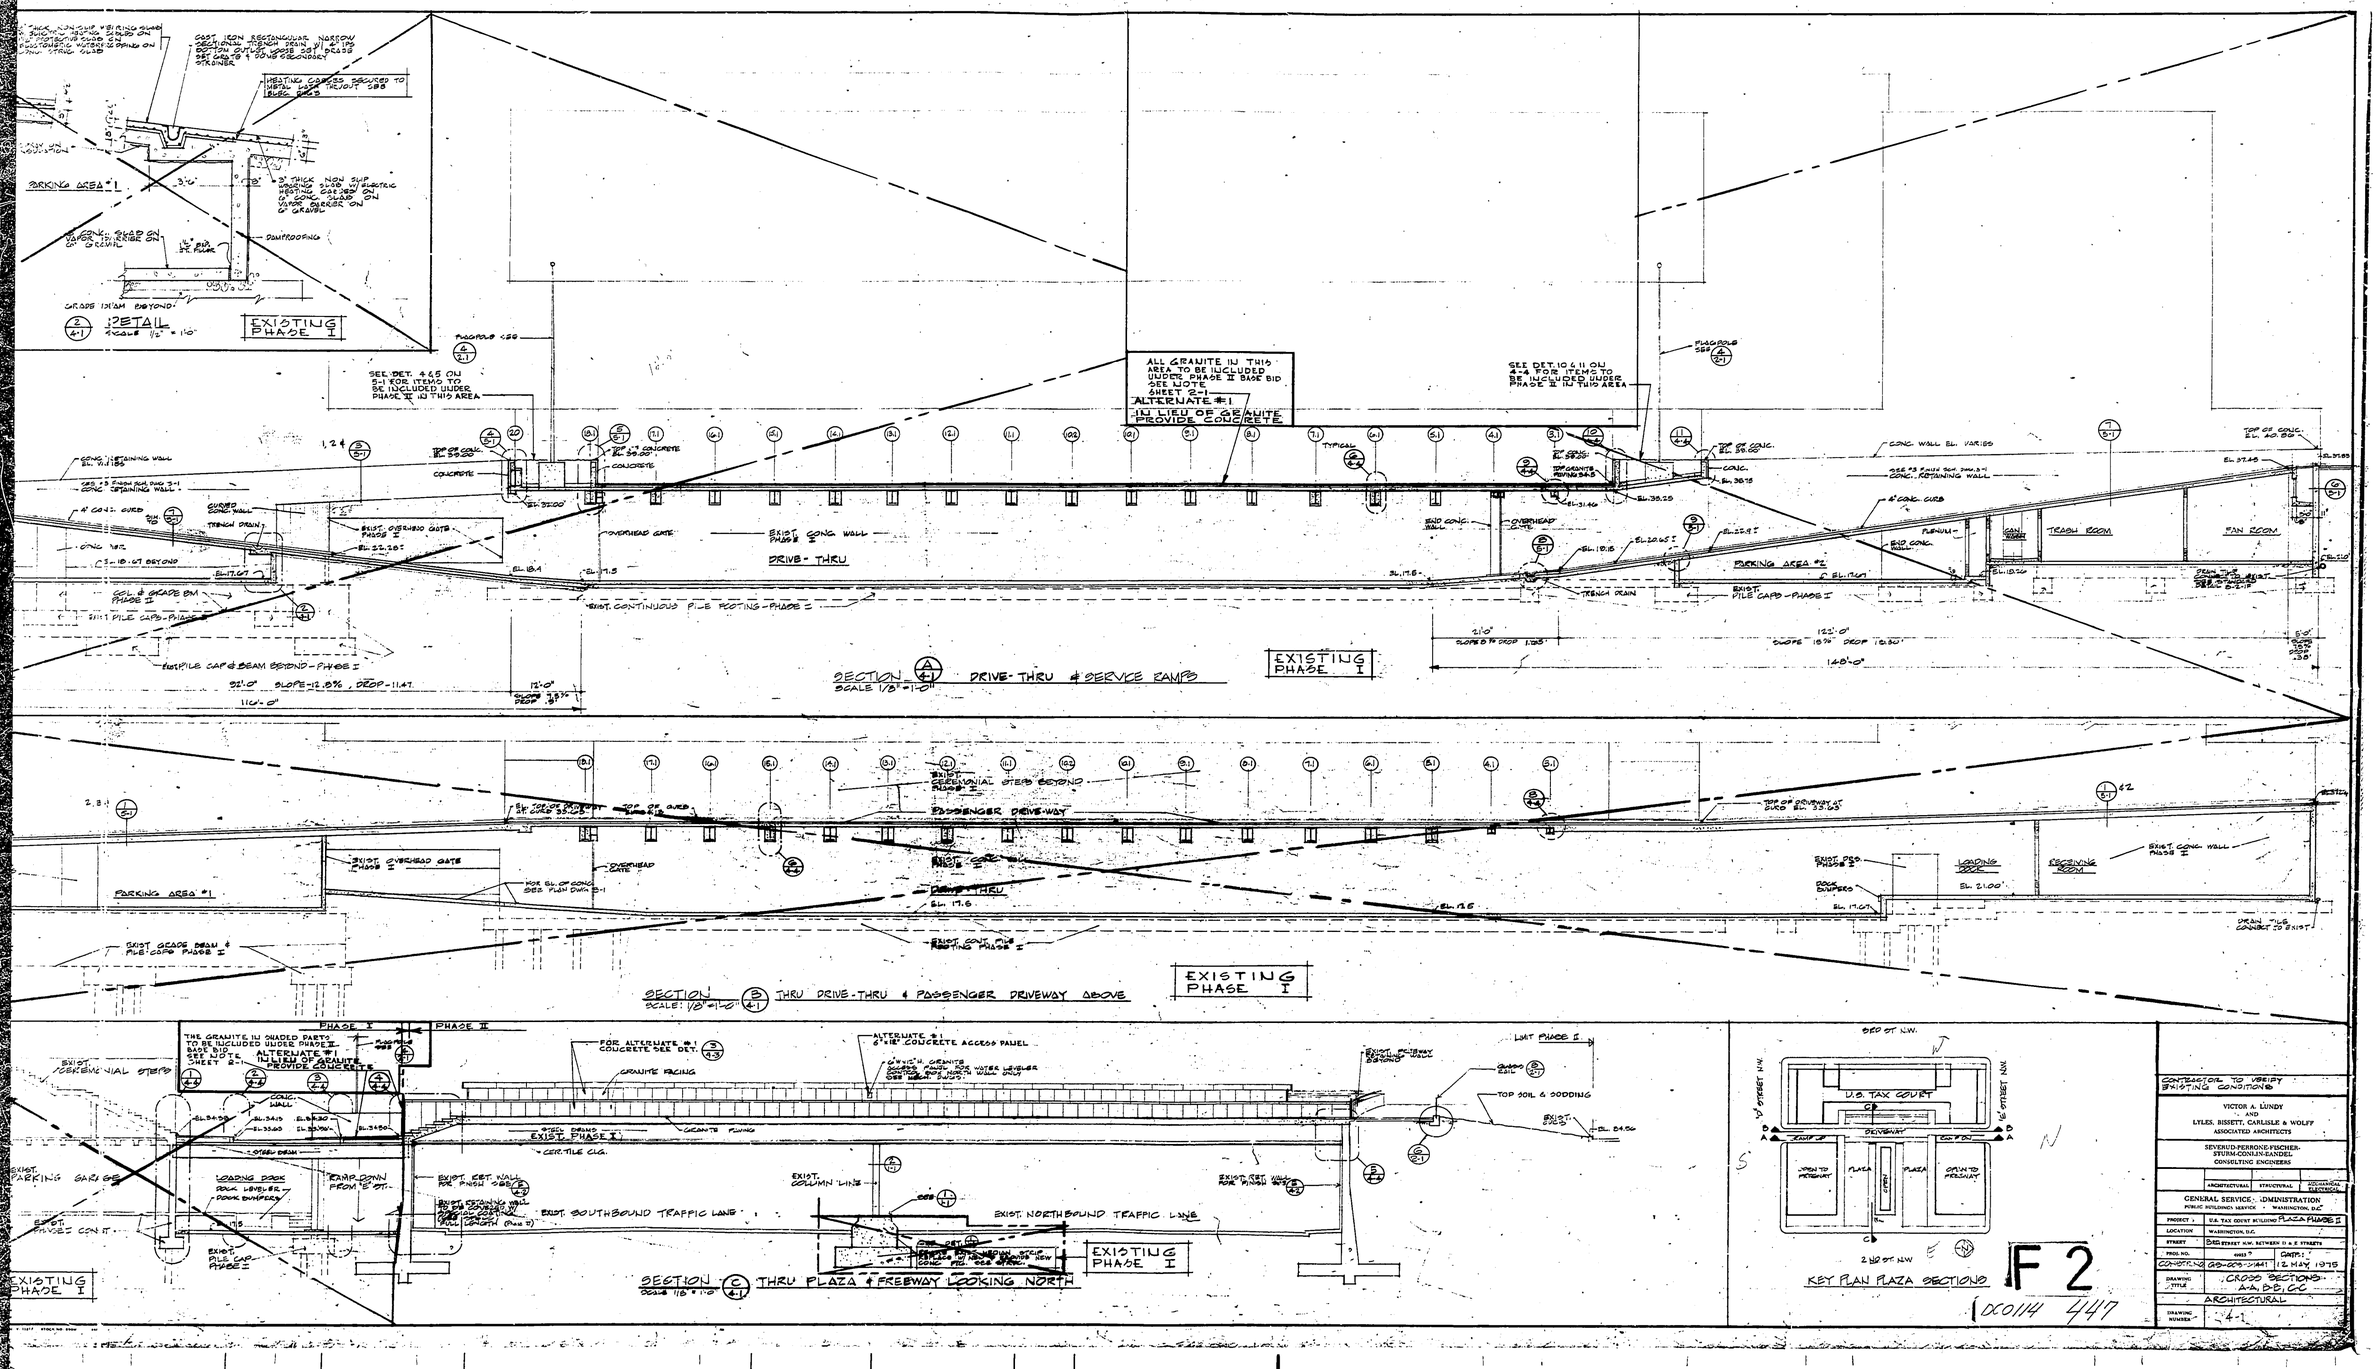

CONTRACTOR TO VERIFY EXISTING CONDITIONS

VICTOR A. LUNDY
AND
LYLES, BISSETT, CARLISLE & WOLFF
ASSOCIATED ARCHITECTS

SEVERUD-PERRONE-FISCHER-STURM-CONLIN-EANDEL
CONSULTING ENGINEERS

ARCHITECTURAL	STRUCTURAL	ADVANCED ELECTRICAL

GENERAL SERVICES ADMINISTRATION
PUBLIC BUILDINGS SERVICE · WASHINGTON, D.C.

PROJECT	U.S. TAX COURT BUILDING PLAZA PHASE II
LOCATION	WASHINGTON, D.C.
STREET	3RD STREET N.W. BETWEEN D & E STREETS
PROJ. NO.	40653
CONSTR. NO.	GS-00S-01447
DATE	12 MAY 1975
DRAWING TITLE	CROSS SECTIONS A-A, B-B, C-C
	ARCHITECTURAL
DRAWING NUMBER	4-1