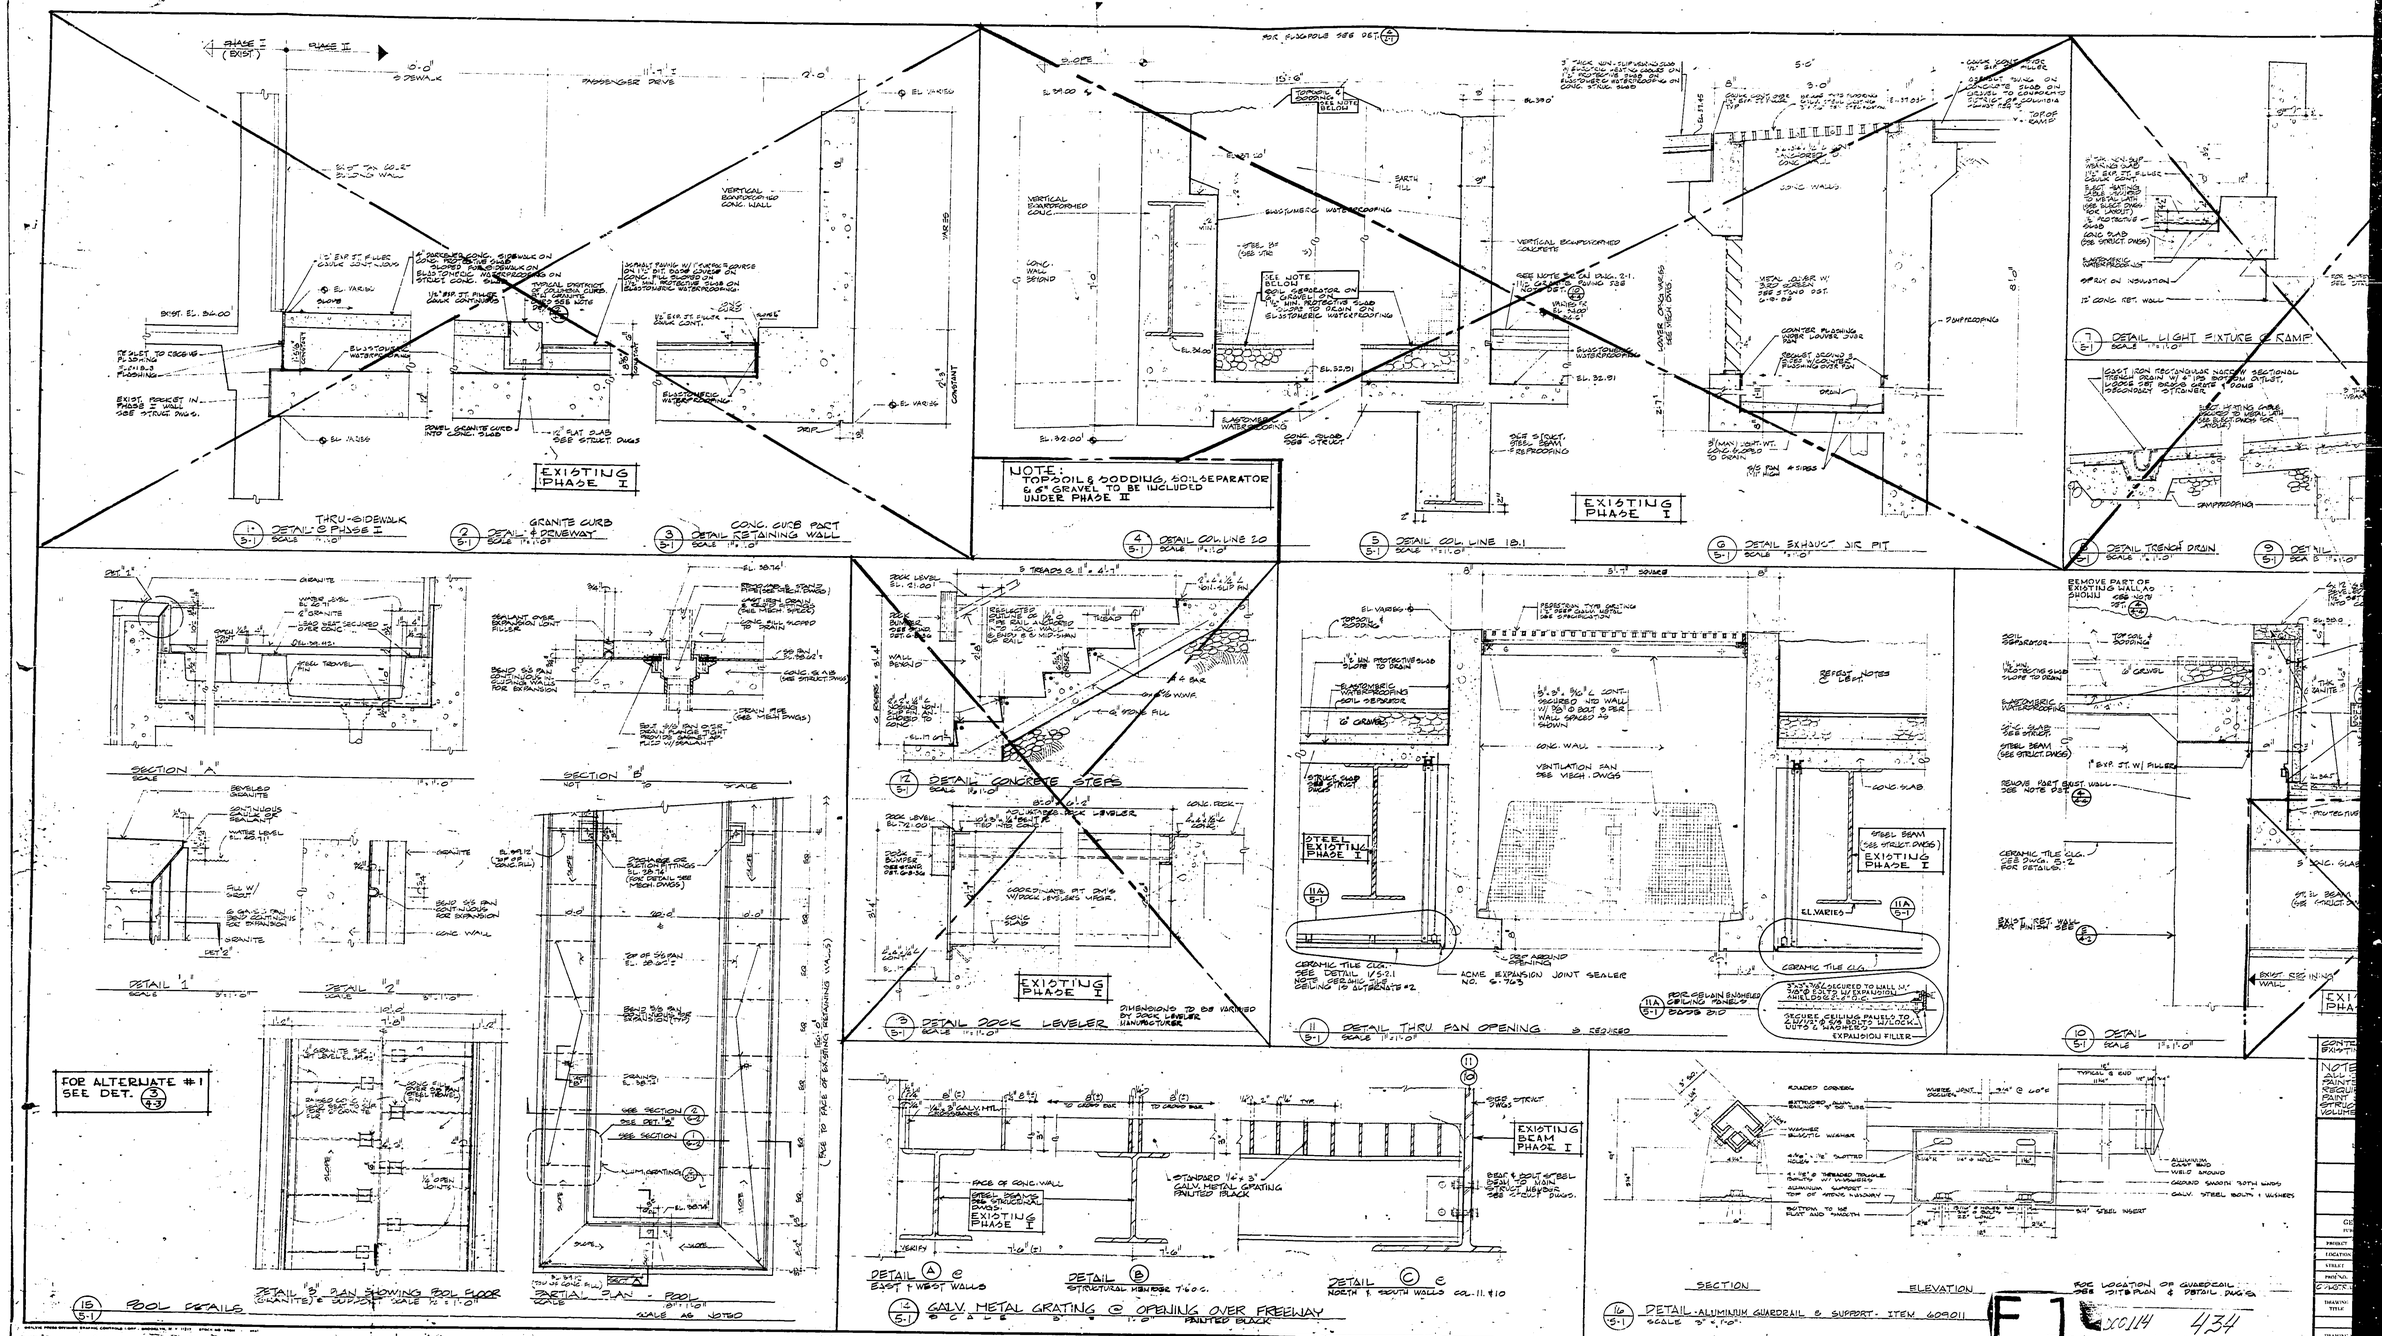

EXISTING PHASE I
THRU-SIDEWALK
DETAIL @ PHASE I
GRANITE CURB
DETAIL @ DRIVEWAY
CONC. CURB PART
DETAIL RETAINING WALL
NOTE: TOPSOIL & SODDING, SOIL SEPARATOR & 6" GRAVEL TO BE INCLUDED UNDER PHASE II
DETAIL COL. LINE 20
DETAIL COL. LINE 18.1
DETAIL EXHAUST AIR PIT
DETAIL LIGHT FIXTURE @ RAMP
DETAIL TRENCH DRAIN
SECTION "A"
SECTION "B"
DETAIL "1"
DETAIL "2"
DETAIL "3" PLAN SHOWING POOL FLOOR
PARTIAL PLAN - POOL
FOR ALTERNATE #1 SEE DET. 3/4-3
POOL DETAILS
DETAIL CONCRETE STEPS
DETAIL DOCK LEVELER
DIMENSIONS TO BE VARIED BY DOCK LEVELER MANUFACTURER
STEEL EXISTING PHASE I
EXISTING PHASE I
DETAIL THRU FAN OPENING
DETAIL
EXISTING BEAM PHASE I
DETAIL A @ EAST & WEST WALLS
DETAIL B STRUCTURAL MEMBER
DETAIL C @ NORTH & SOUTH WALLS COL. 11 & 10
GALV. METAL GRATING @ OPENING OVER FREEWAY
PAINTED BLACK
SECTION
ELEVATION
DETAIL - ALUMINUM GUARDRAIL & SUPPORT - ITEM 609011
FOR LOCATION OF GUARDRAIL SEE SITE PLAN & DETAIL DWG 6
F1
XC114
434