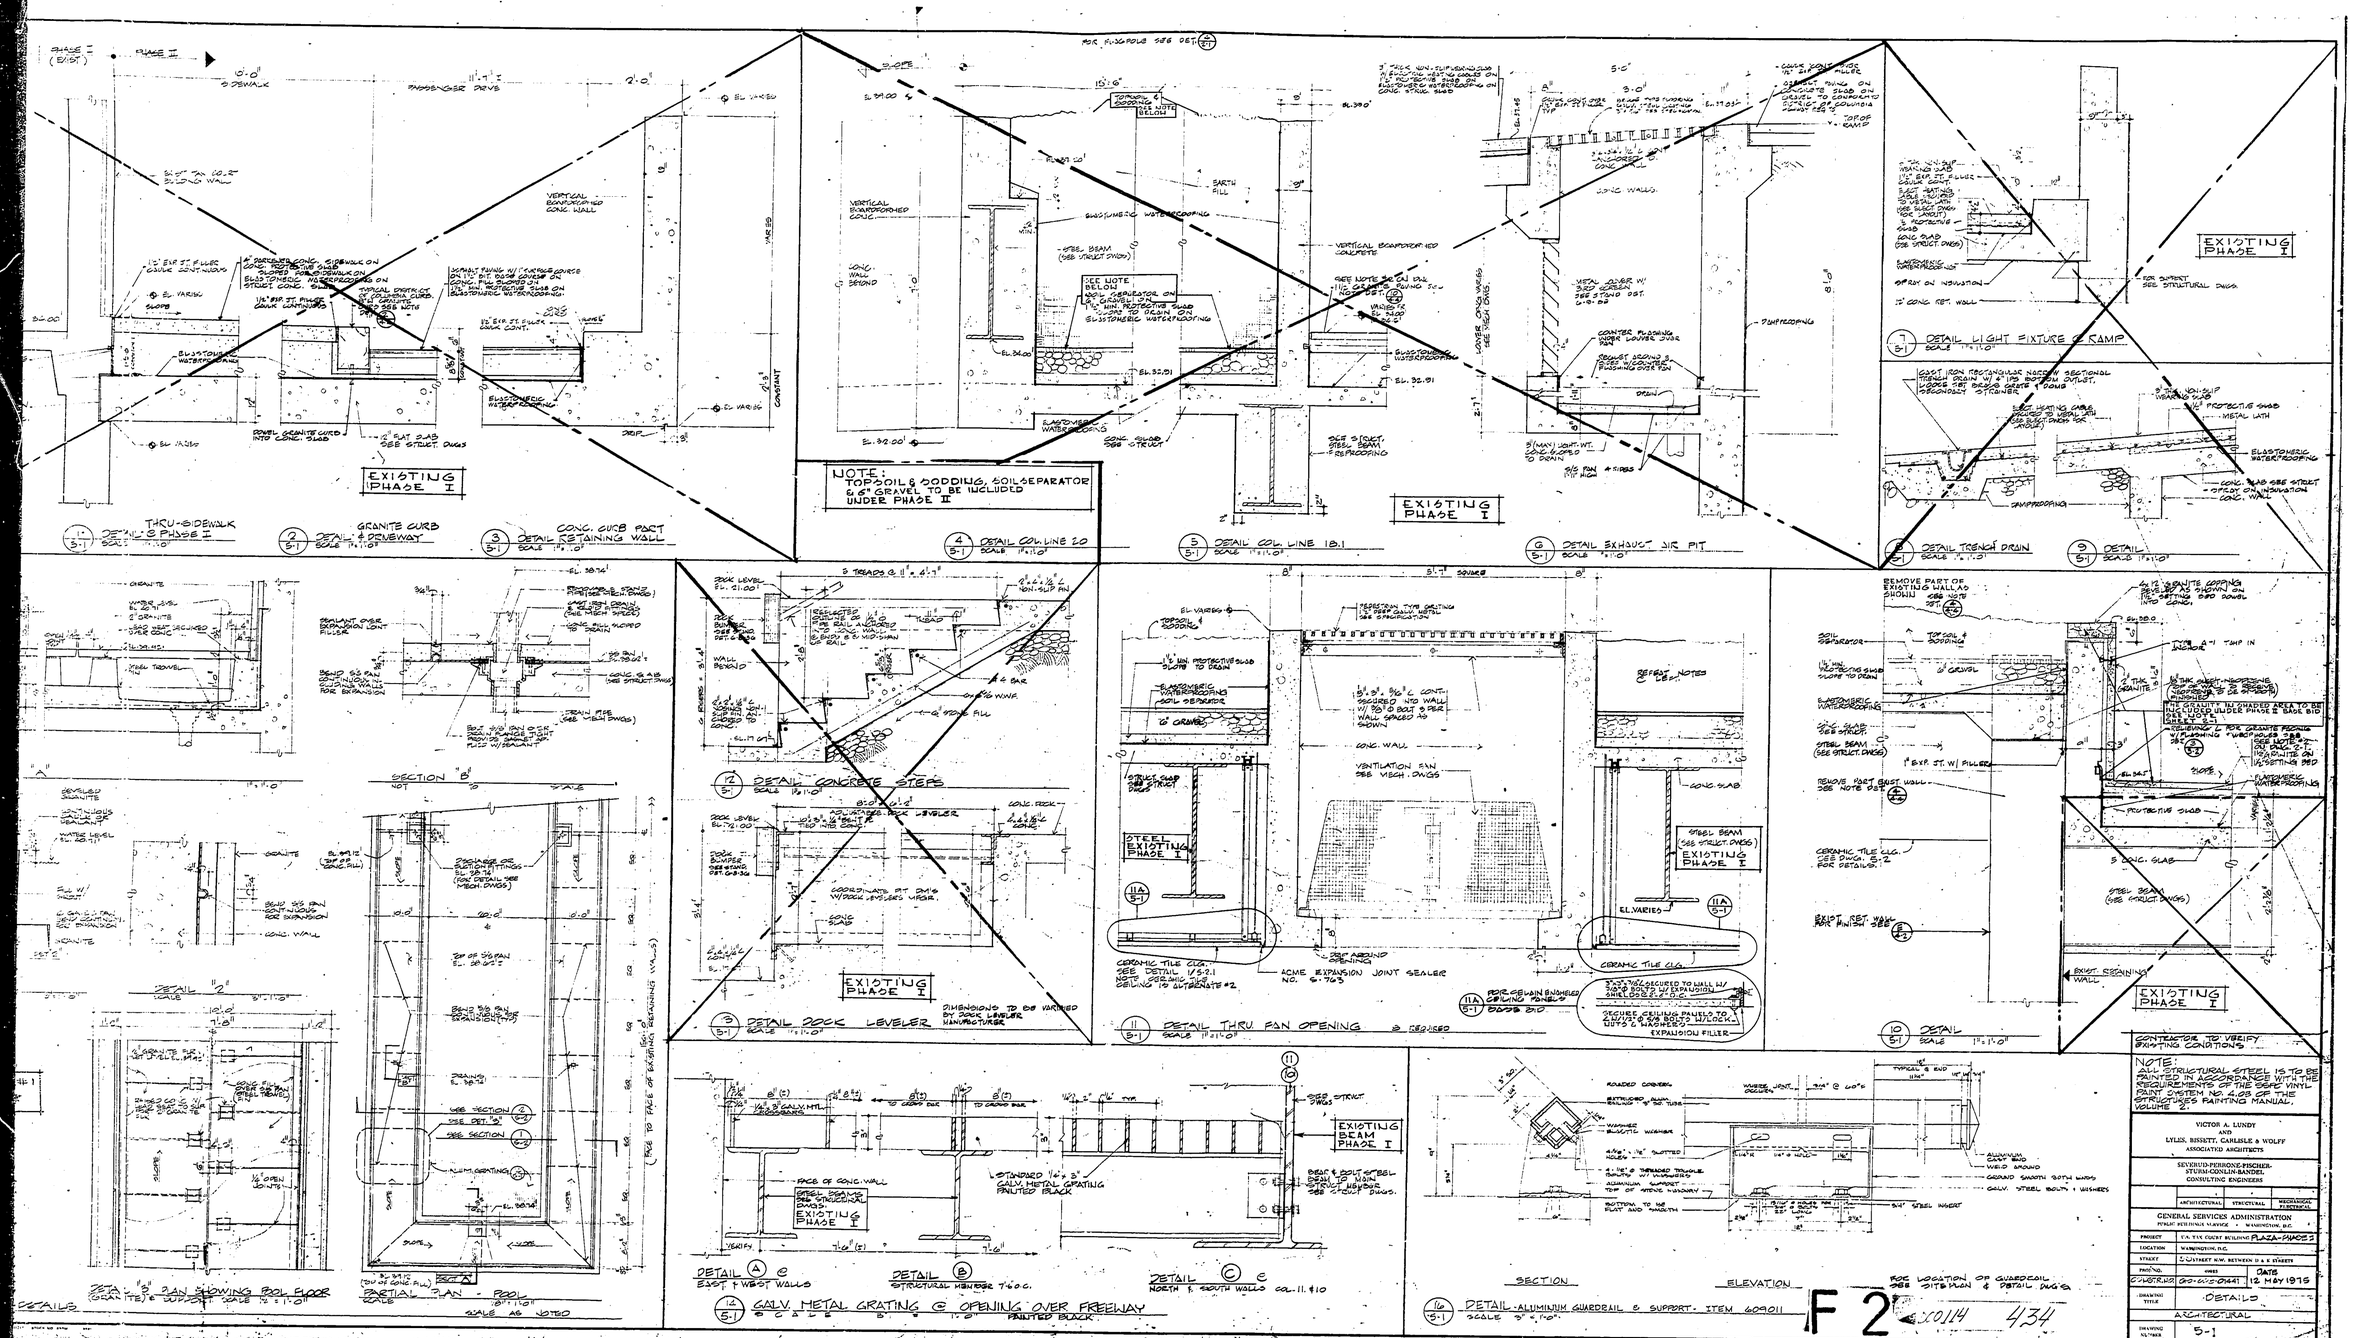
1 DETAIL THRU-SIDEWALK PHASE I
2 DETAIL GRANITE CURB & DRIVEWAY
3 DETAIL CONC. CURB PART RETAINING WALL
4 DETAIL COL. LINE 20
5 DETAIL COL. LINE 18.1
6 DETAIL EXHAUST AIR PIT
7 DETAIL LIGHT FIXTURE & RAMP
8 DETAIL TRENCH DRAIN
9 DETAIL
10 DETAIL
11 DETAIL THRU FAN OPENING
12 DETAIL CONCRETE STEPS
13 DETAIL DOCK LEVELER
14 DETAIL PLAN SHOWING POOL FLOOR (GRANITE) & COVER
PARTIAL PLAN - POOL
SECTION "B"
DETAILS
EXISTING PHASE I
NOTE: TOPSOIL & SODDING, SOIL SEPARATOR & 6" GRAVEL TO BE INCLUDED UNDER PHASE II
DETAIL A EAST & WEST WALLS
DETAIL B STRUCTURAL MEMBER 7'-6" O.C.
DETAIL C NORTH & SOUTH WALLS
15 GALV. METAL GRATING @ OPENING OVER FREEWAY
SCALE 3" = 1'-0"
SECTION
ELEVATION
16 DETAIL ALUMINUM GUARDRAIL & SUPPORT - ITEM 609011
SCALE 3" = 1'-0"
CONTRACTOR TO VERIFY EXISTING CONDITIONS
NOTE: ALL STRUCTURAL STEEL IS TO BE PAINTED IN ACCORDANCE WITH THE REQUIREMENTS OF THE SSPC VINYL PAINT SYSTEM NO. 4.03 OF THE STRUCTURES PAINTING MANUAL, VOLUME 2.
VICTOR A. LUNDY AND LYLES, BISSETT, CARLISLE & WOLFF ASSOCIATED ARCHITECTS
SEVKUD-PERRONE-FISCHER-STUM-CONLIN-BADEL CONSULTING ENGINEERS
ARCHITECTURAL
STRUCTURAL
MECHANICAL ELECTRICAL
GENERAL SERVICES ADMINISTRATION
PUBLIC BUILDINGS SERVICE · WASHINGTON, D.C.
PROJECT: F.B. TYX COURT BUILDING PLAZA-PHASE I
LOCATION: WASHINGTON, D.C.
STREET: 3 1/2 STREET N.W. BETWEEN D & E STREETS
PROJ. NO. GWDC-81-C-0041
DATE 12 MAY 1975
DRAWING TITLE: DETAILS
ARCHITECTURAL
DRAWING NUMBER: 5-1
FOR LOCATION OF GUARDRAIL SEE SITE PLAN & DETAIL DWG'S
F 2
X0114 434