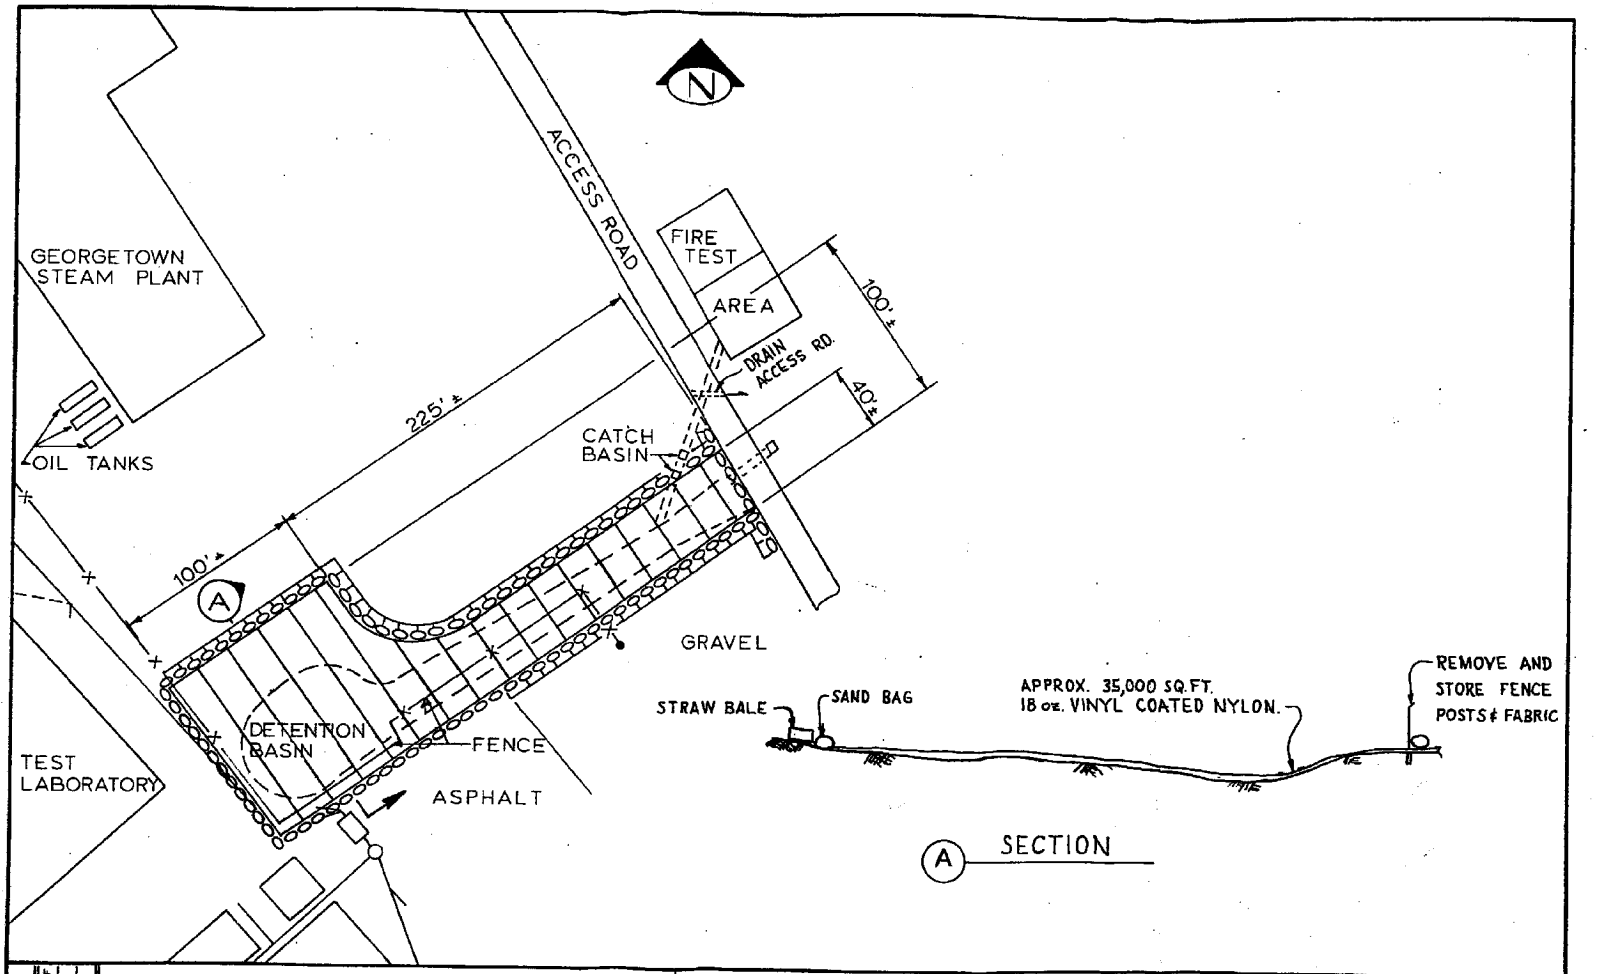

REVISIONS				
REV	DATE	MF		
DR	CK	APP		
DESCRIPTION				

CITY OF SEATTLE
CITY LIGHT DEPARTMENT

DR LEAF DATE 10/84
CK Hendricks APP
DATE
APP

GEORGETOWN STEAM PLANT

DETENTION BASIN
PLASTIC COVER

CLASS. C
DRAWING NO. B TR/84-24
SCALE NTS
REV. NO.

KCSlip4 59922

SEA426221