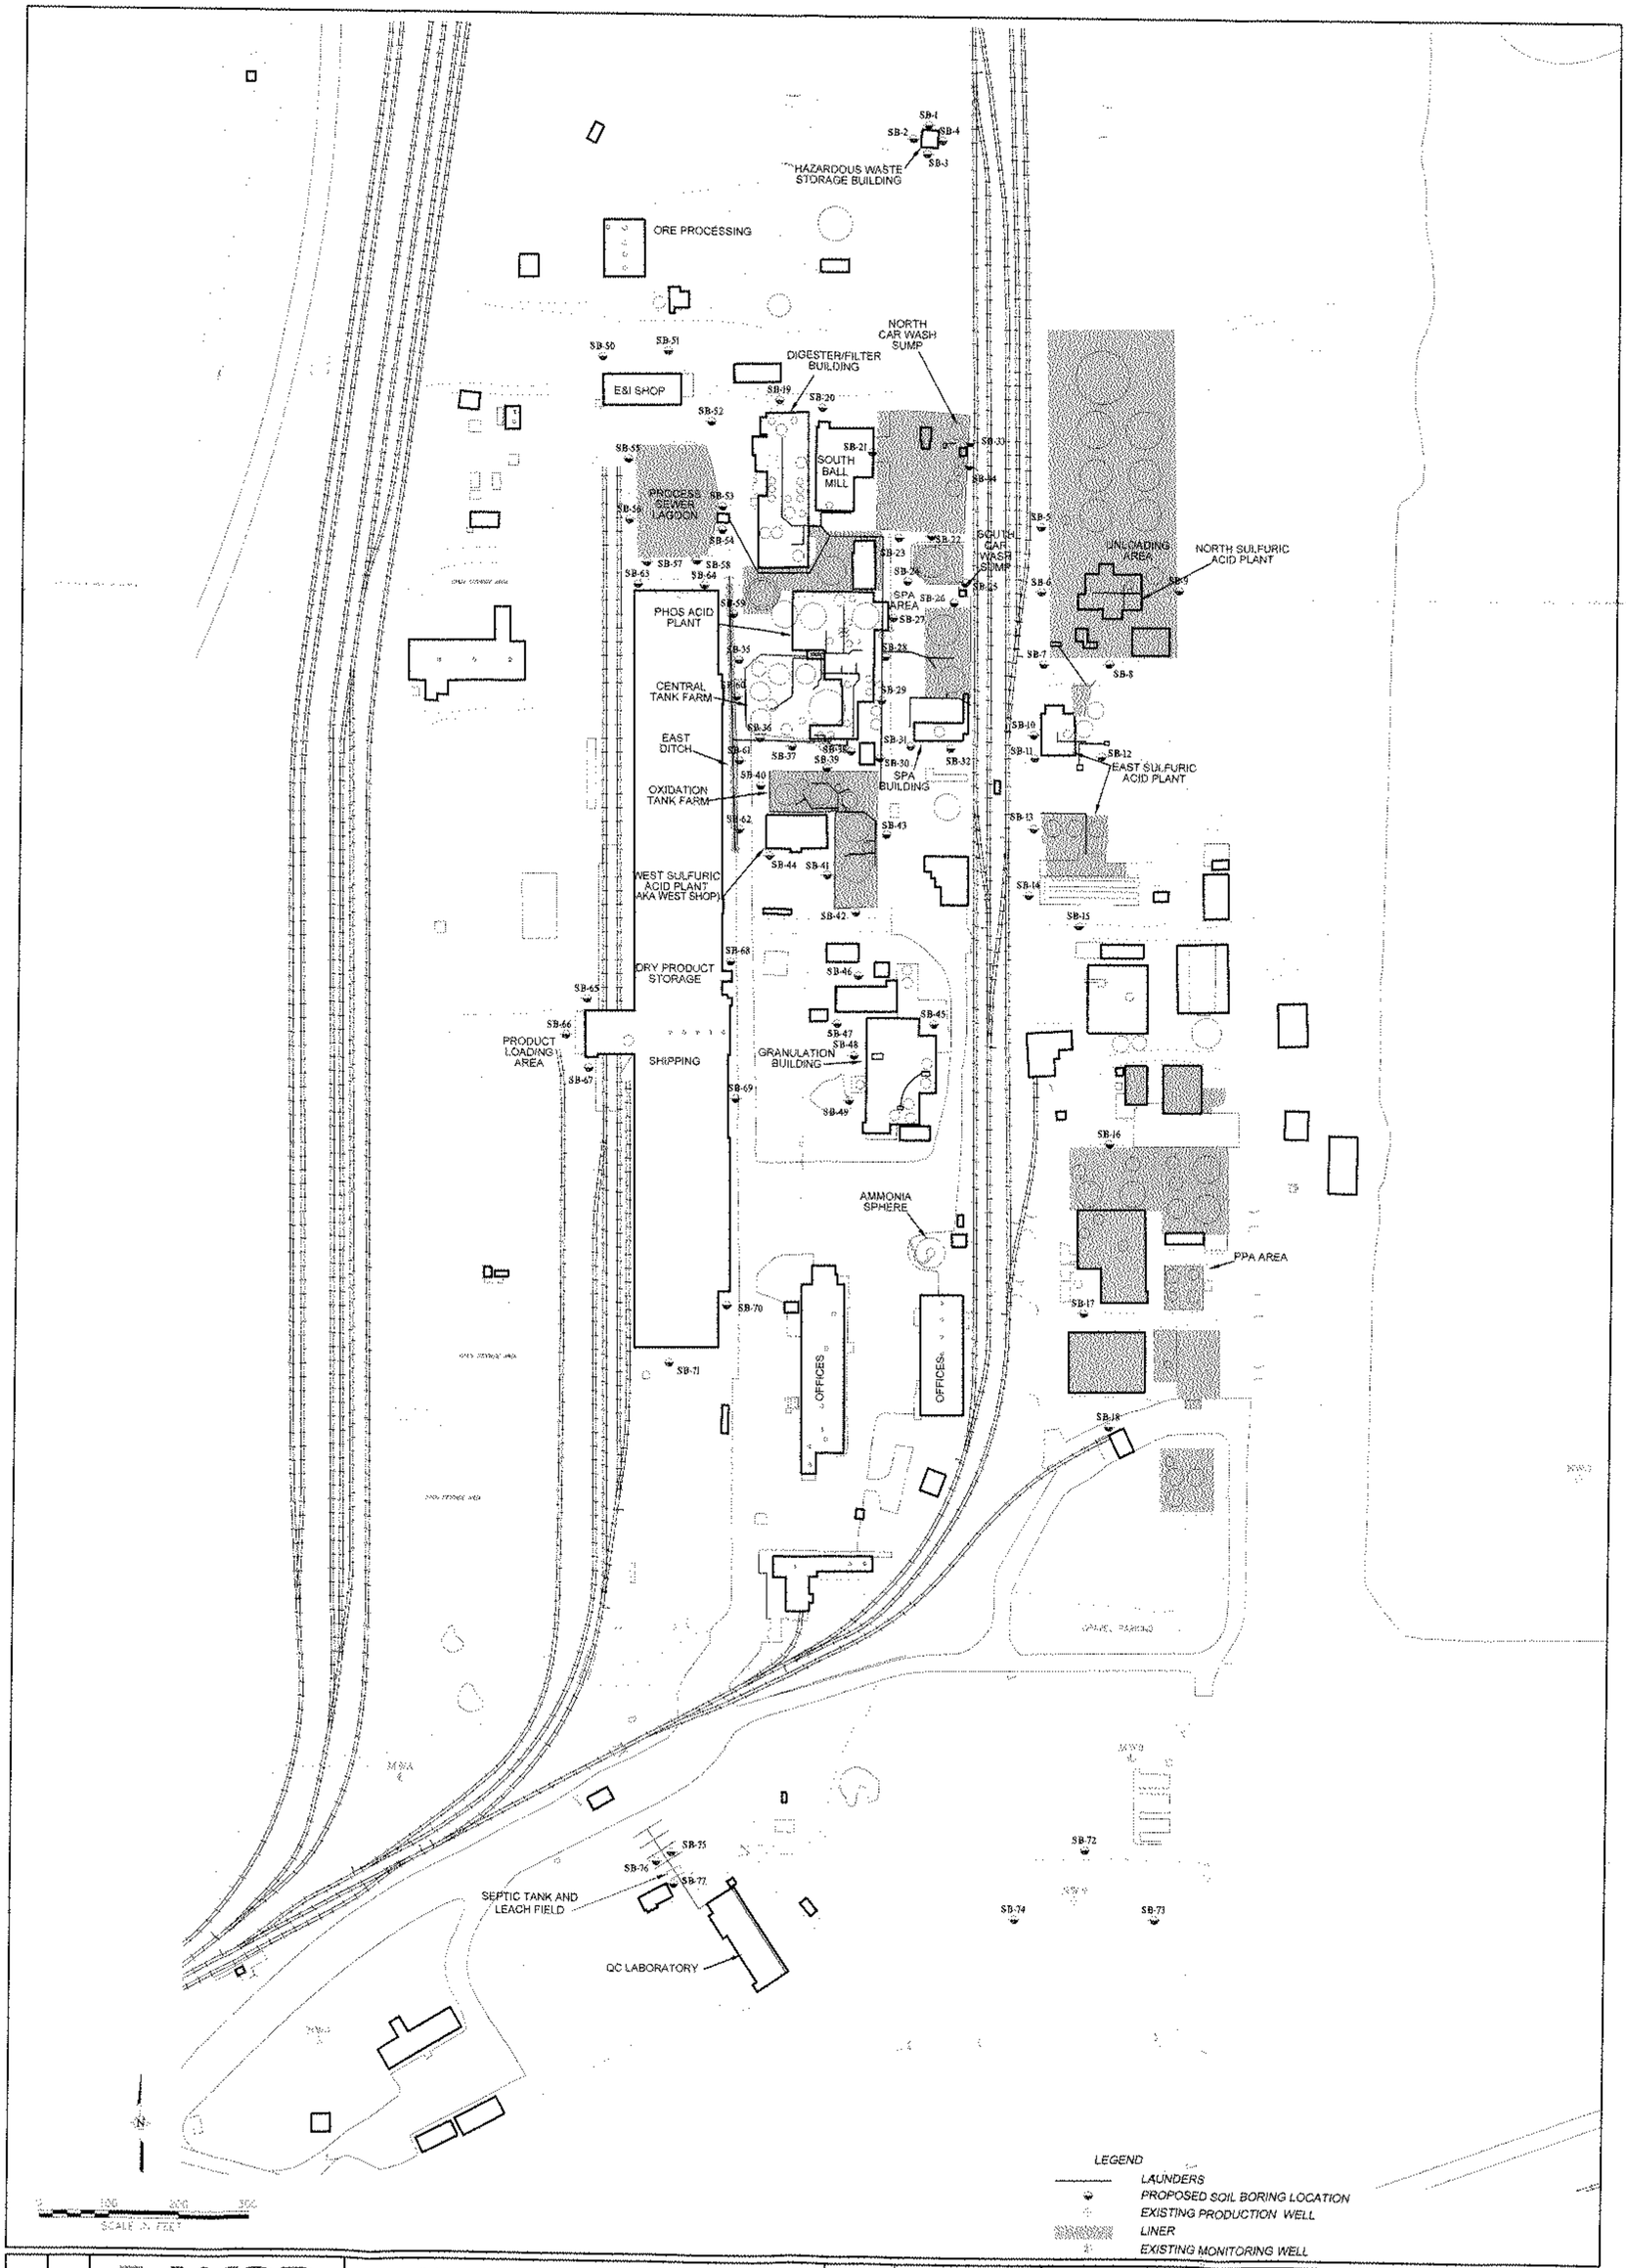

10002703	FIGURE 17	WSP WSP Environment & Energy 4600 South Ulster Street Suite 930 Denver, Colorado 80237 (303) 850-9200	PROPOSED SOIL SAMPLING LOCATIONS MAIN PROCESSING AREA NU-WEST CPO FACILITY SODA SPRINGS, IDAHO PREPARED FOR HUNTON & WILLIAMS	DRAWN BY JME CHECKED LT APPROVED	REVISIONS REV DESCRIPTION