35-10-207

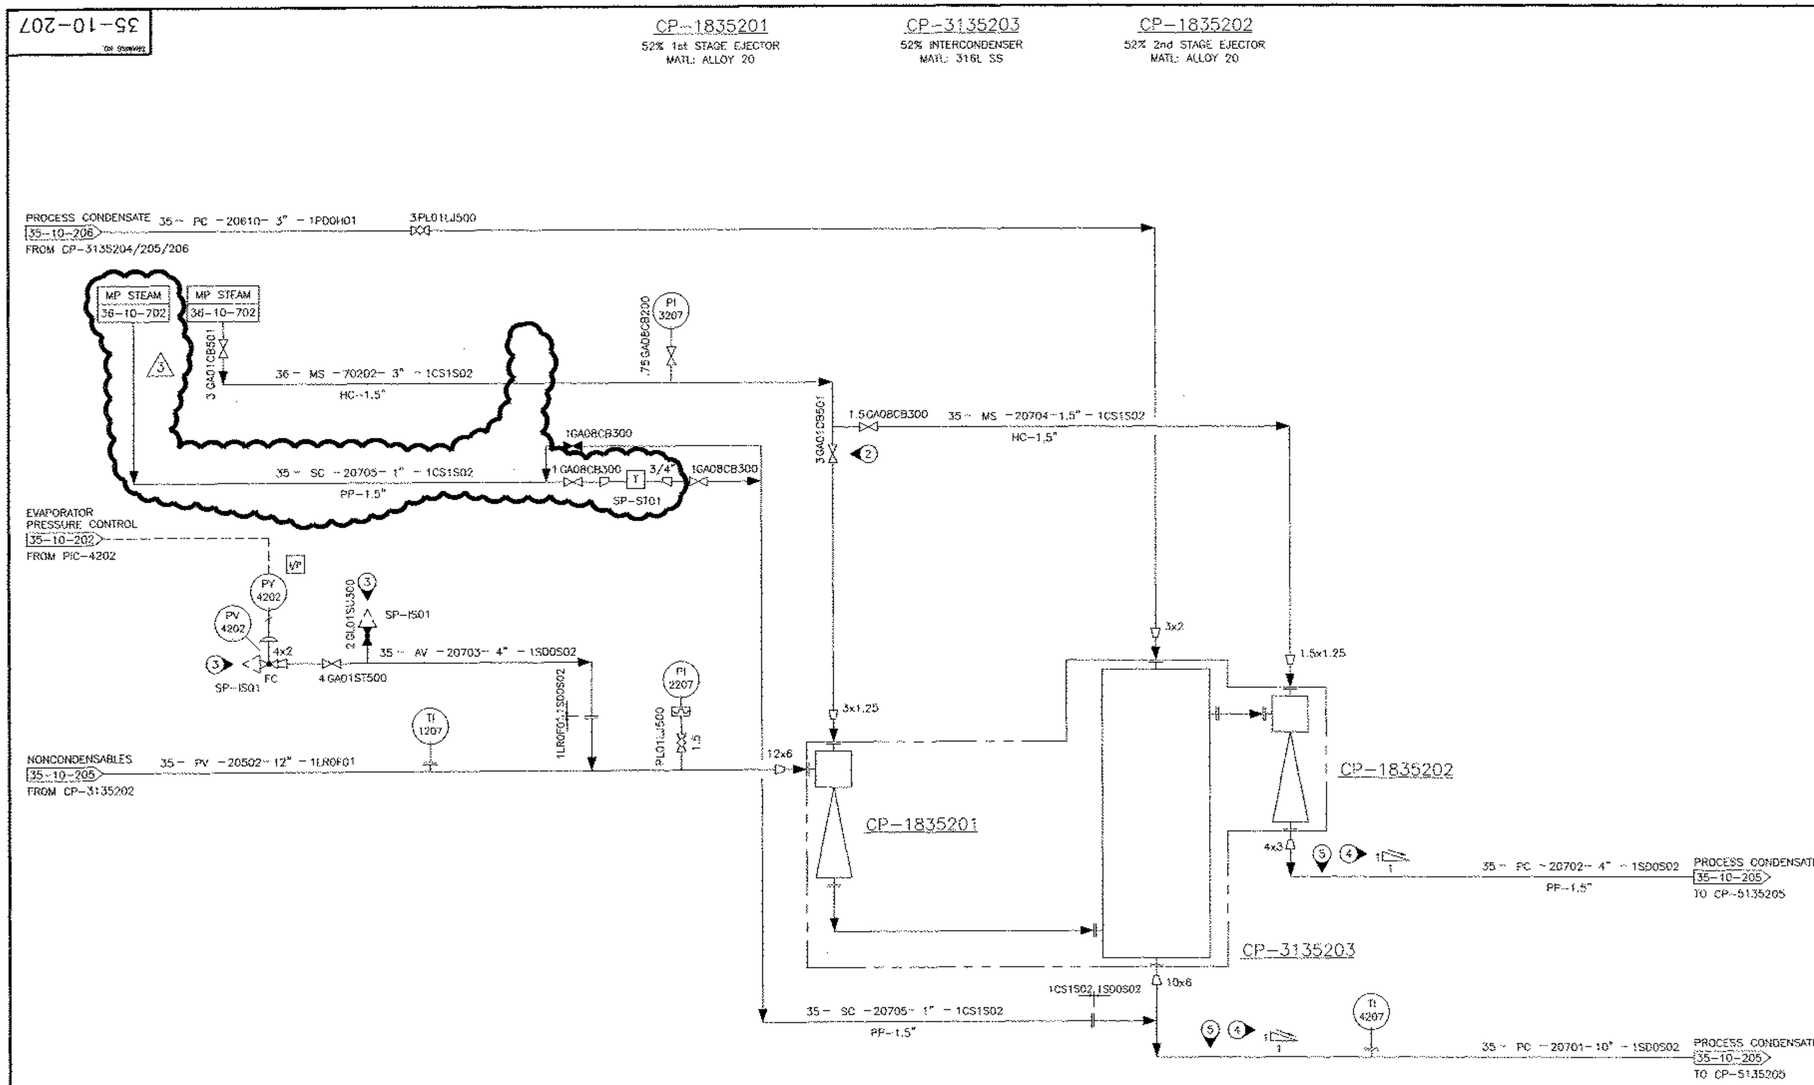

NOTES:

1. FOR GENERAL NOTES AND SYMBOLS, REFER TO DRAWING NOS. 35-10-098, 35-10-099.
2. LOCATE VALVES AS CLOSE TO TEES AS POSSIBLE.
3. PROVIDE INSECT SCREEN.
4. MINIMUM SLOPE.
5. NO POCKETS.

L#20705

JACOBS ENGINEERING®
Engineers and Constructors

FMC CORPORATION
FES - Princeton, NJ

REV	ZONE	DESCRIPTION	BY	CKD	DATE	APPD	APPD	APPD
3	-	REISSUE FOR DESIGN						
2	-	ISSUE FOR HAZOPS	KP	CGH	5/8/00	JME	WRY	ALG/TCS
1	-	REISSUE FOR DESIGN	BM	CGH	2/1/00	JME	ALG	
0		ISSUE FOR DESIGN	CGH	JME	10/25/99	JME		

This drawing, including all information thereon, is FMC property, is confidential, and must not be used, made public, or copied unless authorized by FMC. It is subject to return upon demand. FMC Corporation

APPROVED FOR CONSTRUCTION
SIGNATURE DATE
APPROVED FOR CONSTRUCTION
SIGNATURE DATE
APPROVED FOR CONSTRUCTION
SIGNATURE DATE

PROJ. MGR. J. KORETCHKO
CHECKER
DISP. LEAD
ORIGINATOR P. WATERS
DATE 5/3/99
CAD FILE 35102073

FMC PURIFIED PHOSPHORIC ACID PLANT AT AGRIUM-CONDA PHOSPHATES 52% EJECTORS PIPING & INSTRUMENTATION DIAGRAM

SCALE	ORDER NO.	DRAWING NO.	REV.
NONE	28-T424-10	35-10-207	3

EXHIBIT B

AGR-CBI_003895
SUBJECT TO ALL APPLICABLE CONFIDENTIAL
BUSINESS INFORMATION PRIVILEGES