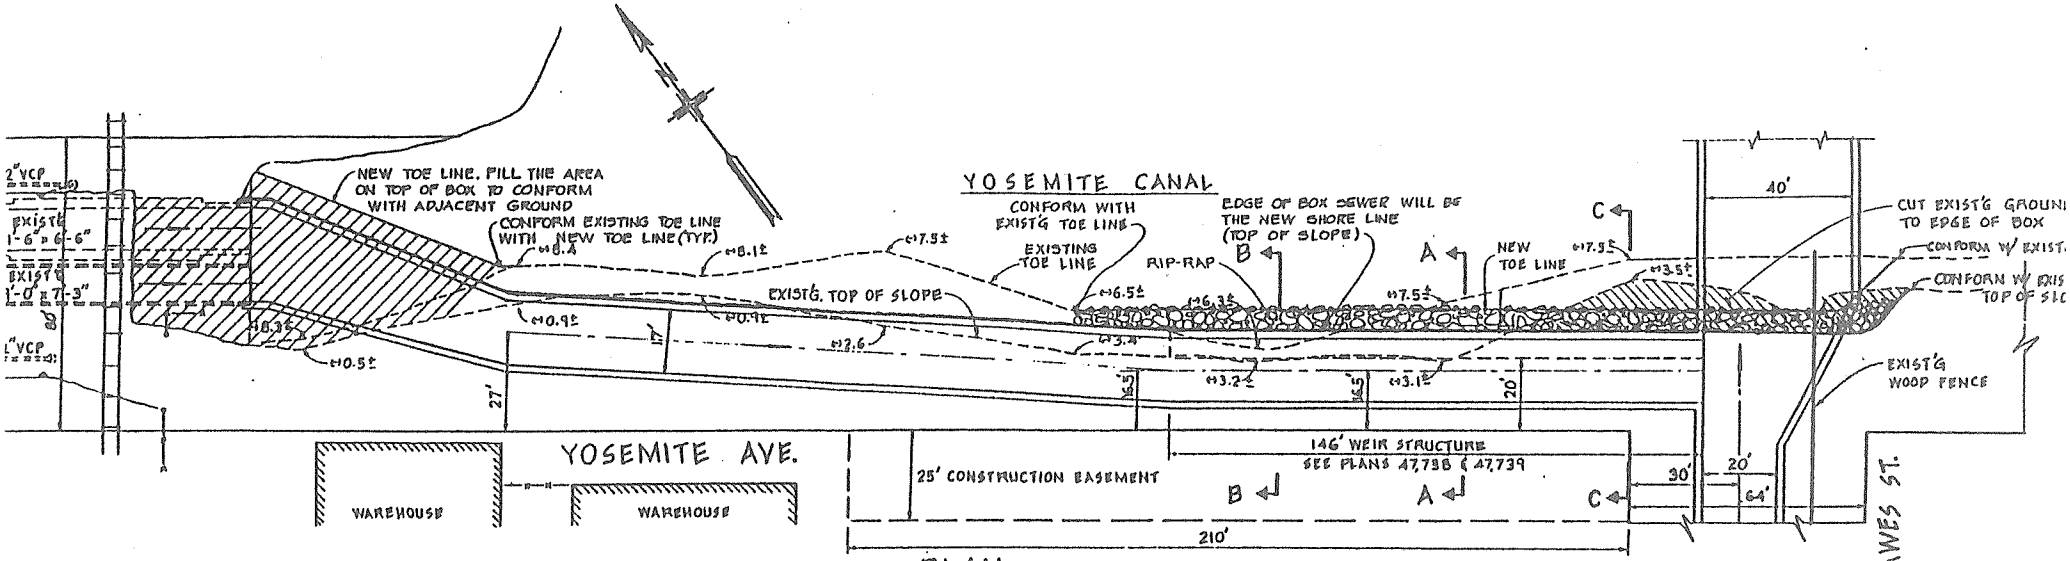


PLAN
SCALE: 1" = 20'

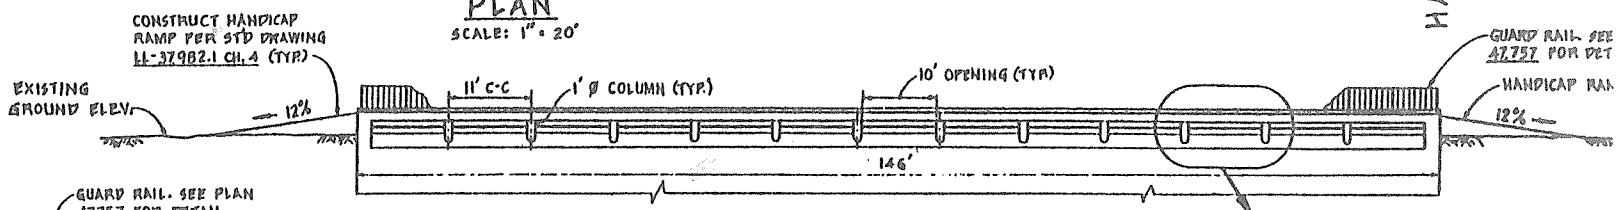


SCALE: 1" = 10'

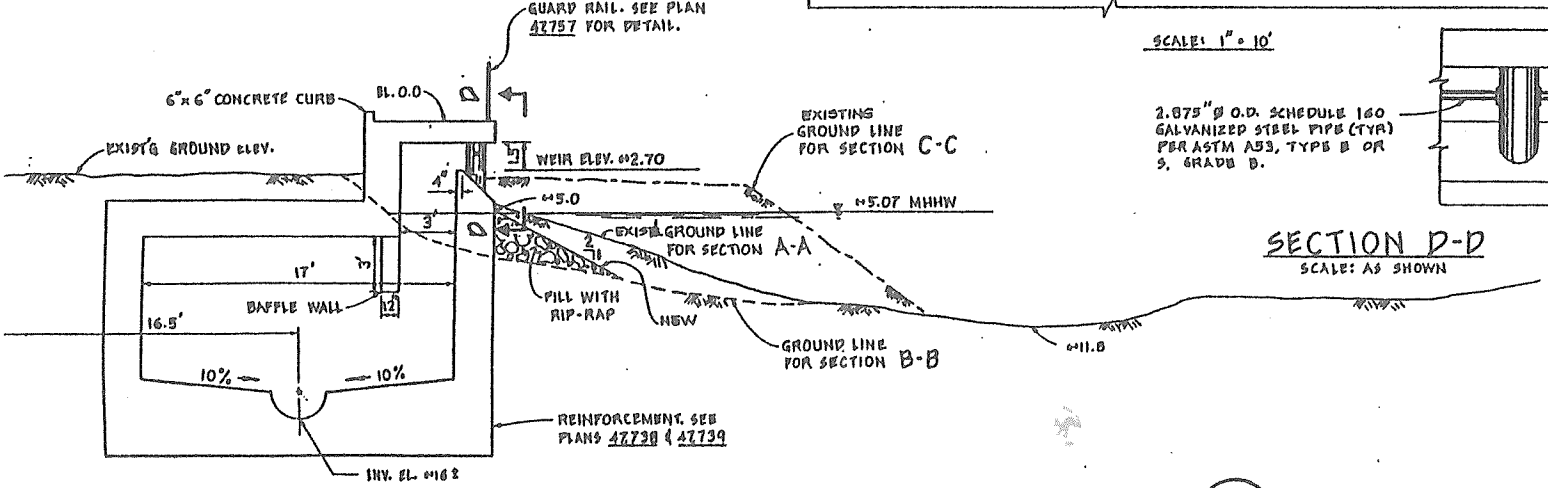


TYPICAL CROSS SECTION A-A, B-B, C-C
SCALE: 1/4" = 1'-0"

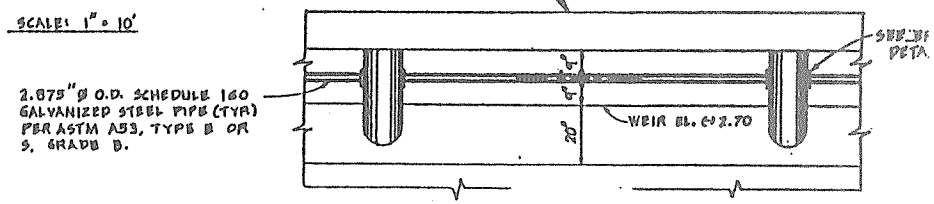


SECTION D-D
SCALE: AS SHOWN

41 YOSEMITE AVE OUTFALL

REF: 47726