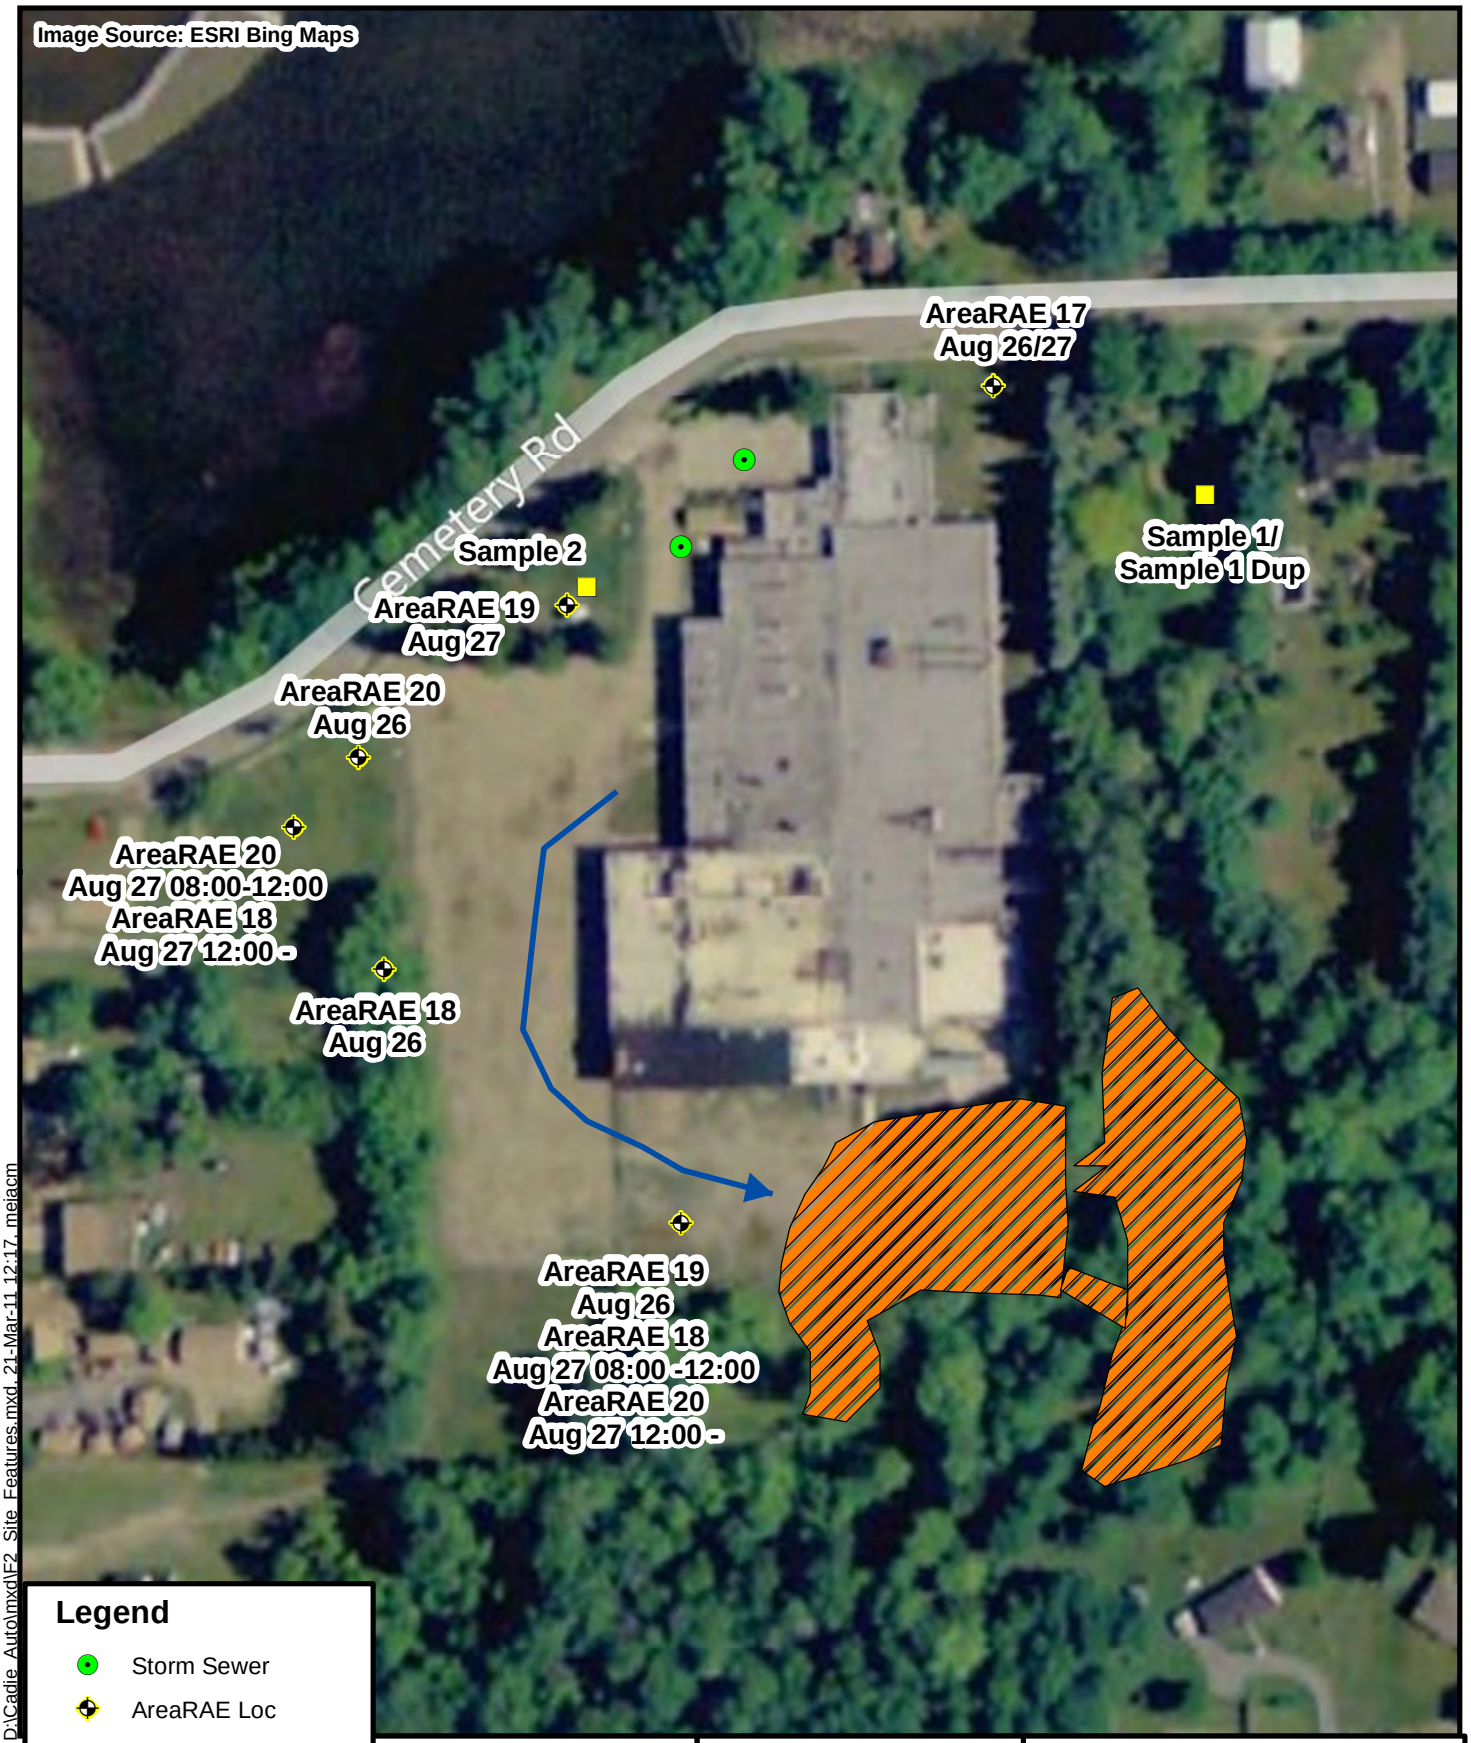

Legend

- Storm Sewer
- AreaRAE Loc
- Water Sample
- Fire Water Collection Area

0 150 Feet

N

Prepared for:
U.S. EPA REGION V

Contract No.: EP-S5-06-04
TDD: S05-0001-0910-005
DCN: 1585-4D-AWBM

Prepared By:
WESTON SOLUTIONS, INC

20 N. Wacker Drive
Suite 1210
Chicago, Illinois 60606

Figure 2
Site Layout Map
ER - CemetaryRoad Fire
210 Cemetary Road
Bangor, Van Buren County, Michigan

File: D:\Cadie_Auto\mxd\F2_Site_Features.mxd, 21-Mar-11 12:17, meiacm