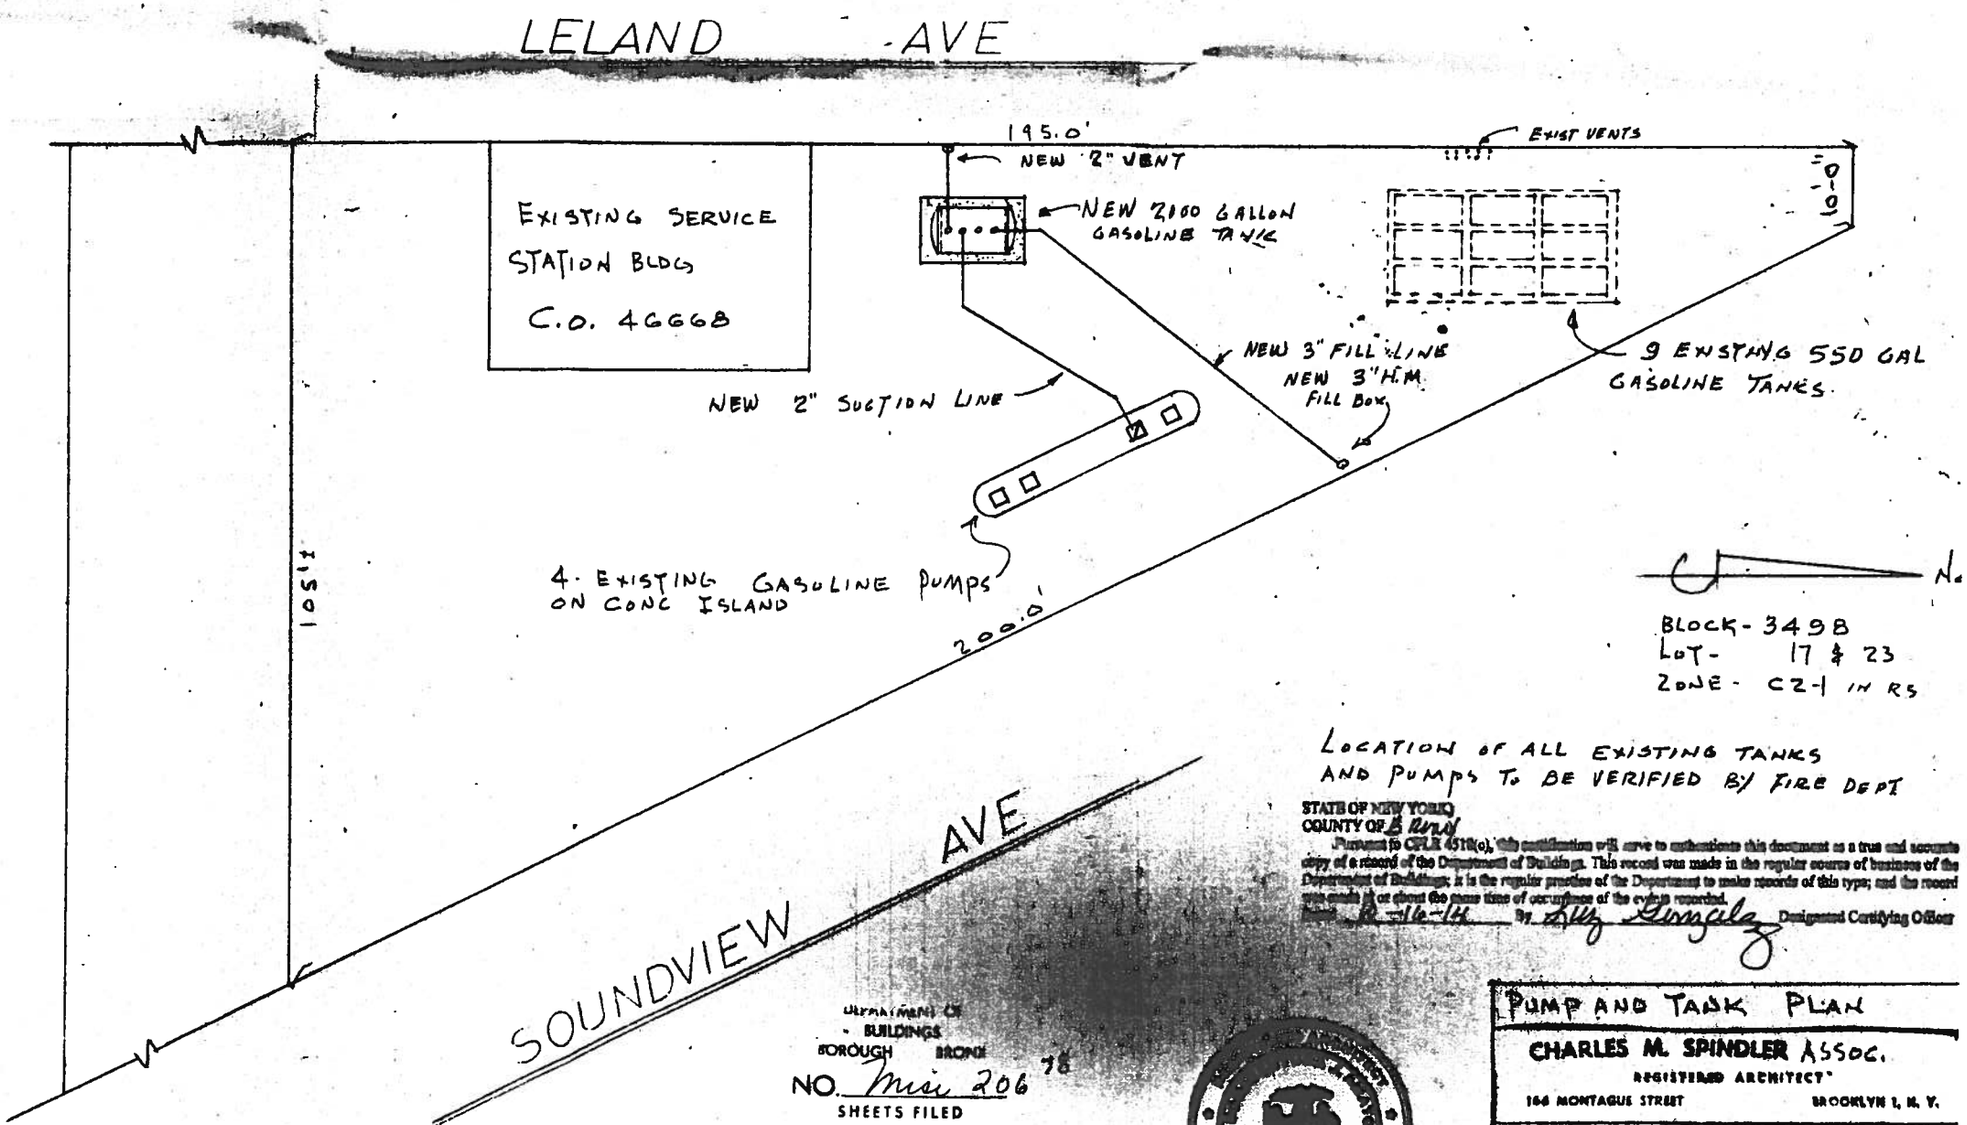

STATE OF NEW YORK
COUNTY OF Bronx

Pursuant to CPLR 4518(c), this certification will serve to authenticate this document as a true and accurate copy of a record of the Department of Buildings. This record was made in the regular course of business of the Department of Buildings; it is the regular practice of the Department to make records of this type; and the record was made at or about the same time of occurrence of the events recorded.

Date 8-16-14 By Lilly Gonzalez Designated Certifying Officer

DEPARTMENT OF BUILDINGS
BOROUGH BRONX
NO. Misc 206 78
SHEETS FILED
ORIGINAL
APPROVED
DATE SEP 27 1978

PUMP AND TANK PLAN

CHARLES M. SPINDLER ASSOC.
REGISTERED ARCHITECT
166 MONTAGUE STREET BROOKLYN 1, N. Y.

REVISIONS	DRAWN BY	CK'D.	JOB NO.
	DATE 8-25-78		SHEET NO. 1/1
	MISC. 206 -78		
	439 SOUNDVIEW AVE BRONX, N.Y.		