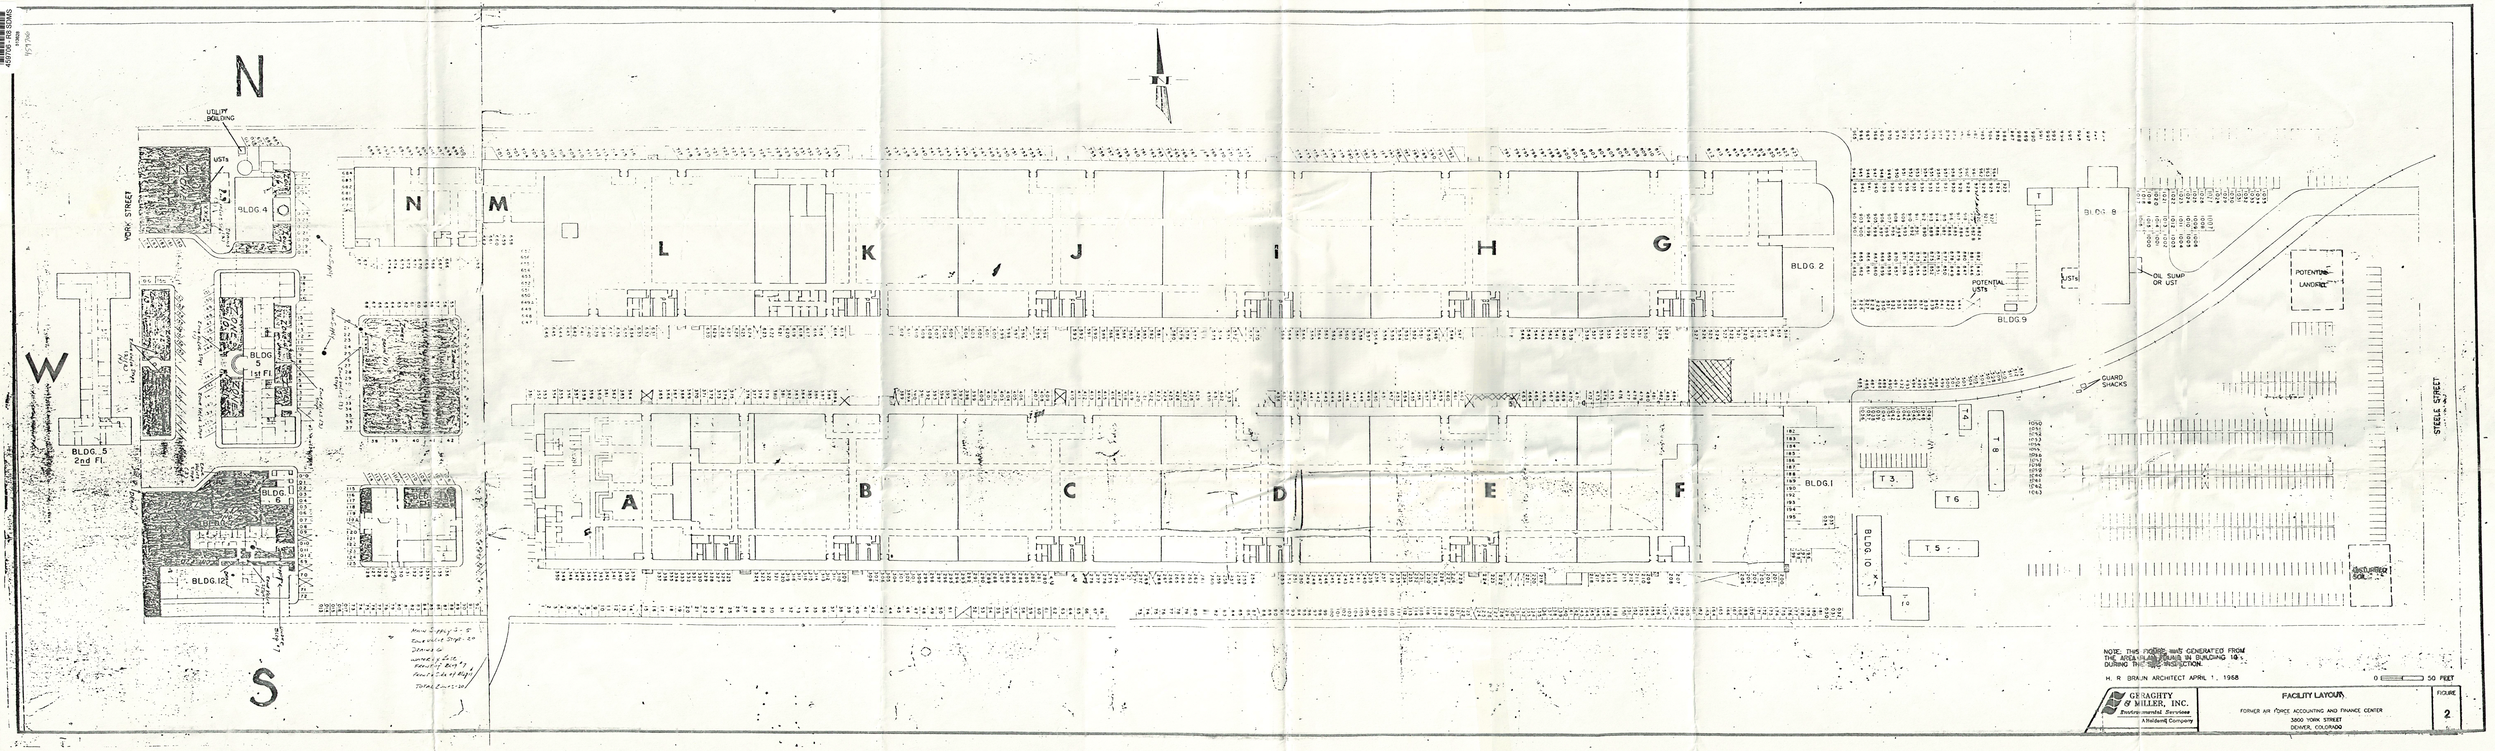
N
W
S
UTILITY BUILDING
USTs
BLDG. 4
YORK STREET
BLDG. 5
1st Fl.
BLDG. 5
2nd Fl.
BLDG. 6
BLDG. 12
N
M
L
K
J
I
H
G
A
B
C
D
E
F
BLDG. 2
BLDG. 1
BLDG. 10
T
BLDG. 8
POTENTIAL USTs
BLDG. 9
OIL SUMP OR UST
POTENTIAL LANDFILL
GUARD SHACKS
T 4
T 8
T 3
T 6
T 5
STEELE STREET
NOTE: THIS FIGURE WAS GENERATED FROM THE AREA PLAN FOUND IN BUILDING 10 DURING THE 1968 INSPECTION.
H. R. BRAUN ARCHITECT APRIL 1, 1968
0
50 FEET
GERAGHTY & MILLER, INC.
Environmental Services
A Haldane Company
FACILITY LAYOUT
FORMER AIR FORCE ACCOUNTING AND FINANCE CENTER
3800 YORK STREET
DENVER, COLORADO
FIGURE
2