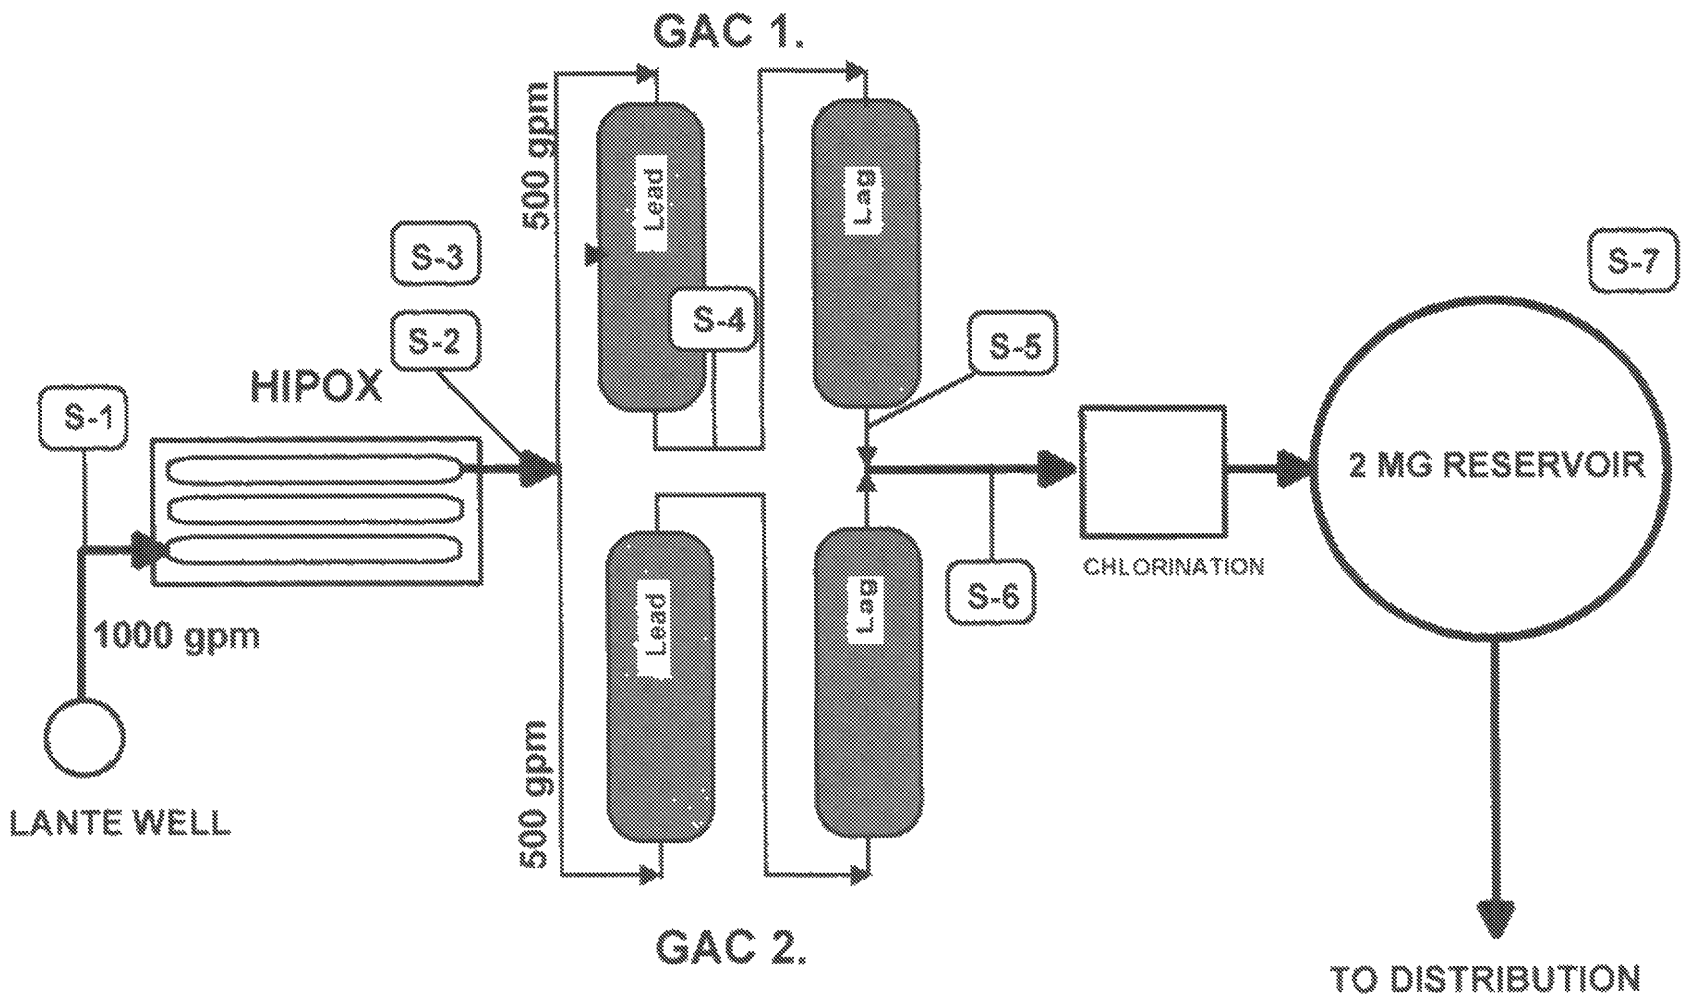Lante Well Pilot Project Installation