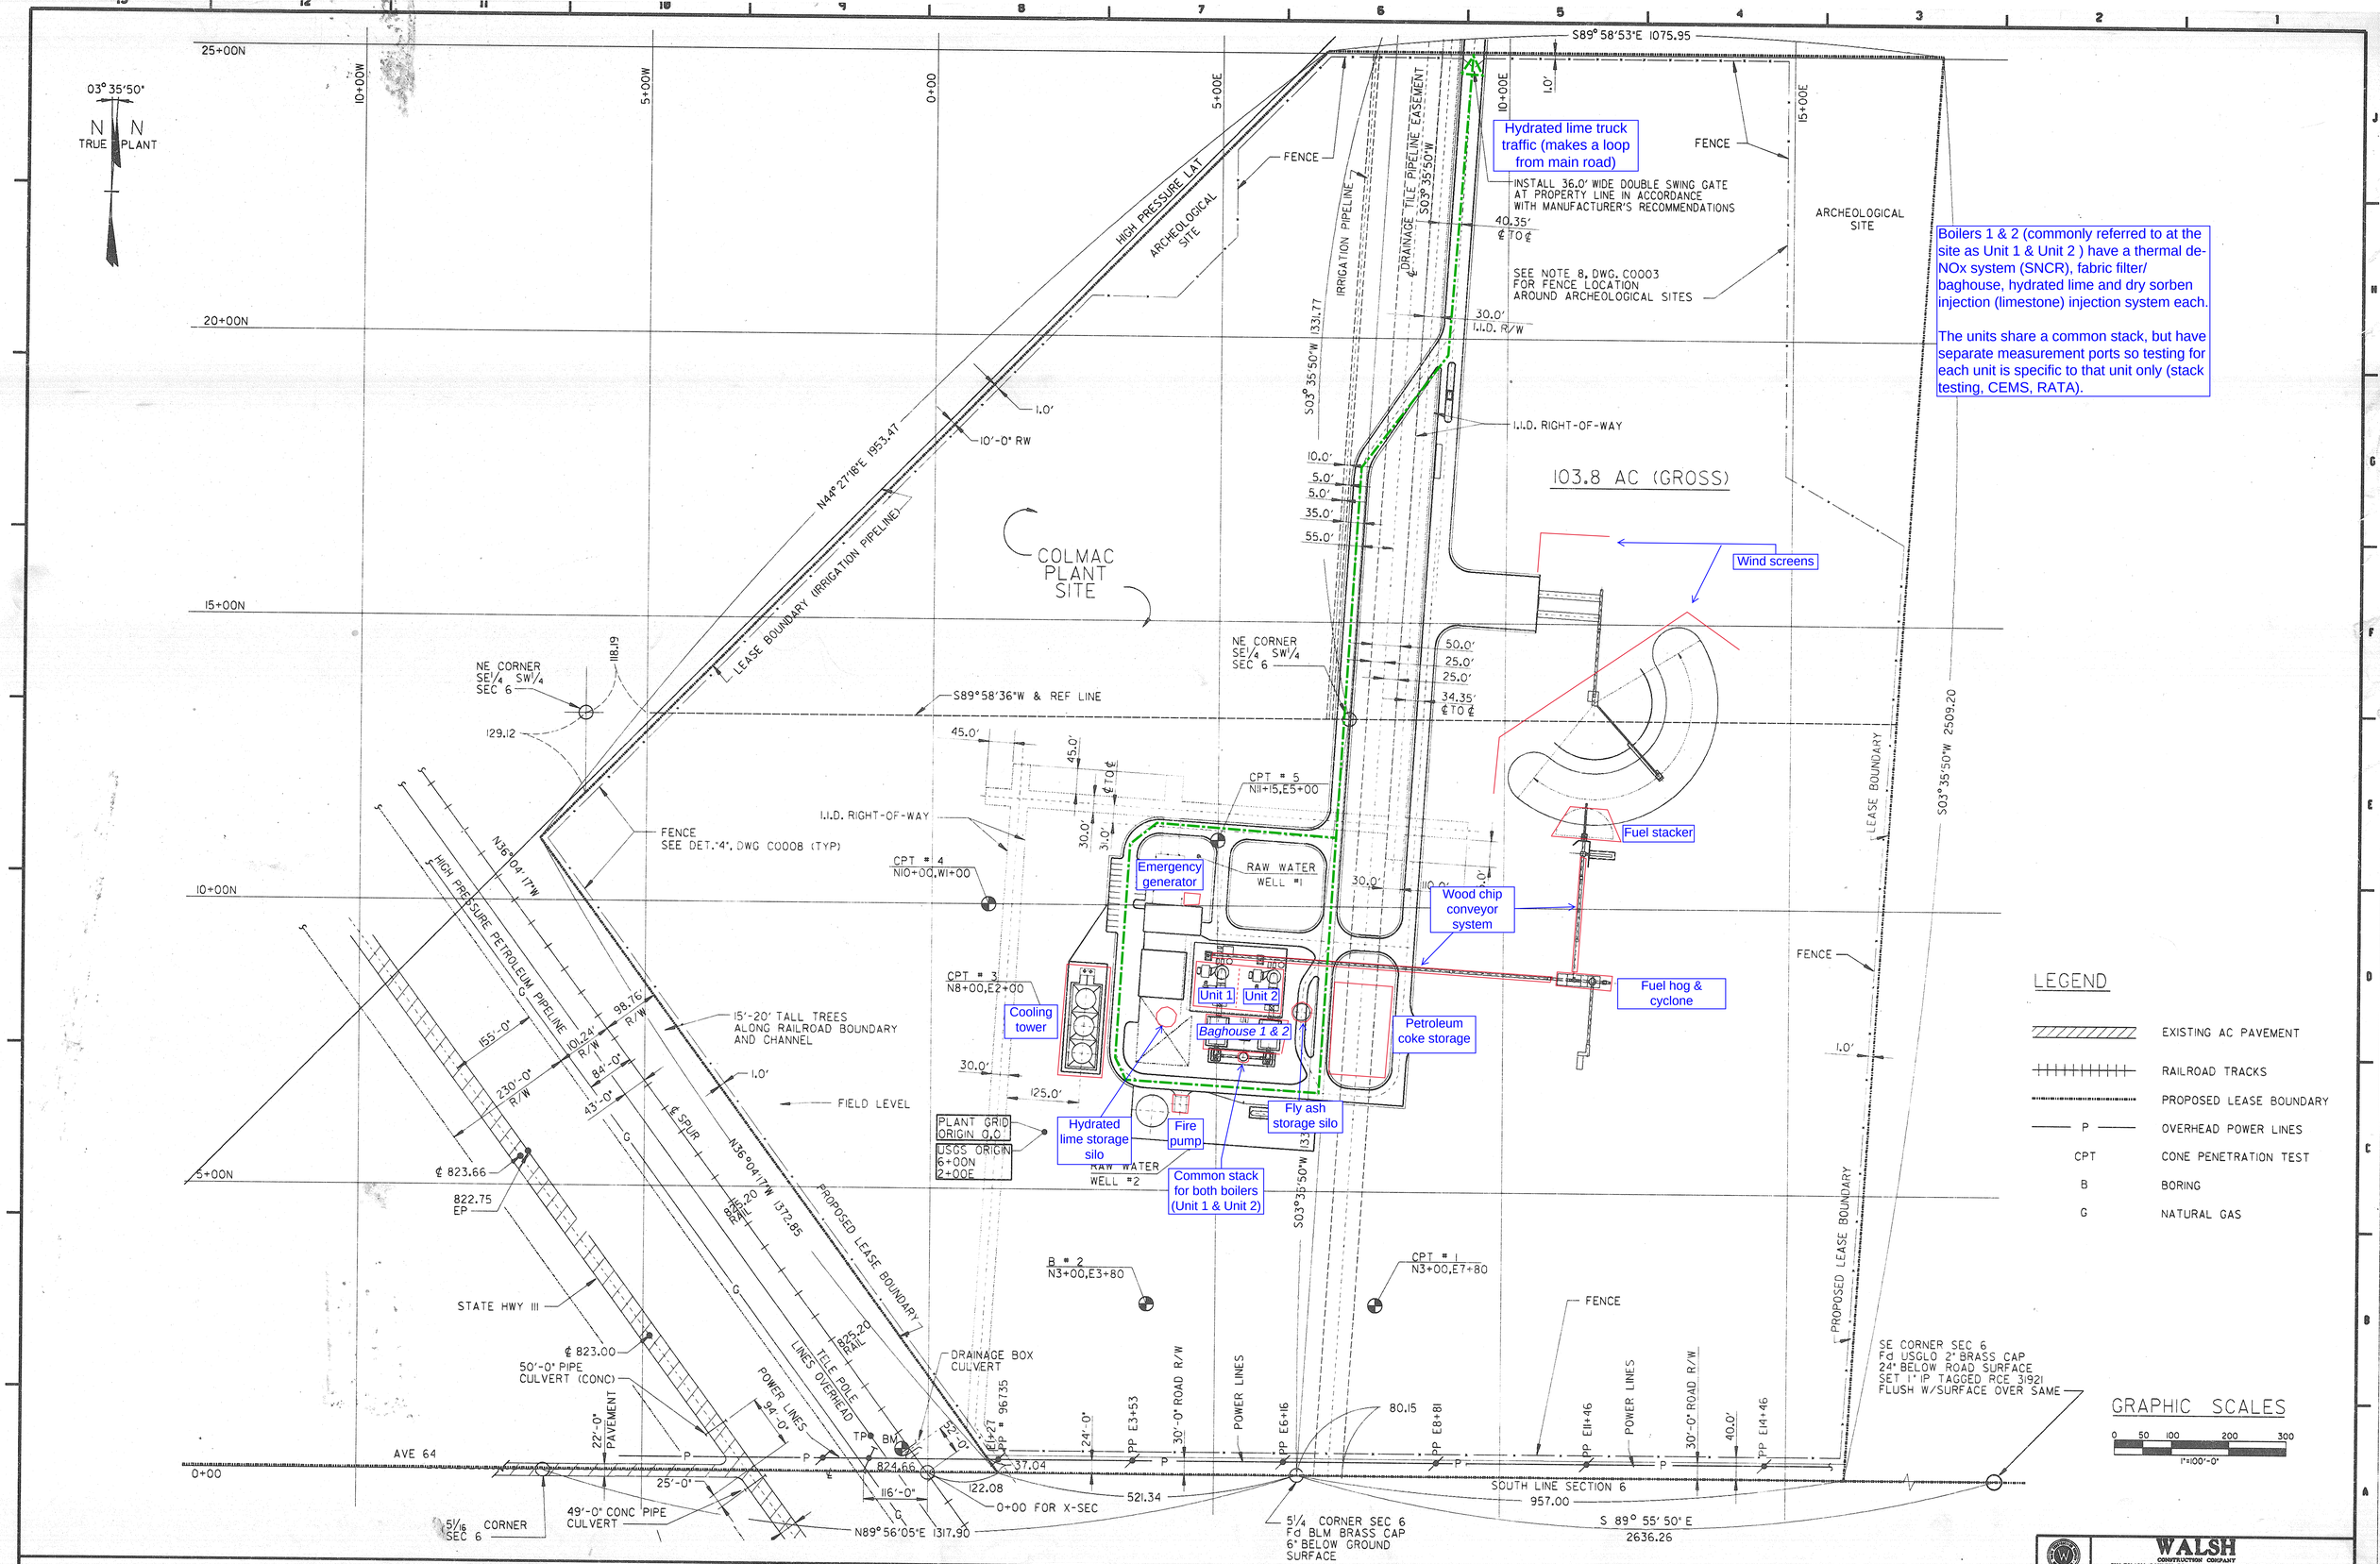

Rev No	Revision	Date	Dwn	Chkd	Approved Chief Engr
1	REV. I.I.D. R/W WIDTH & RELOCATED AS SHOWN	1/24/90	RI	MH	PG
2	GENERAL REVISION	2/2/90	RI	MH	ERG
3	RELOCATED FUEL MAT'L HANDLING EQUIP	6/28/90	LS		

Drawing Control

Purpose	Approved By	Date	Released By	Date
For Information				
For Comment				
For Bid				
For Construction			PG	2/2/90

WALSH CONSTRUCTION COMPANY

Engineering Review

Div	Eng	Date
Mech	JEH	2/2/90
Elec	FFF	2/2/90
Civil	ERG	2/2/90
Arch		
Struct	CASH	2/2/90
Dwn	Chkd	
JCH	MH	2/2/90

Revised By P. GOLDBRUNNER Manager - PROJECT

Approved for Construction E.R. GAUDICAR Chief Engineer - CIVIL

WALSH CONSTRUCTION COMPANY
7990 FOLSOM BOULEVARD SACRAMENTO, CALIF. 95826
A DIVISION OF Sun F Atlantic Company

COLMAC ENERGY, INC.
COLMAC MECCA POWER PLANT

OVERALL SITE PLAN

BURNS AND ROE PACIFIC COMPANY
Engineers and Constructors - Cypress, CA
A Component of Burns and Roe Enterprises, Inc.

Date 1-3-90 Scale 1"=100'-0" Work Order 8842 Drawing No C0001 Rev 3

CIVIL\8842-01\C0001

STATUS: 7-05-90