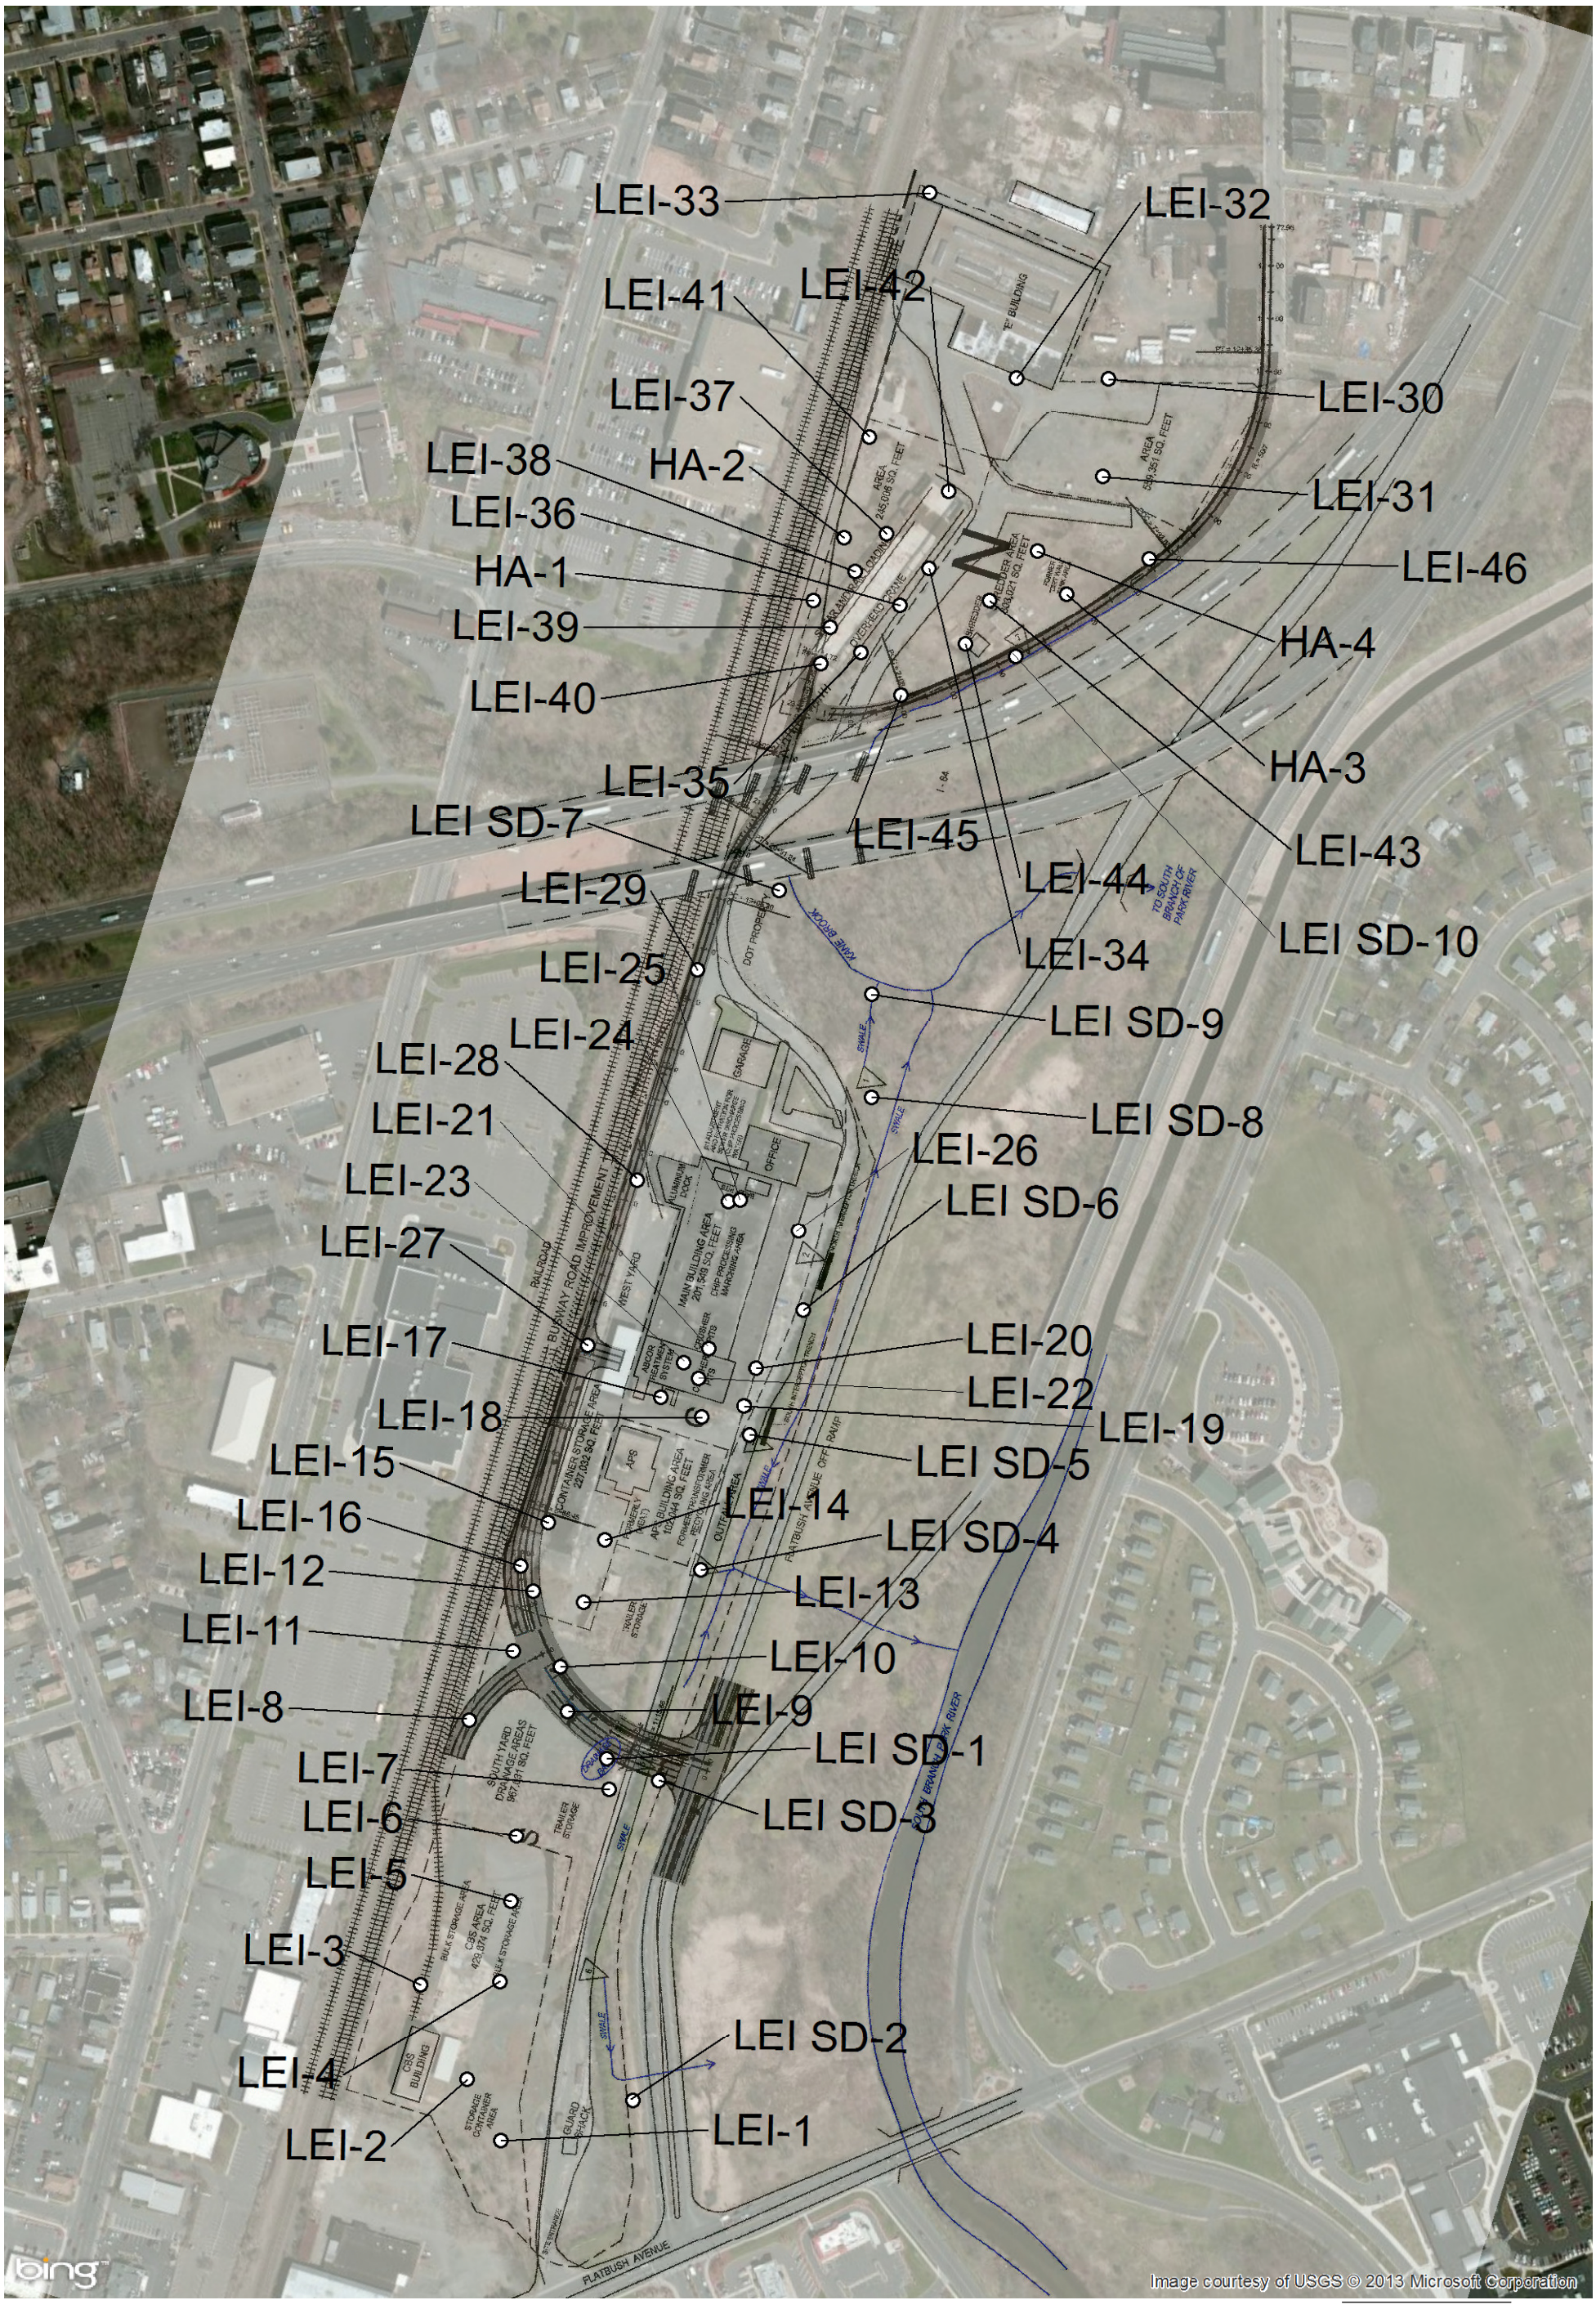

N
W E
S

0 200 400 Feet

Legend

500_FB_COORDINATES

Stantec Consulting Services Inc
100 Pearl Street 11th Floor
Hartford, Ct
16103
Tel. 860-948-1628
Fax. 860-948-1629

BY	APPD	YY.MM.DD	BY	APPD	YY.MM.DD

CLIENT/PROJECT
DANNY CORPORATION
500 FLATBUSH AVENUE

SITE PLAN AND LOCATION
OF FUNCTIONAL AREAS

HARTFORD, CONNECTICUT

TITLE
2

PROJECT NUMBER
191711048

BASEMAP SOURCE: http://www.esri.com/software/arcgis/arcgisonline/ CT DEEP

Document Path: V:\2134\active\cadd files\1-Clients\MISC Clients\DANIEL\AERIAL MAP.mxd