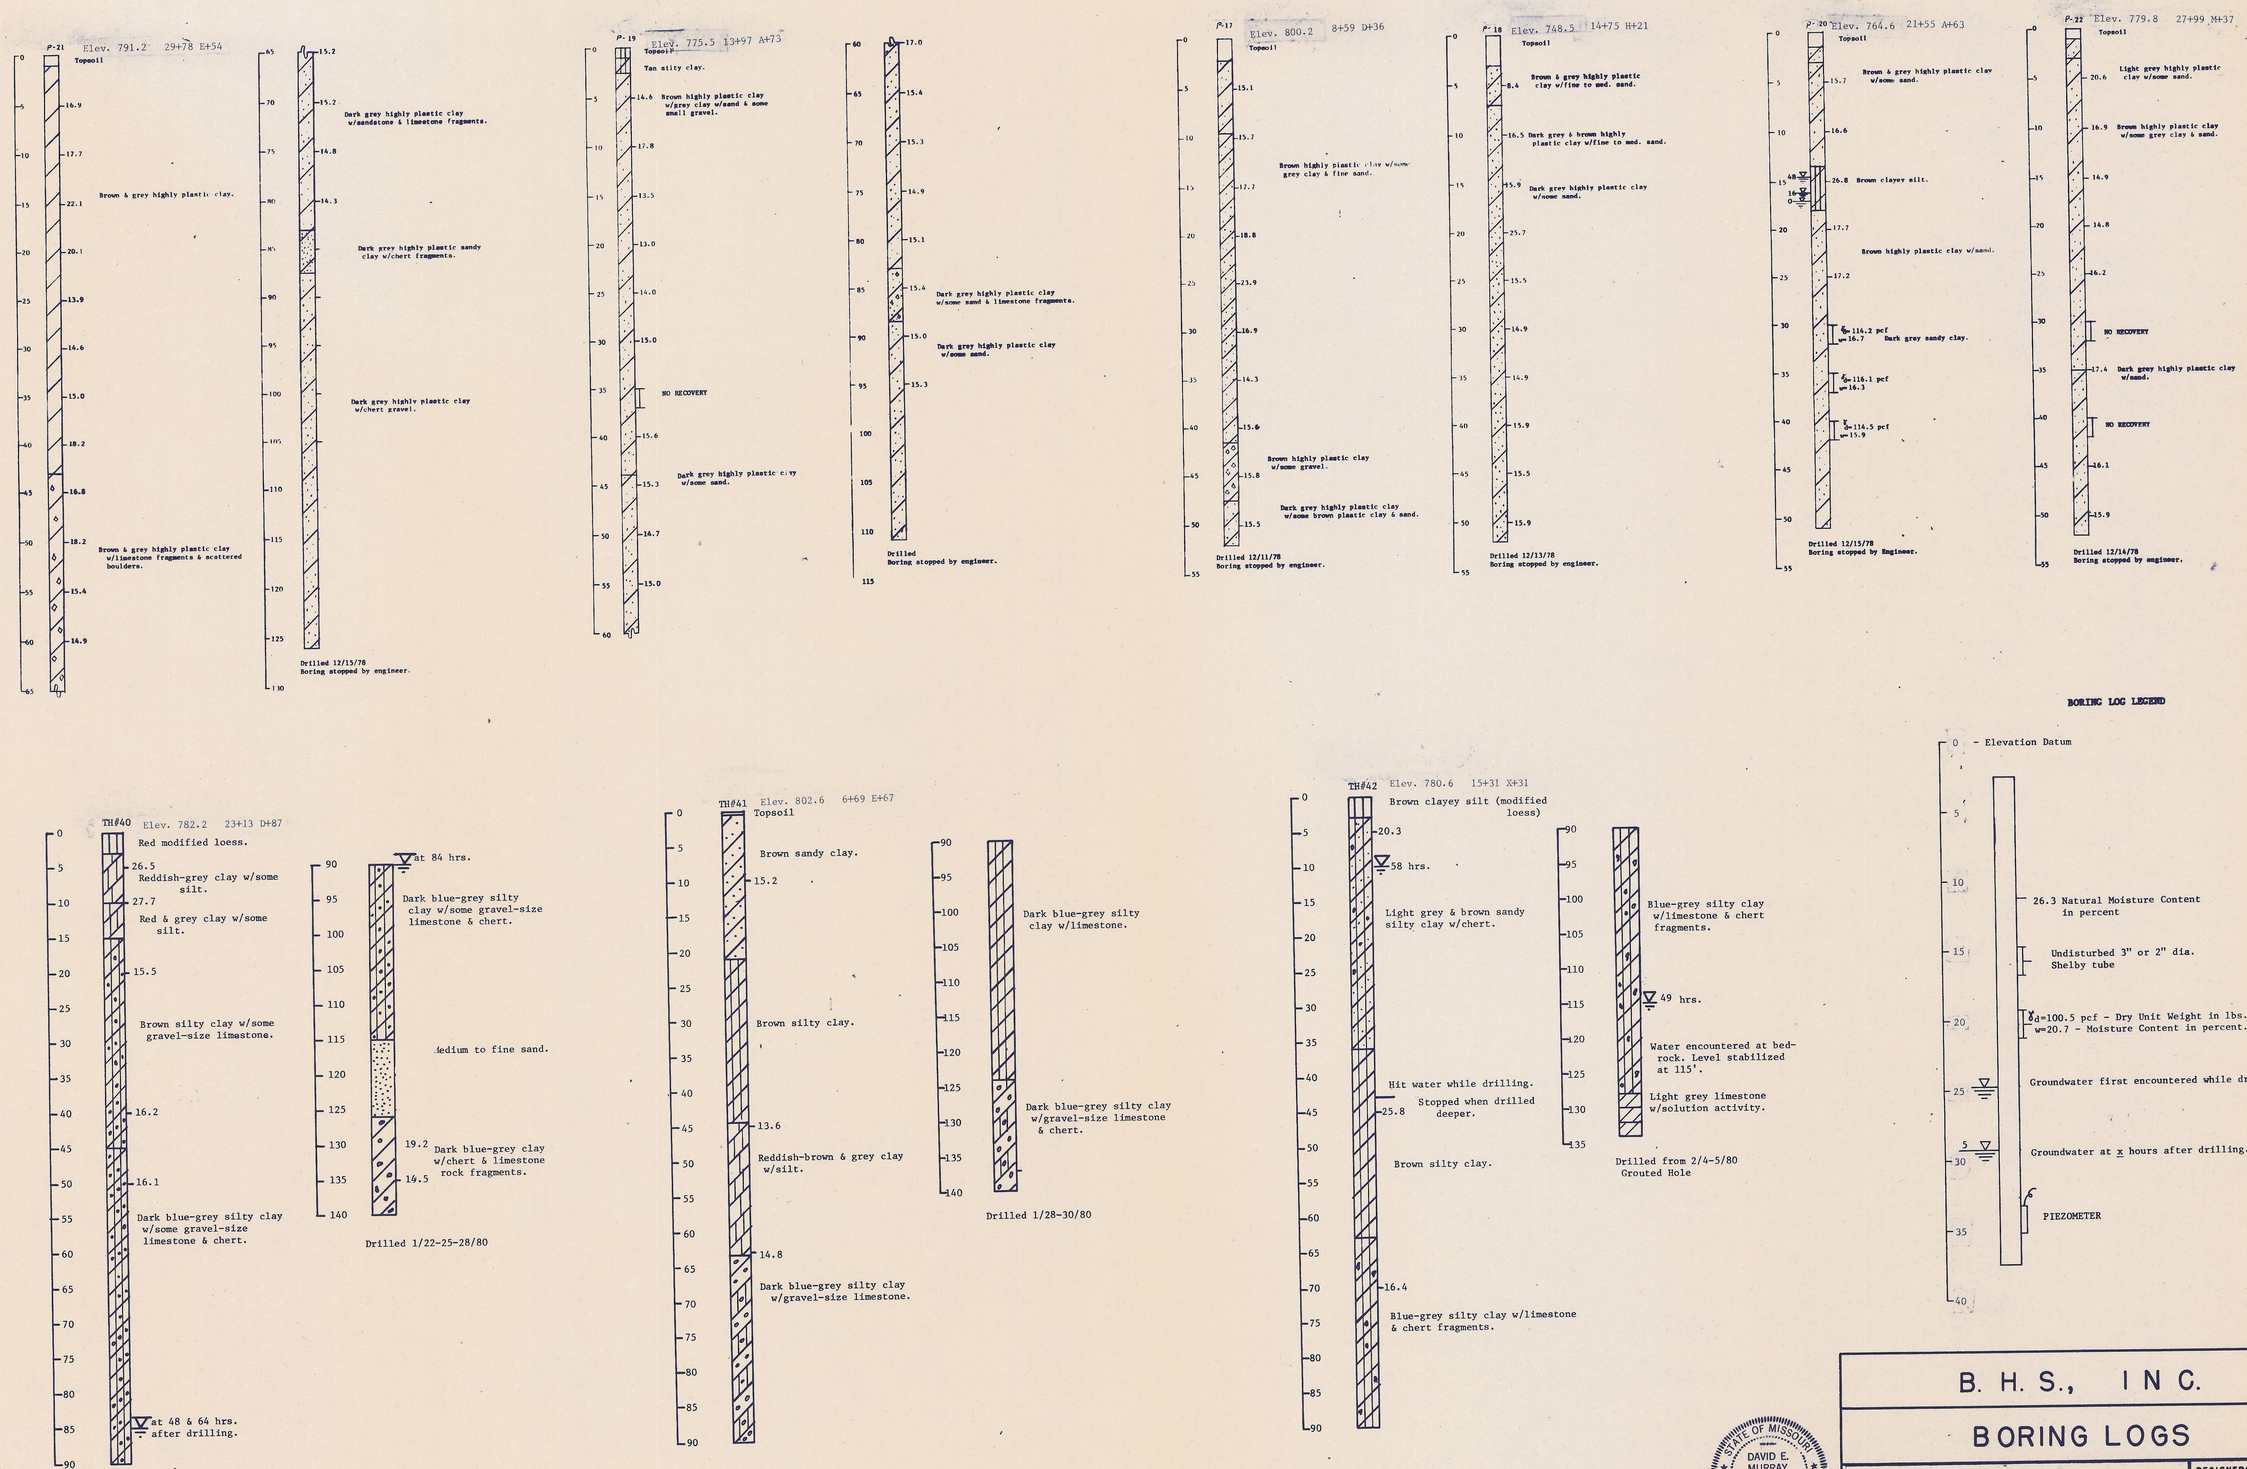

STATE OF MISSOURI
DAVID E. MURRAY
NUMBER E-6817
REGISTERED PROFESSIONAL ENGINEER

Rev 7-14-80

B. H. S., I N C.

BORING LOGS

REITZ & JENS, INC.
CONSULTING ENGINEERS
111 SOUTH MERAMEC AVENUE
ST. LOUIS MISSOURI 63105
(314) 727-0403

DESIGNED:	D.E.M.
DRAWN:	D.L.B.
CHECKED:	D.E.M.
ISSUED:	4-15-80