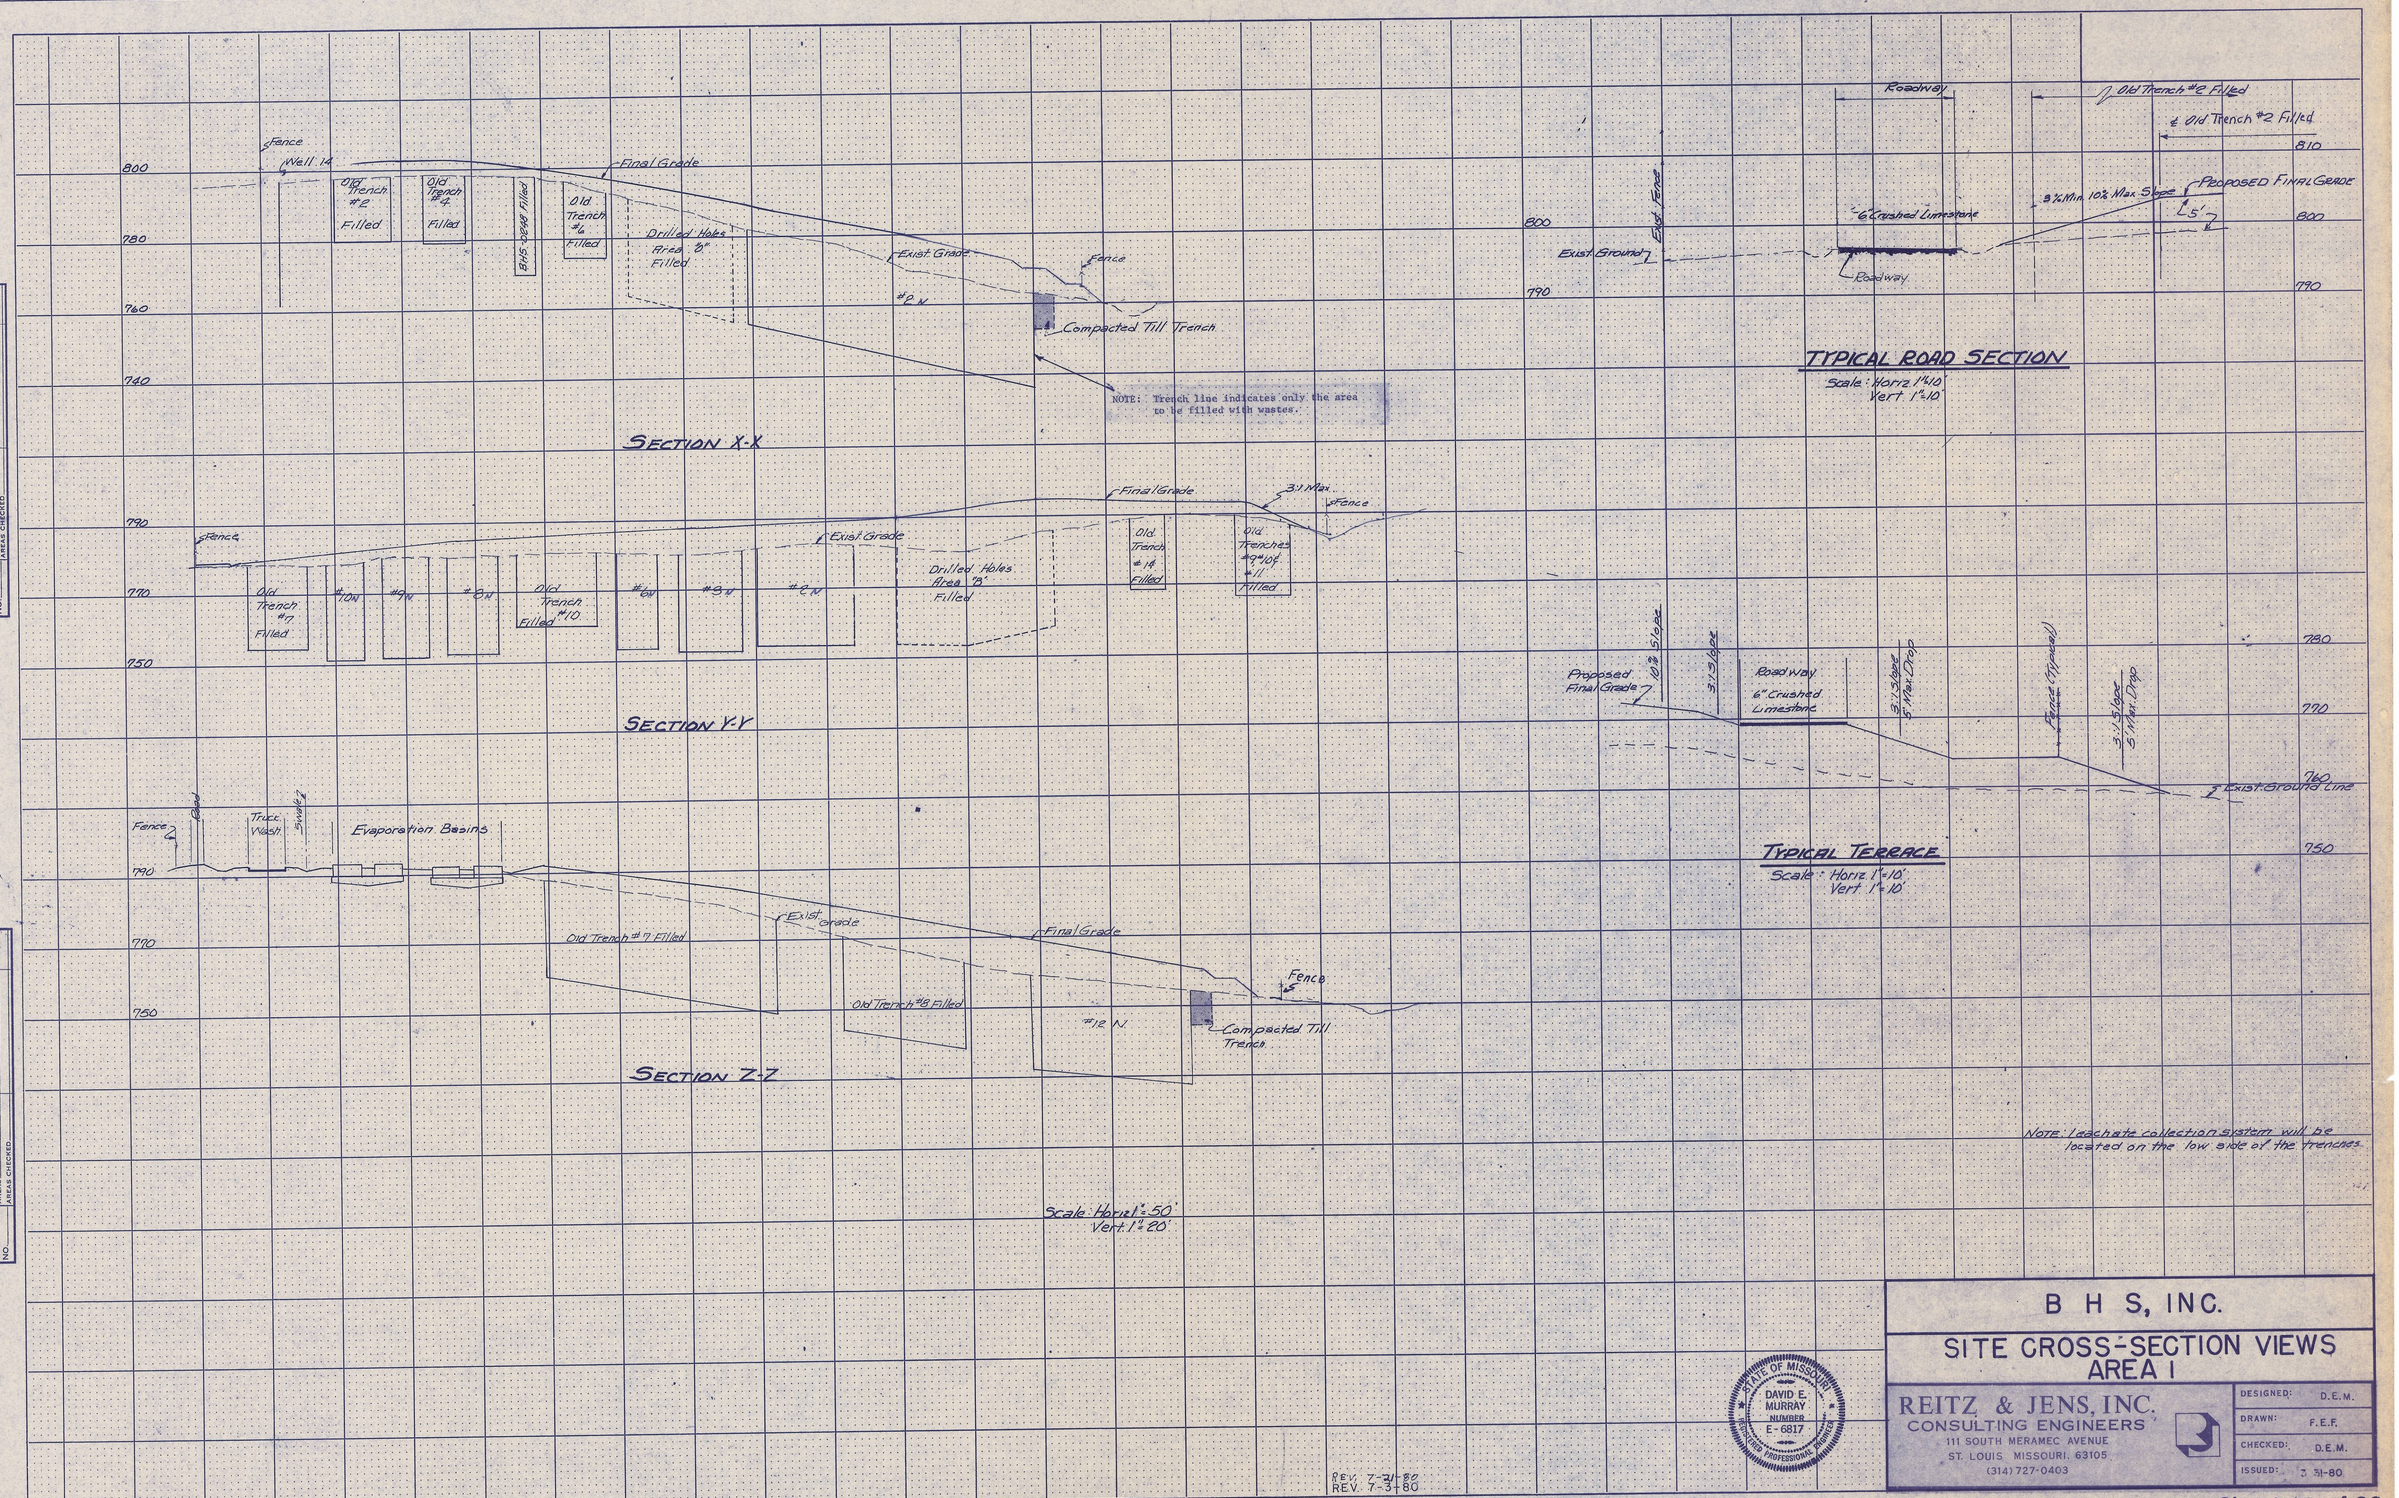
Fence
Well 14
Final Grade
Old Trench #2 Filled
Old Trench #4 Filled
BHS Cover Filled
Old Trench #6 Filled
Drilled Holes Area "B" Filled
Exist. Grade
#2 N
Fence
Compacted Till Trench
NOTE: Trench line indicates only the area to be filled with wastes.
SECTION X-X
Fence
Old Trench #7 Filled
#10N
#9N
#8N
Old Trench #10 Filled
#6N
#3N
#2N
Exist. Grade
Drilled Holes Area "B" Filled
Final Grade
3:1 Max.
Fence
Old Trench #14 Filled
Old Trenches #9 & 10 & #11 Filled
SECTION Y-Y
Fence
Truck Wash
Swale
Evaporation Basins
Old Trench #7 Filled
Exist. Grade
Final Grade
Old Trench #8 Filled
#12 N
Fence
Compacted Till Trench
SECTION Z-Z
Scale: Horiz 1"=50'
Vert 1"=20'
Roadway
Old Trench #2 Filled
℄ Old Trench #2 Filled
Exist. Fence
Exist. Ground
6" Crushed Limestone
Roadway
3% Min. 10% Max. Slope
PROPOSED FINAL GRADE
5'
TYPICAL ROAD SECTION
Scale: Horiz 1"=10'
Vert 1"=10'
Proposed Final Grade
10% Slope
3:1 Slope
Roadway
6" Crushed Limestone
3:1 Slope
5' Max. Drop
Fence (Typical)
3:1 Slope
5' Max. Drop
Exist. Ground Line
TYPICAL TERRACE
Scale: Horiz 1"=10'
Vert 1"=10'
Note: Leachate collection system will be located on the low side of the trenches.
FINAL SURVEY
SURVEYED
PLOTTED
TEMPLATE
AREAS
AREAS CHECKED
NOTE BOOK
NO.
BY
DATE
ORIGINAL SURVEY
SURVEYED
PLOTTED
TEMPLATE
AREAS
AREAS CHECKED
NOTE BOOK
NO.
BY
DATE
STATE OF MISSOURI
DAVID E. MURRAY
NUMBER E-6817
REGISTERED PROFESSIONAL ENGINEER
REV. 7-31-80
REV. 7-3-80
B H S, INC.
SITE CROSS-SECTION VIEWS
AREA I
REITZ & JENS, INC.
CONSULTING ENGINEERS
111 SOUTH MERAMEC AVENUE
ST. LOUIS MISSOURI 63105
(314) 727-0403
DESIGNED: D.E.M.
DRAWN: F.E.F.
CHECKED: D.E.M.
ISSUED: 7-31-80
HIGHWAY FEDERAL AID SHEET
PLATE 3-FULL CROSS SECTION-LINE & DOT
TELEDYNE NATIONAL TRACING PAPER
INDIANAPOLIS, INDIANA
PRINTED IN U.S.A.