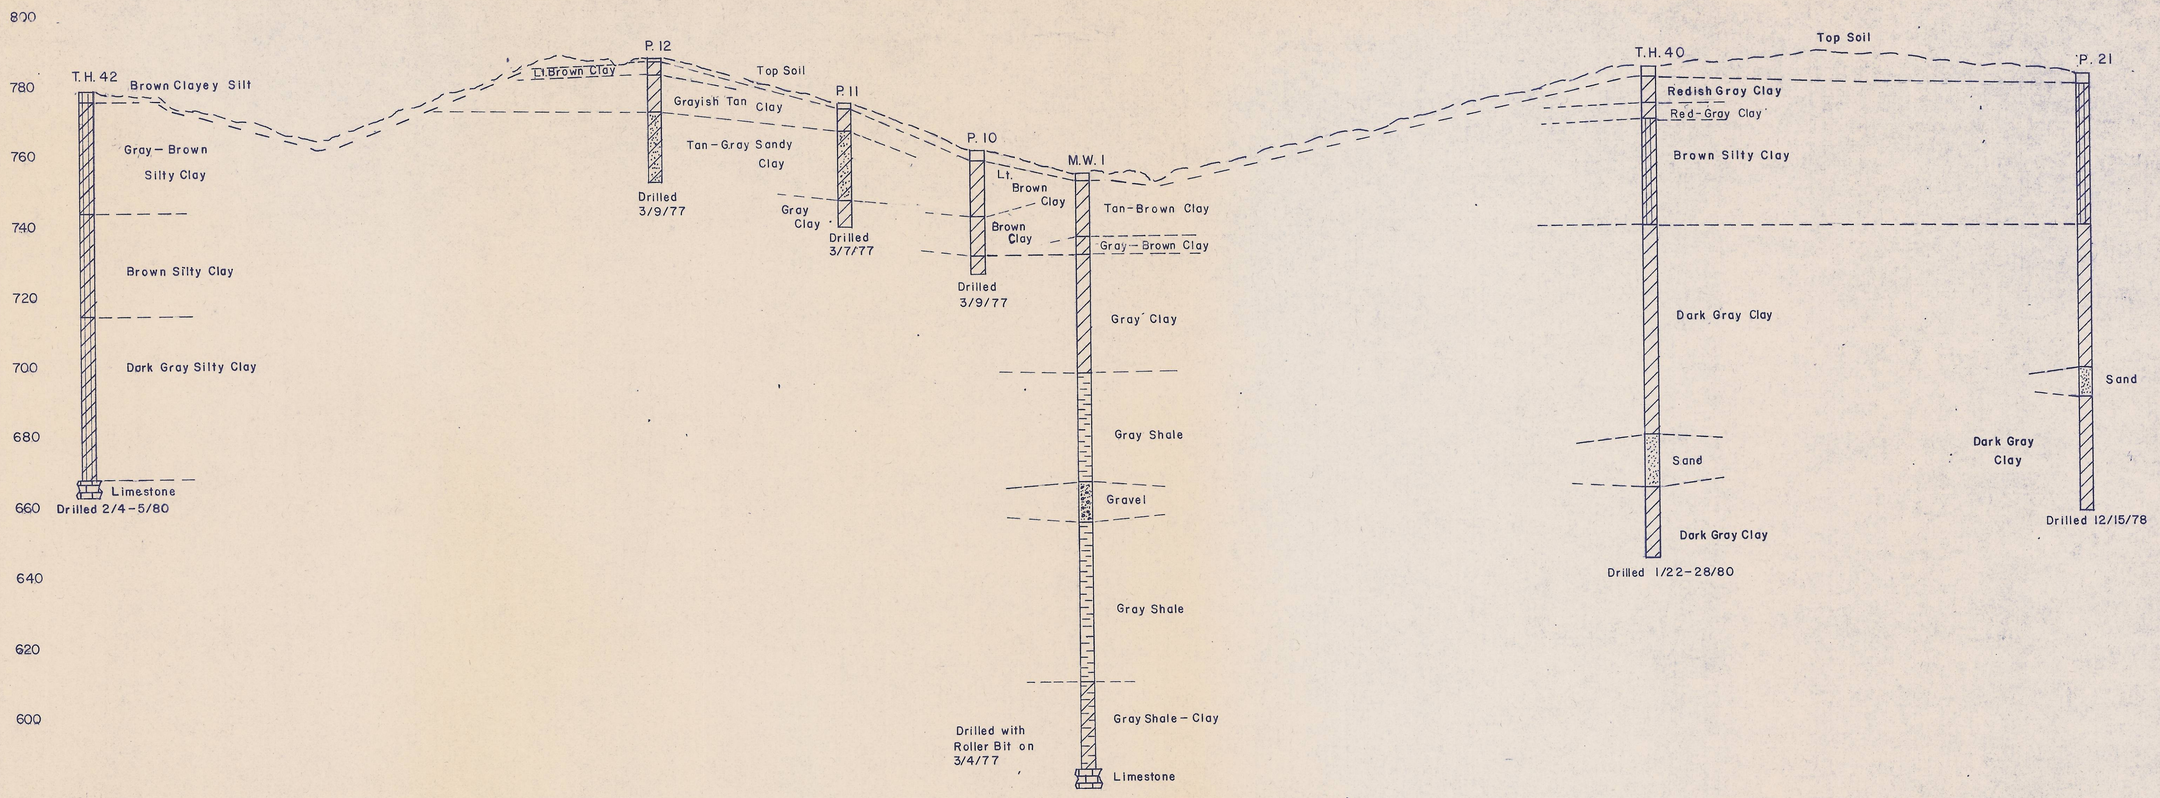

SOUTHWEST TO NORTHEAST

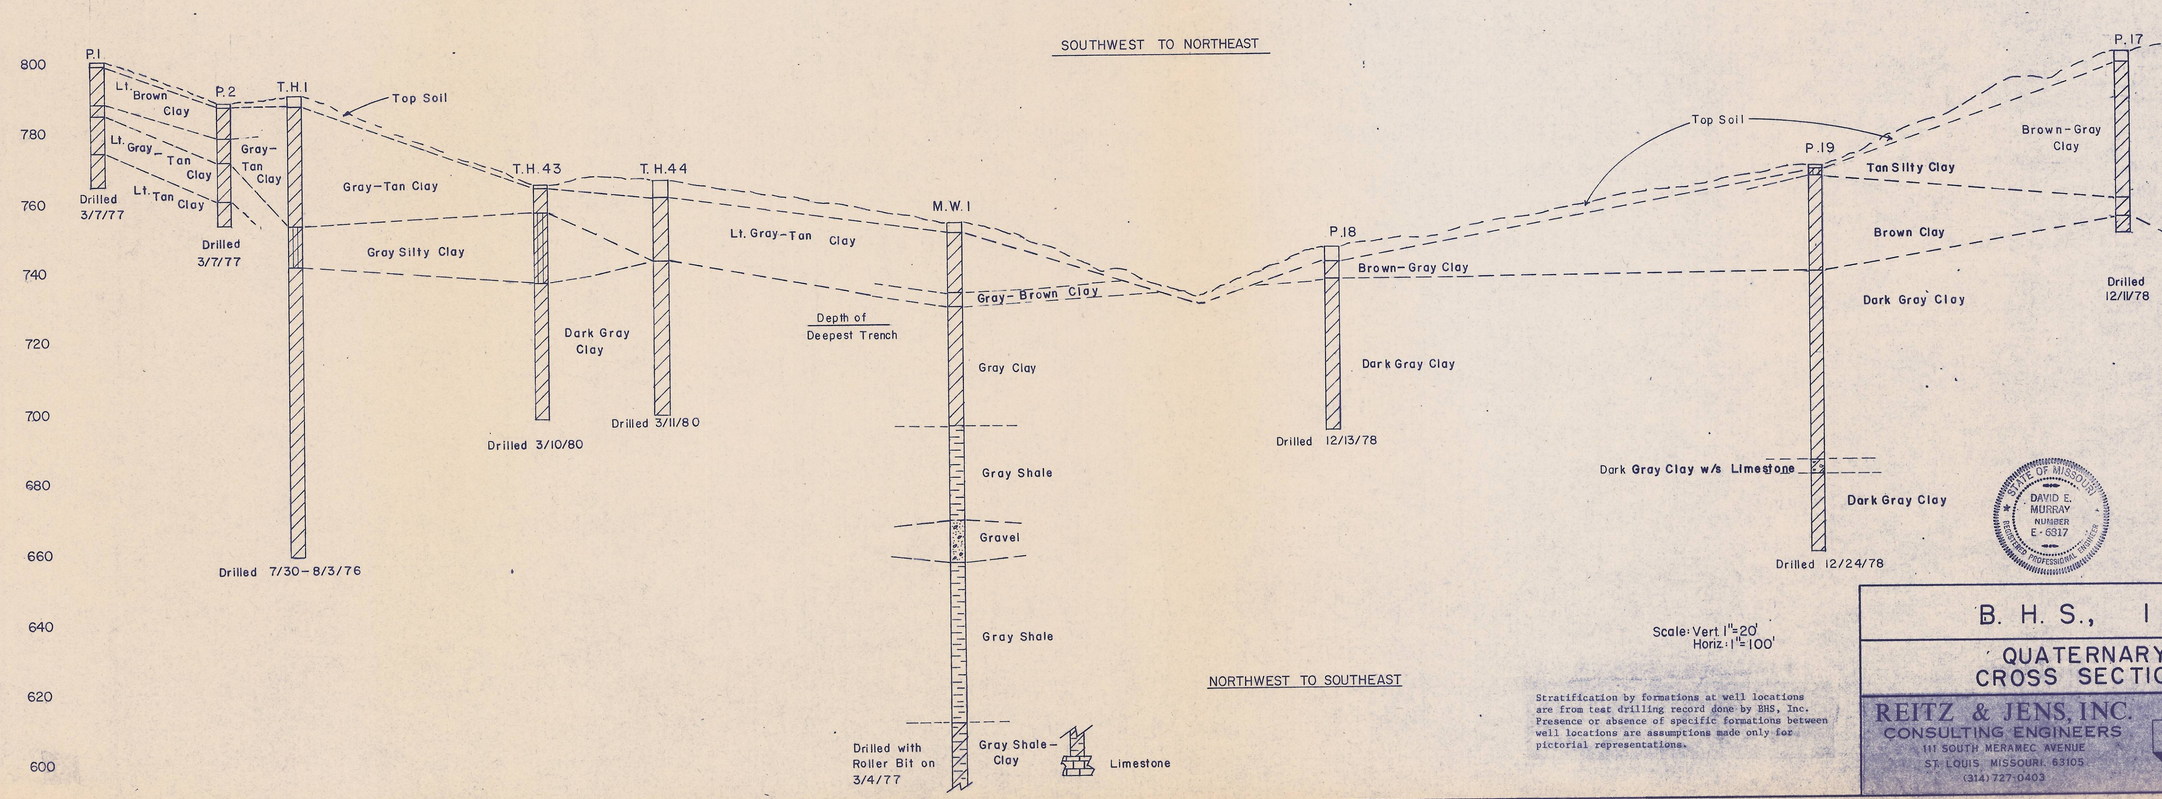

NORTHWEST TO SOUTHEAST

Scale: Vert. 1" = 20'
Horiz. 1" = 100'

Stratification by formations at well locations are from test drilling record done by BHS, Inc. Presence or absence of specific formations between well locations are assumptions made only for pictorial representations.

STATE OF MISSOURI
DAVID E. MURRAY
NUMBER E-6317
REGISTERED PROFESSIONAL ENGINEER

B. H. S., I N C.

QUATERNARY CROSS SECTION

REITZ & JENS, INC.
CONSULTING ENGINEERS
111 SOUTH MERAMEC AVENUE
ST. LOUIS MISSOURI 63105
(314) 727-0403

DESIGNED:	D.L.B.
DRAWN:	D.L.B.
CHECKED:	D.E.M.
ISSUED:	6-13-80