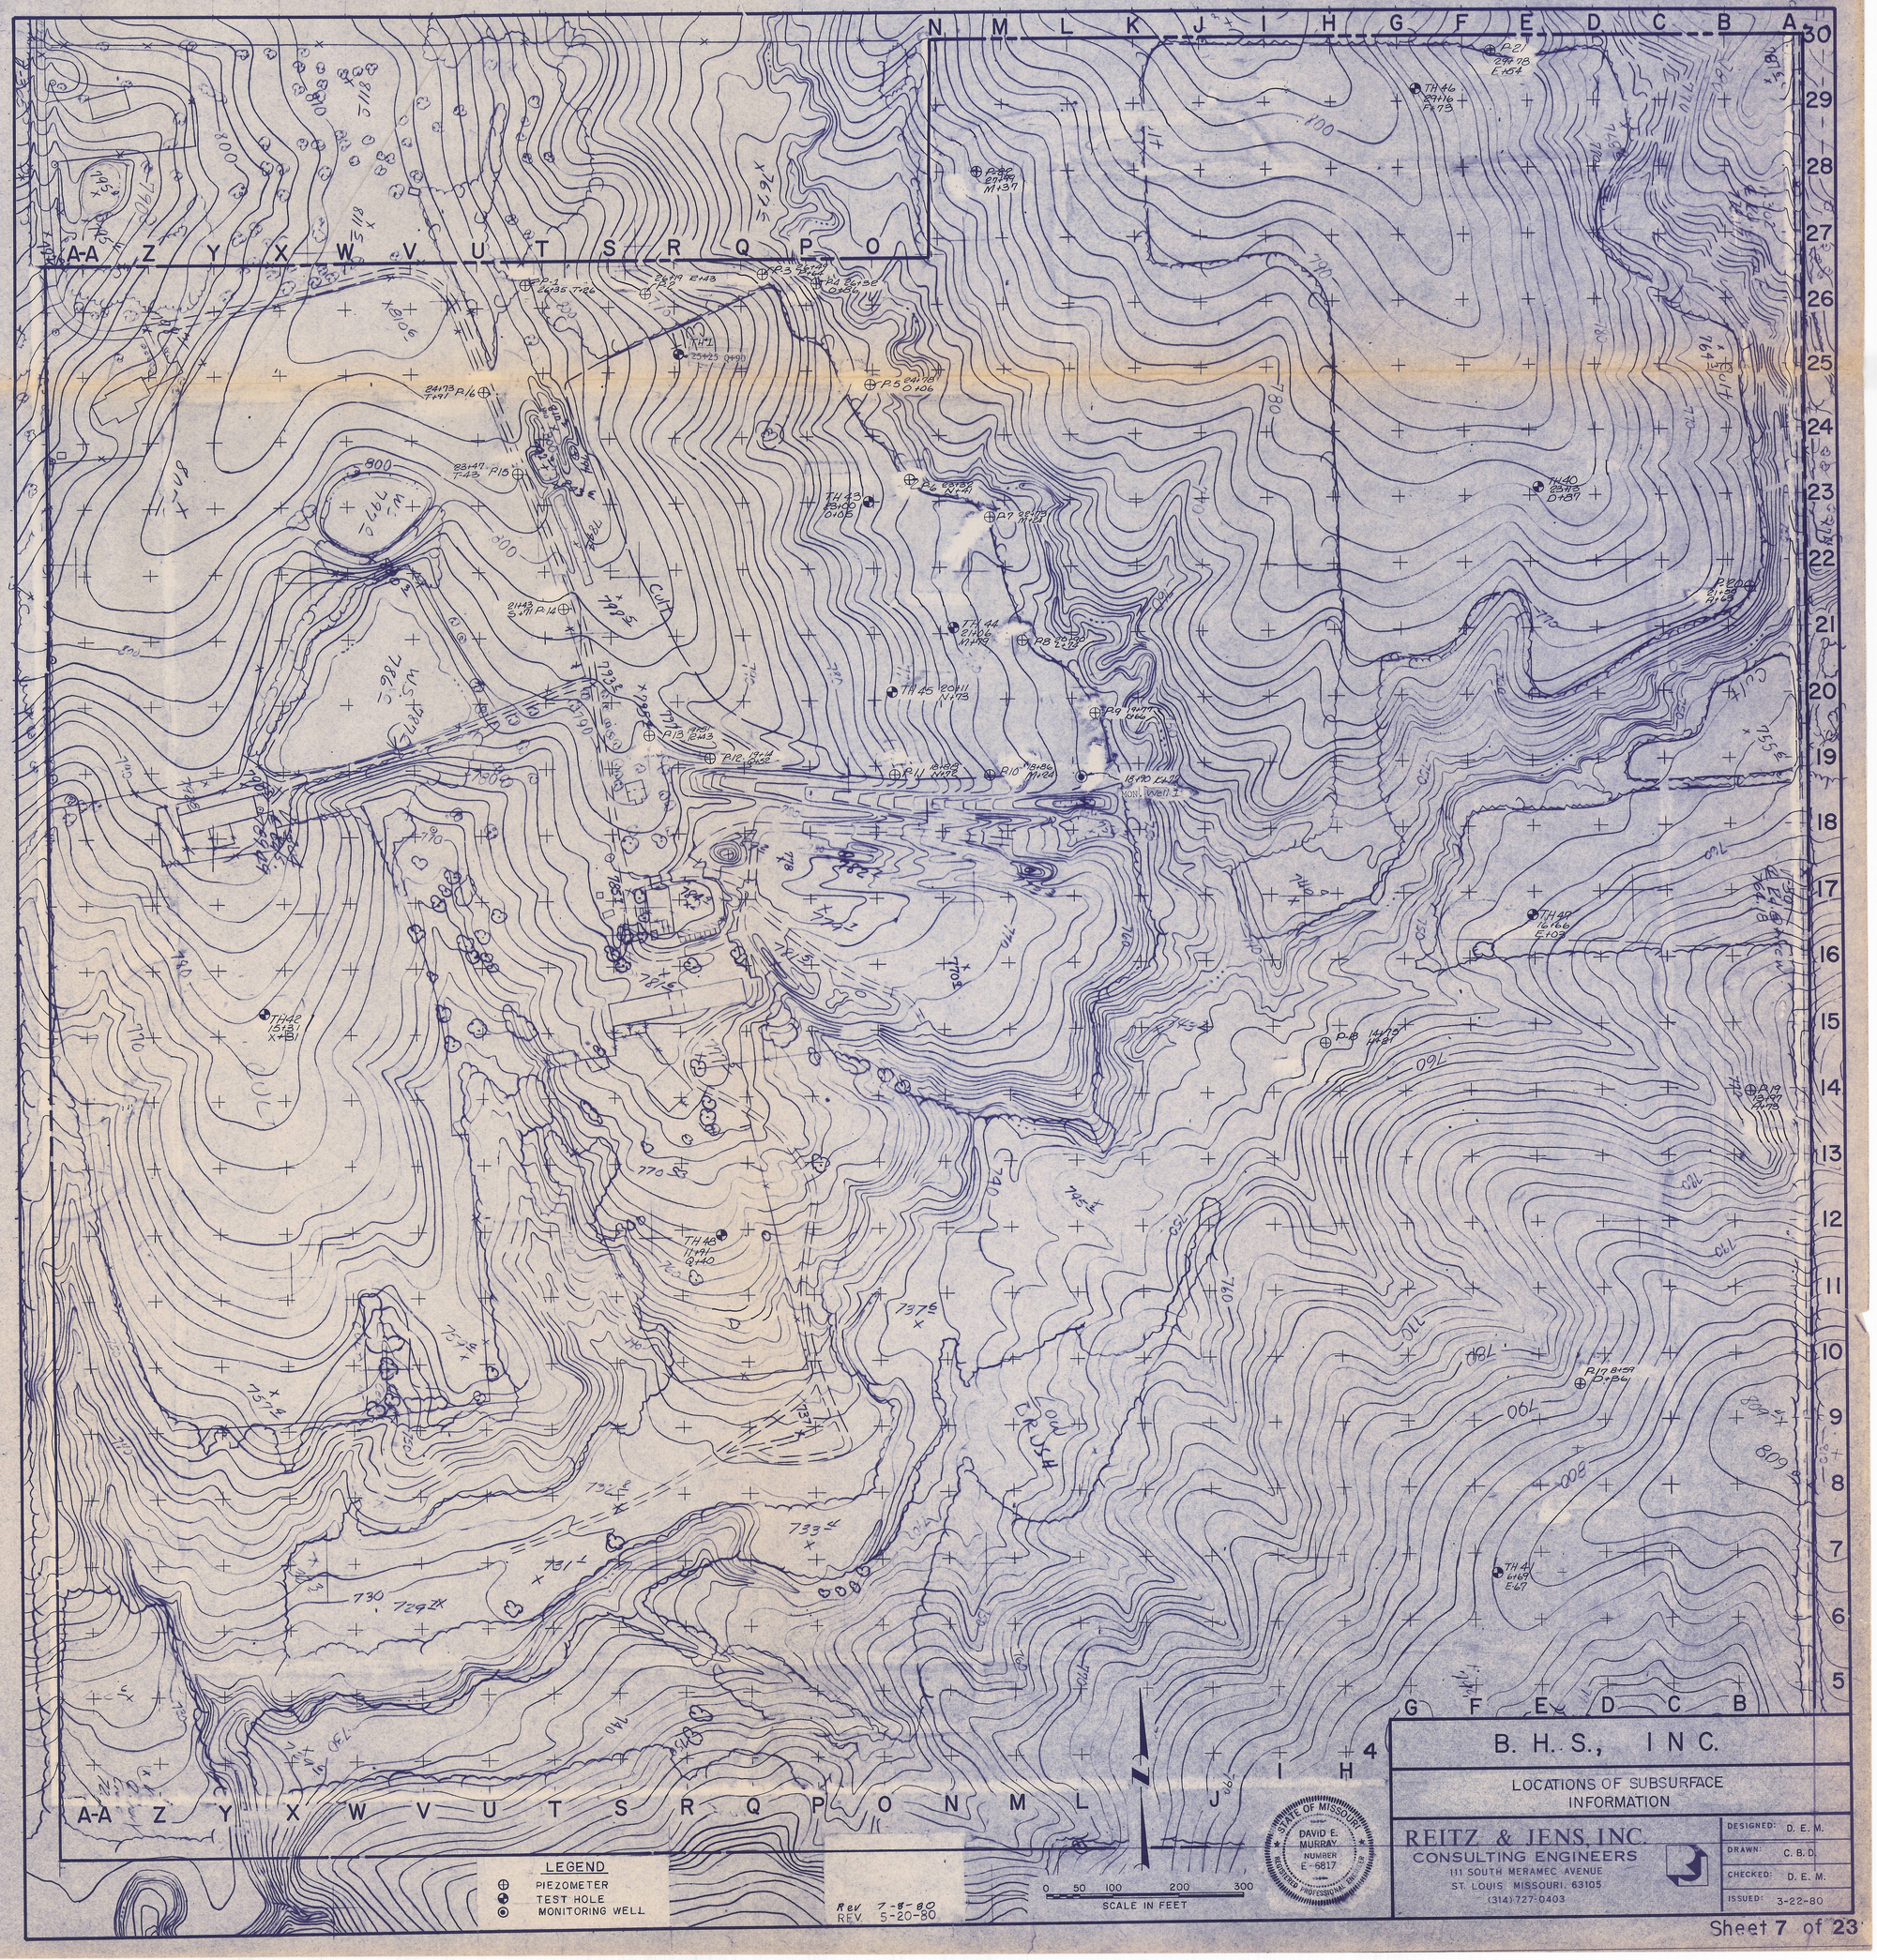
LEGEND
PIEZOMETER
TEST HOLE
MONITORING WELL
SCALE IN FEET
0 50 100 200 300
STATE OF MISSOURI
DAVID E. MURRAY
NUMBER E-6617
REGISTERED PROFESSIONAL ENGINEER
Rev 7-8-80
REV. 5-20-80
B. H. S., INC.
LOCATIONS OF SUBSURFACE INFORMATION
REITZ & JENS, INC.
CONSULTING ENGINEERS
111 SOUTH MERAMEC AVENUE
ST. LOUIS MISSOURI 63105
(314) 727-0403
DESIGNED: D. E. M.
DRAWN: C. B. D.
CHECKED: D. E. M.
ISSUED: 3-22-80