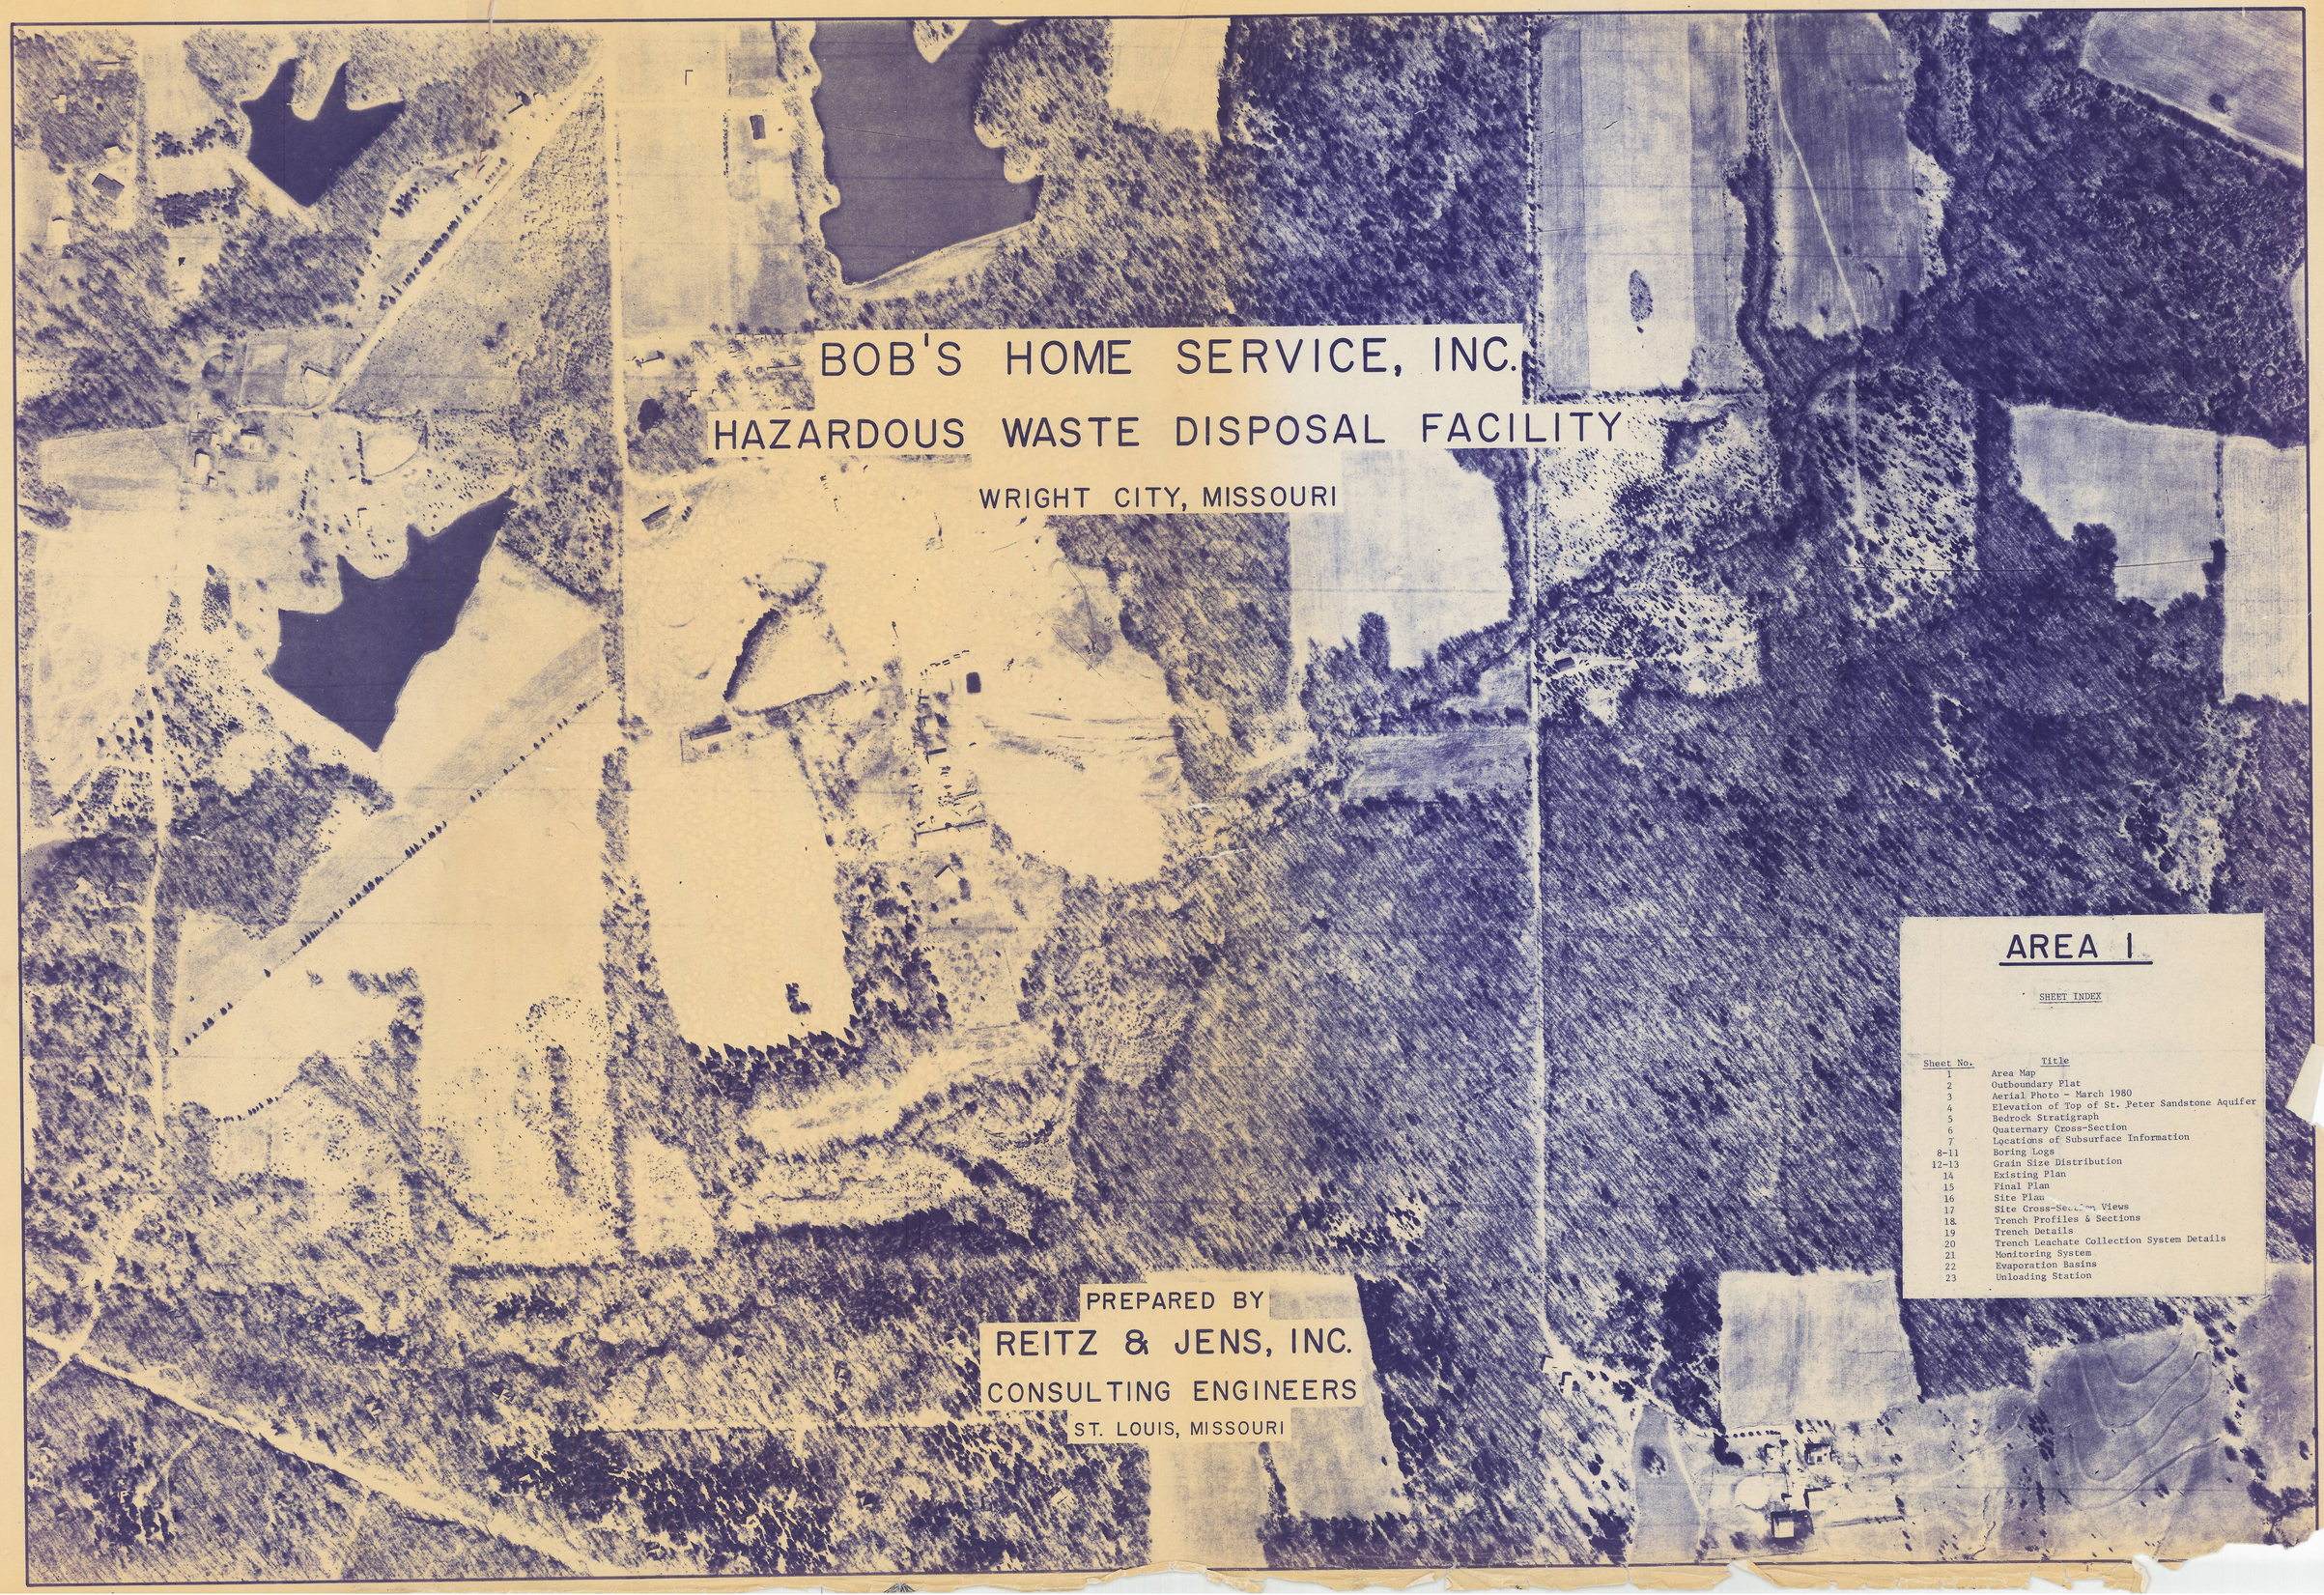

BOB'S HOME SERVICE, INC.

HAZARDOUS WASTE DISPOSAL FACILITY

WRIGHT CITY, MISSOURI

PREPARED BY

REITZ & JENS, INC.

CONSULTING ENGINEERS

ST. LOUIS, MISSOURI

AREA I

SHEET INDEX

Sheet No.	Title
1	Area Map
2	Outboundary Plat
3	Aerial Photo - March 1980
4	Elevation of Top of St. Peter Sandstone Aquifer
5	Bedrock Stratigraph
6	Quaternary Cross-Section
7	Locations of Subsurface Information
8-11	Boring Logs
12-13	Grain Size Distribution
14	Existing Plan
15	Final Plan
16	Site Plan
17	Site Cross-Section Views
18&	Trench Profiles & Sections
19	Trench Details
20	Trench Leachate Collection System Details
21	Monitoring System
22	Evaporation Basins
23	Unloading Station