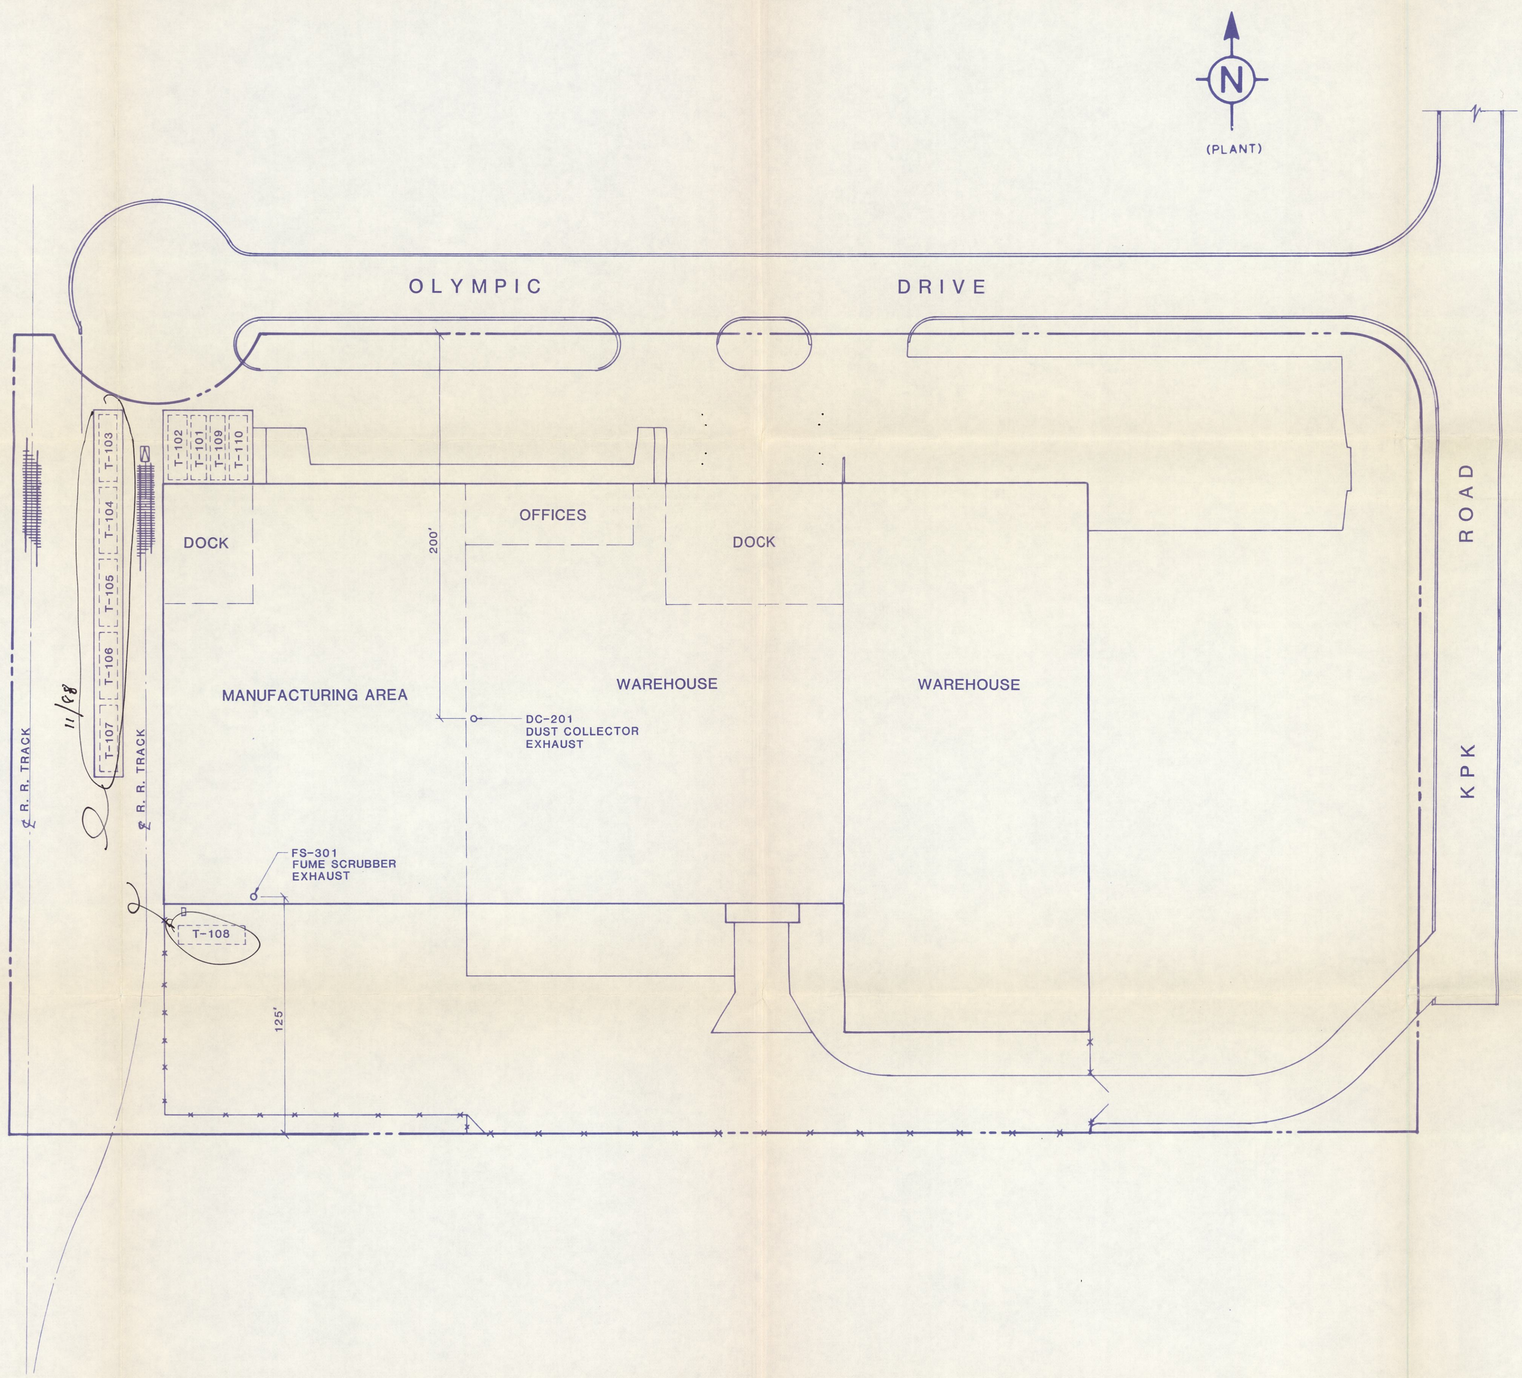

US EPA RECORDS CENTER REGION 5
551249

MAY 29 1985

STRAUBING, RUBIN, & KENES, INC.
CONSULTING ENGINEERS
SOUTH ORANGE N.J. ORLAND PARK ILL.

DRAWING NO. 20079-H1-902

REVISION	BY	DATE	REVISION	BY	DATE

DRAWING SORTS

PROPERTY OF OLYMPIC STAIN. IMPORTANT: THIS DRAWING PRINT IS LOANED FOR MUTUAL ASSISTANCE AND AS SUCH IS SUBJECT TO RECALL AT ANY TIME. INFORMATION CONTAINED HEREON IS NOT TO BE DISCLOSED OR REPRODUCED IN ANY FORM FOR THE BENEFIT OF PARTIES OTHER THAN NECESSARY SUBCONTRACTORS & SUPPLIERS WITHOUT THE WRITTEN CONSENT OF OLYMPIC STAIN.

TOLERANCES (EXCEPT AS NOTED)
DECIMAL ±
FRACTIONAL ±
ANGULAR ±

DRAWN BY AP
DATE 1/15/85
CK. BY
DATE
APPROVED BY
DATE

OLYMPIC STAIN

TITLE: PLOT PLAN

DIVISION OR SUBSIDIARY: OLYMPIC STAIN
LOCATION: BATAVIA, ILLINOIS
SCALE: 1" = 40'-0"
DRAWING NUMBER: 0040-D-115

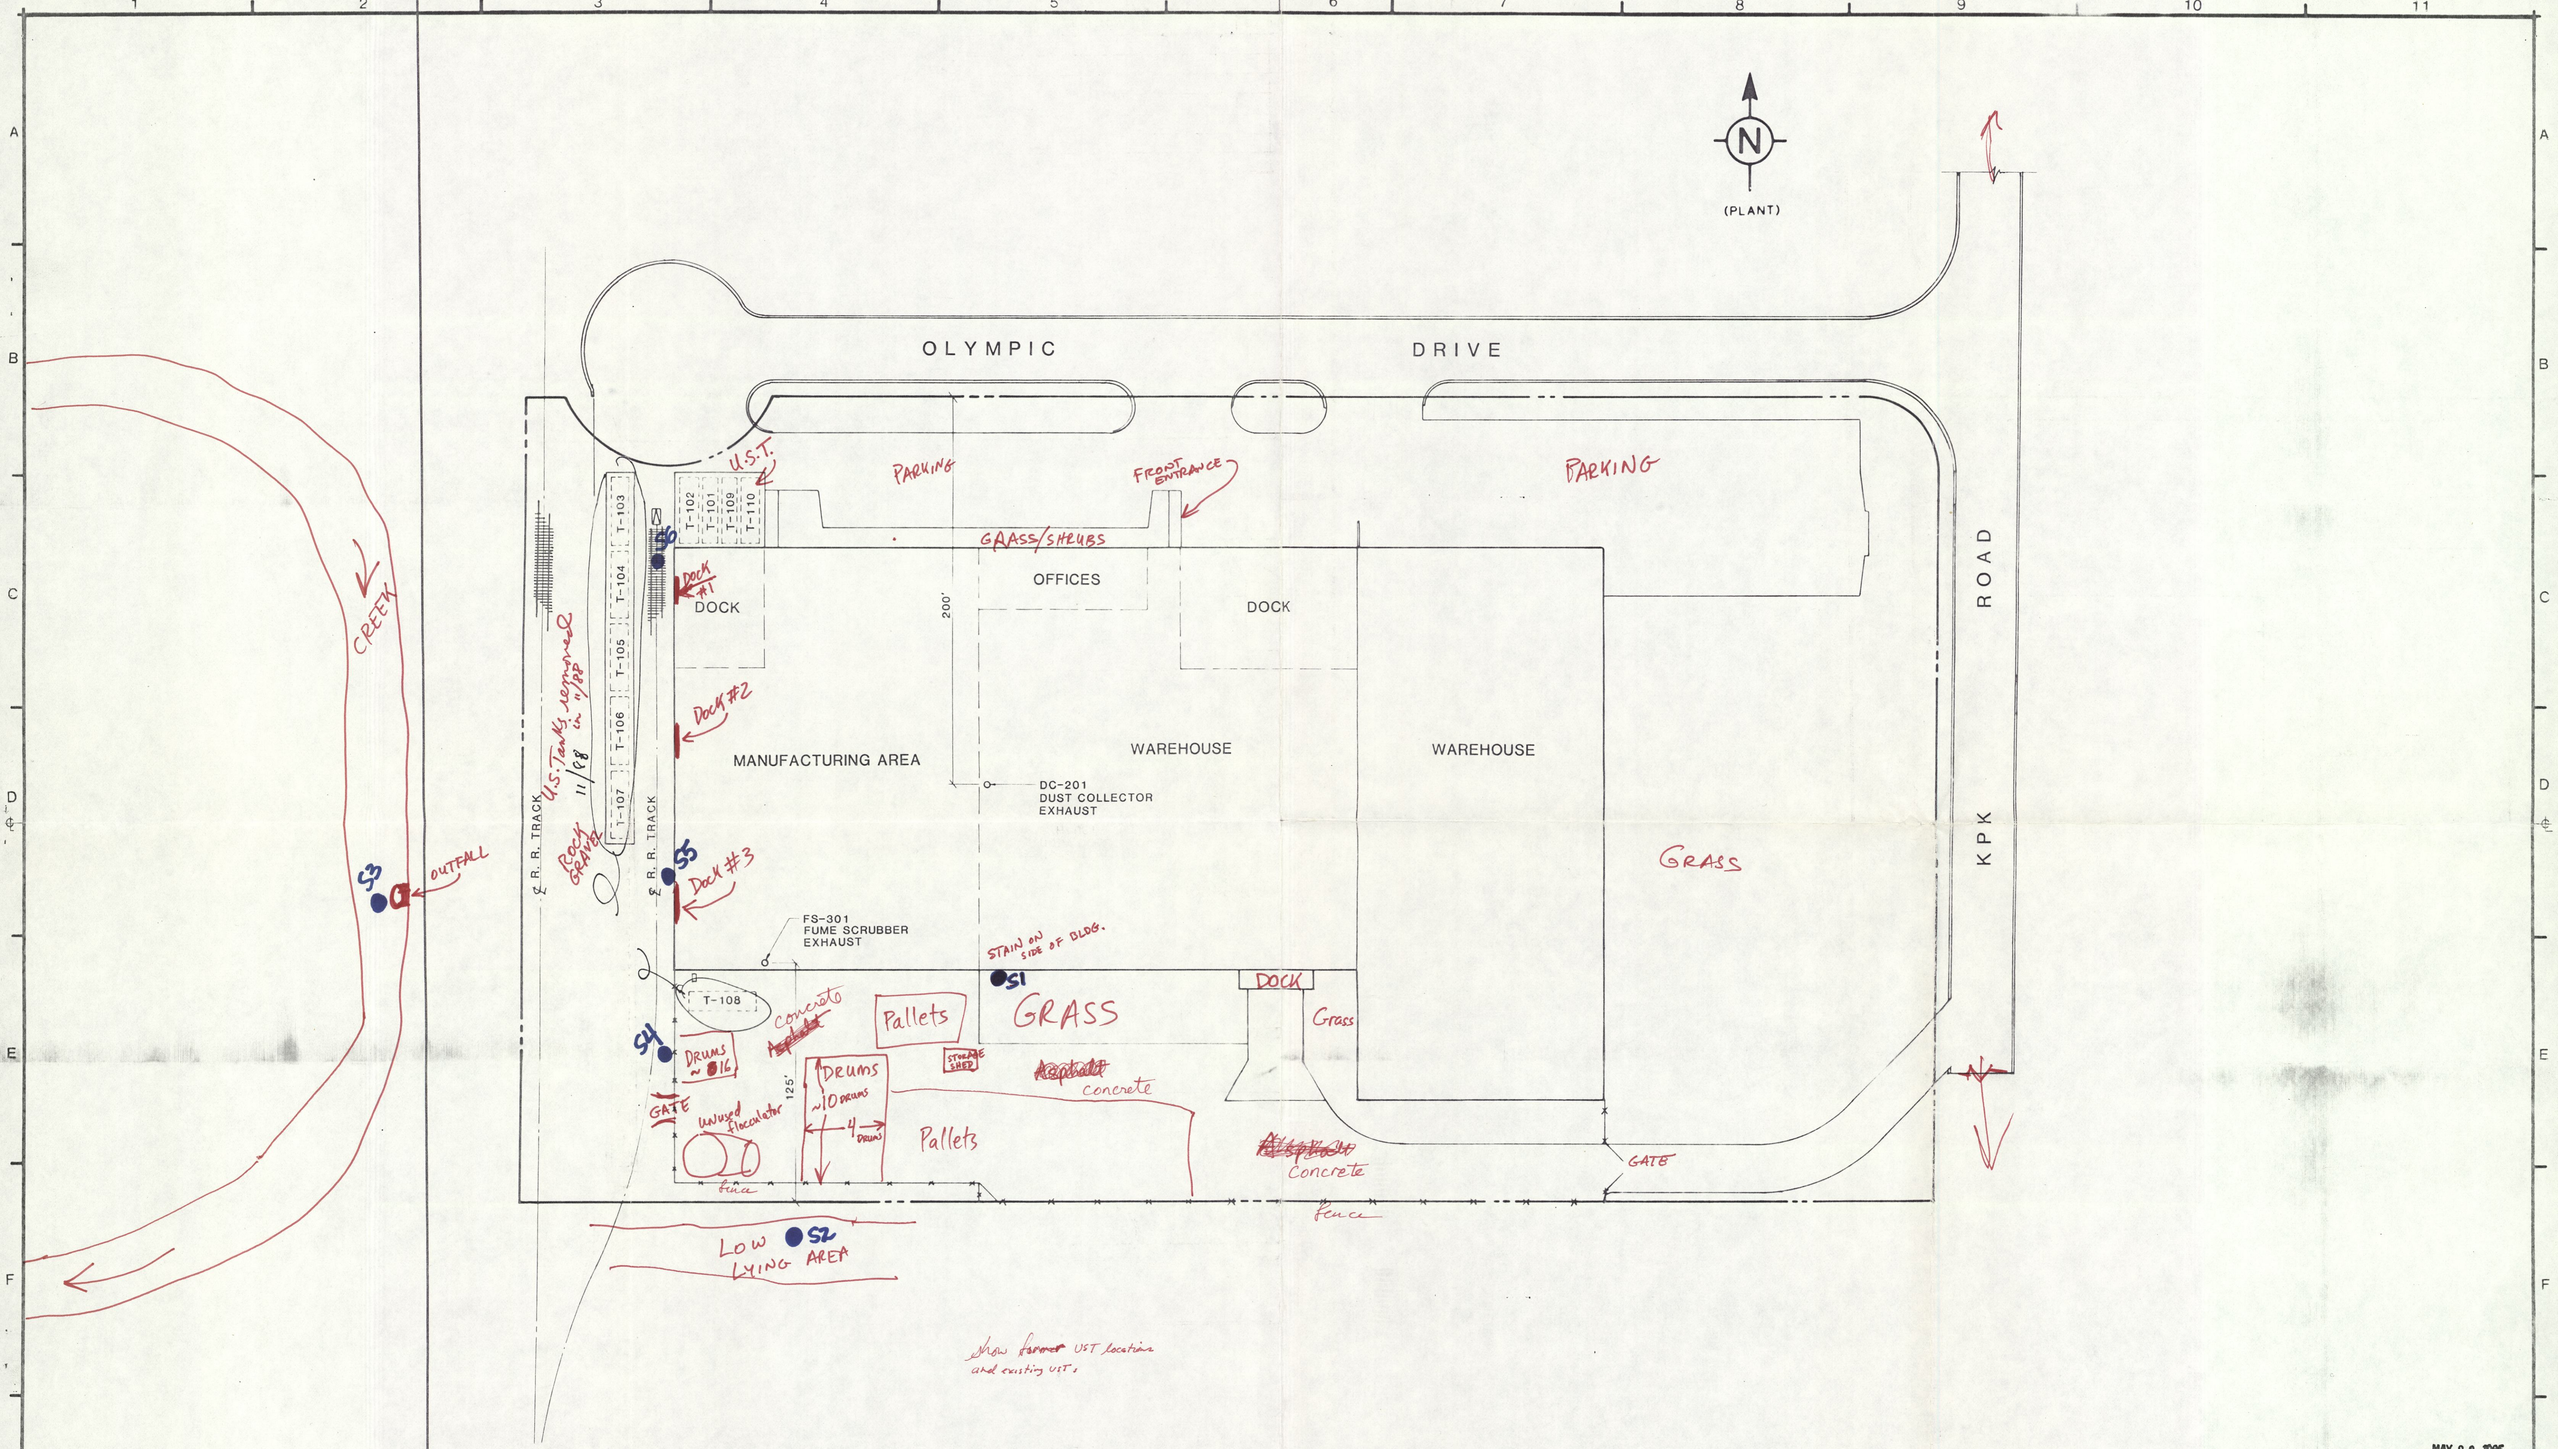

MAY 29 1985

STRAUBING, RUBIN, & KENES, INC CONSULTING ENGINEERS SOUTH ORANGE N.J. ORLAND PARK ILL. DRAWING NO. 20079-H1-902	REVISION / BY / DATE	REVISION / BY / DATE	DRAWING SORTS	TOLERANCES (EXCEPT AS NOTED) DECIMAL ± FRACTIONAL ± ANGULAR ±	DRAWN BY AP DATE 1/15/85 CK. BY DATE APPROVED BY DATE

OLYMPIC STAIN

PLOT PLAN

OWNER OLYMPIC STAIN — LOCATION BATAVIA, ILLINOIS

SCALE 1" = 40'-0" — DRAWING NUMBER 0040-D-115

(PLANT)

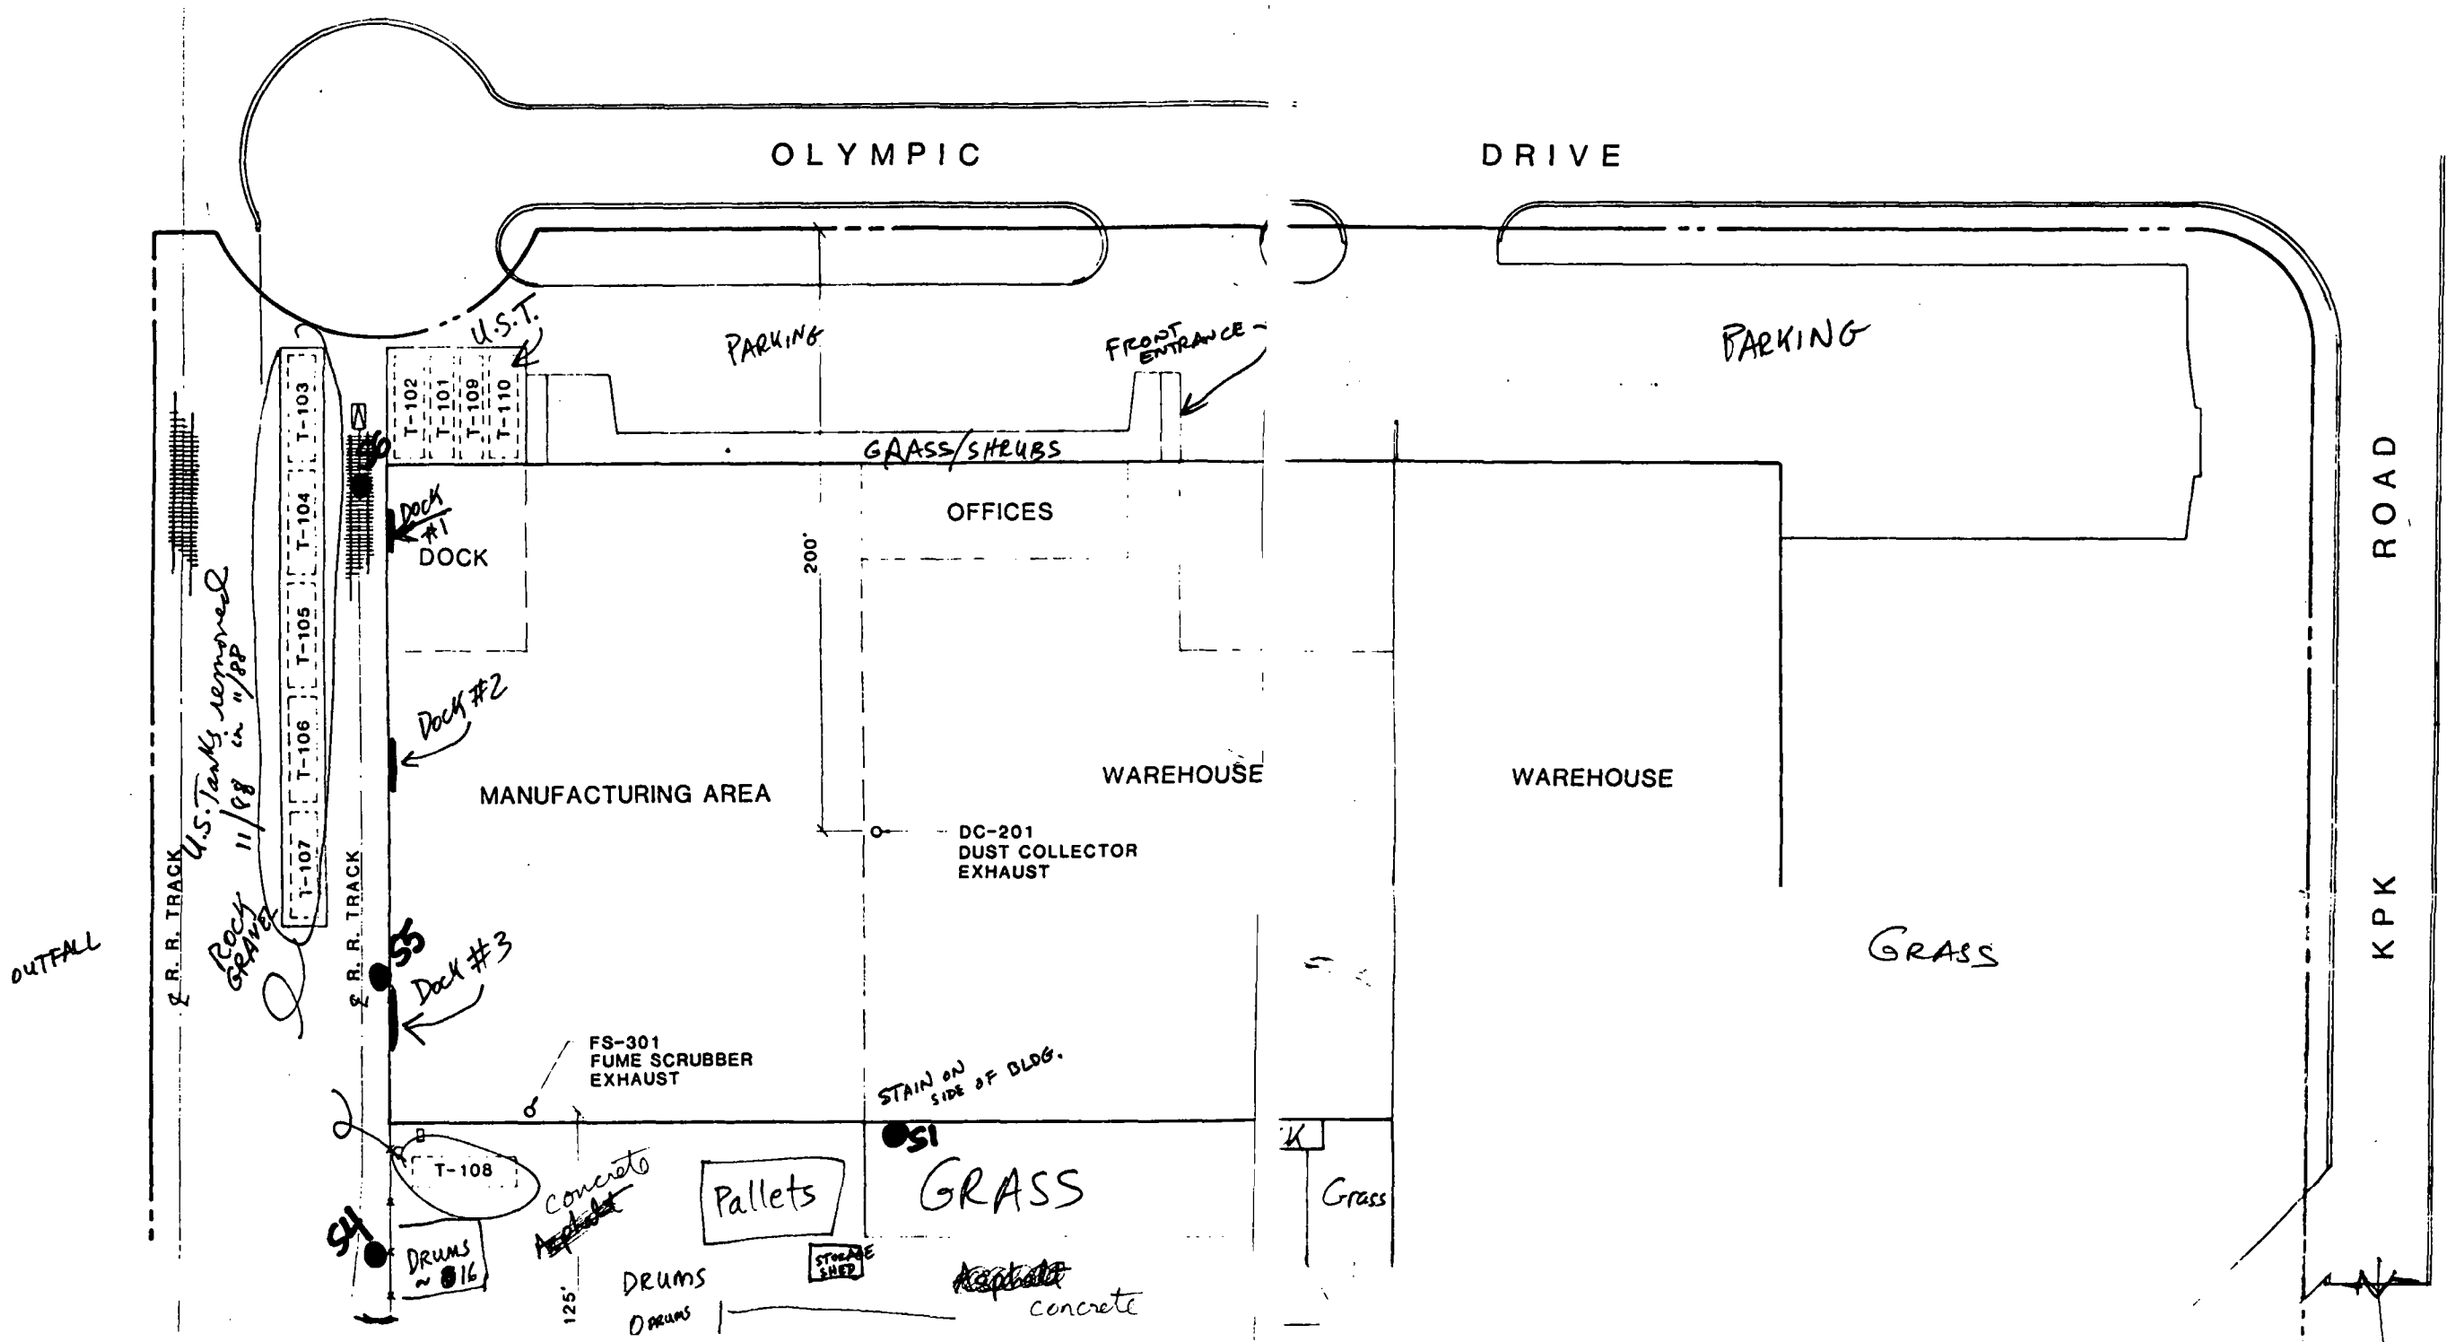

OLYMPIC
DRIVE
ROAD
KPK
PARKING
PARKING
FRONT ENTRANCE
U.S.T.
T-102
T-101
T-109
T-110
T-103
T-104
T-105
T-106
T-107
GRASS/SHRUBS
OFFICES
DOCK
DOCK #1
DOCK #2
DOCK #3
200'
MANUFACTURING AREA
WAREHOUSE
WAREHOUSE
DC-201
DUST COLLECTOR
EXHAUST
GRASS
℄ R. R. TRACK
℄ R. R. TRACK
U.S. Tanks removed 11/88 in 11/88
ROCK GRAVEL
OUTFALL
S5
S4
S1
FS-301
FUME SCRUBBER
EXHAUST
STAIN ON SIDE OF BLDG.
T-108
concrete
Pallets
GRASS
Grass
DRUMS ~ 16
DRUMS
STORAGE SHED
concrete
125'

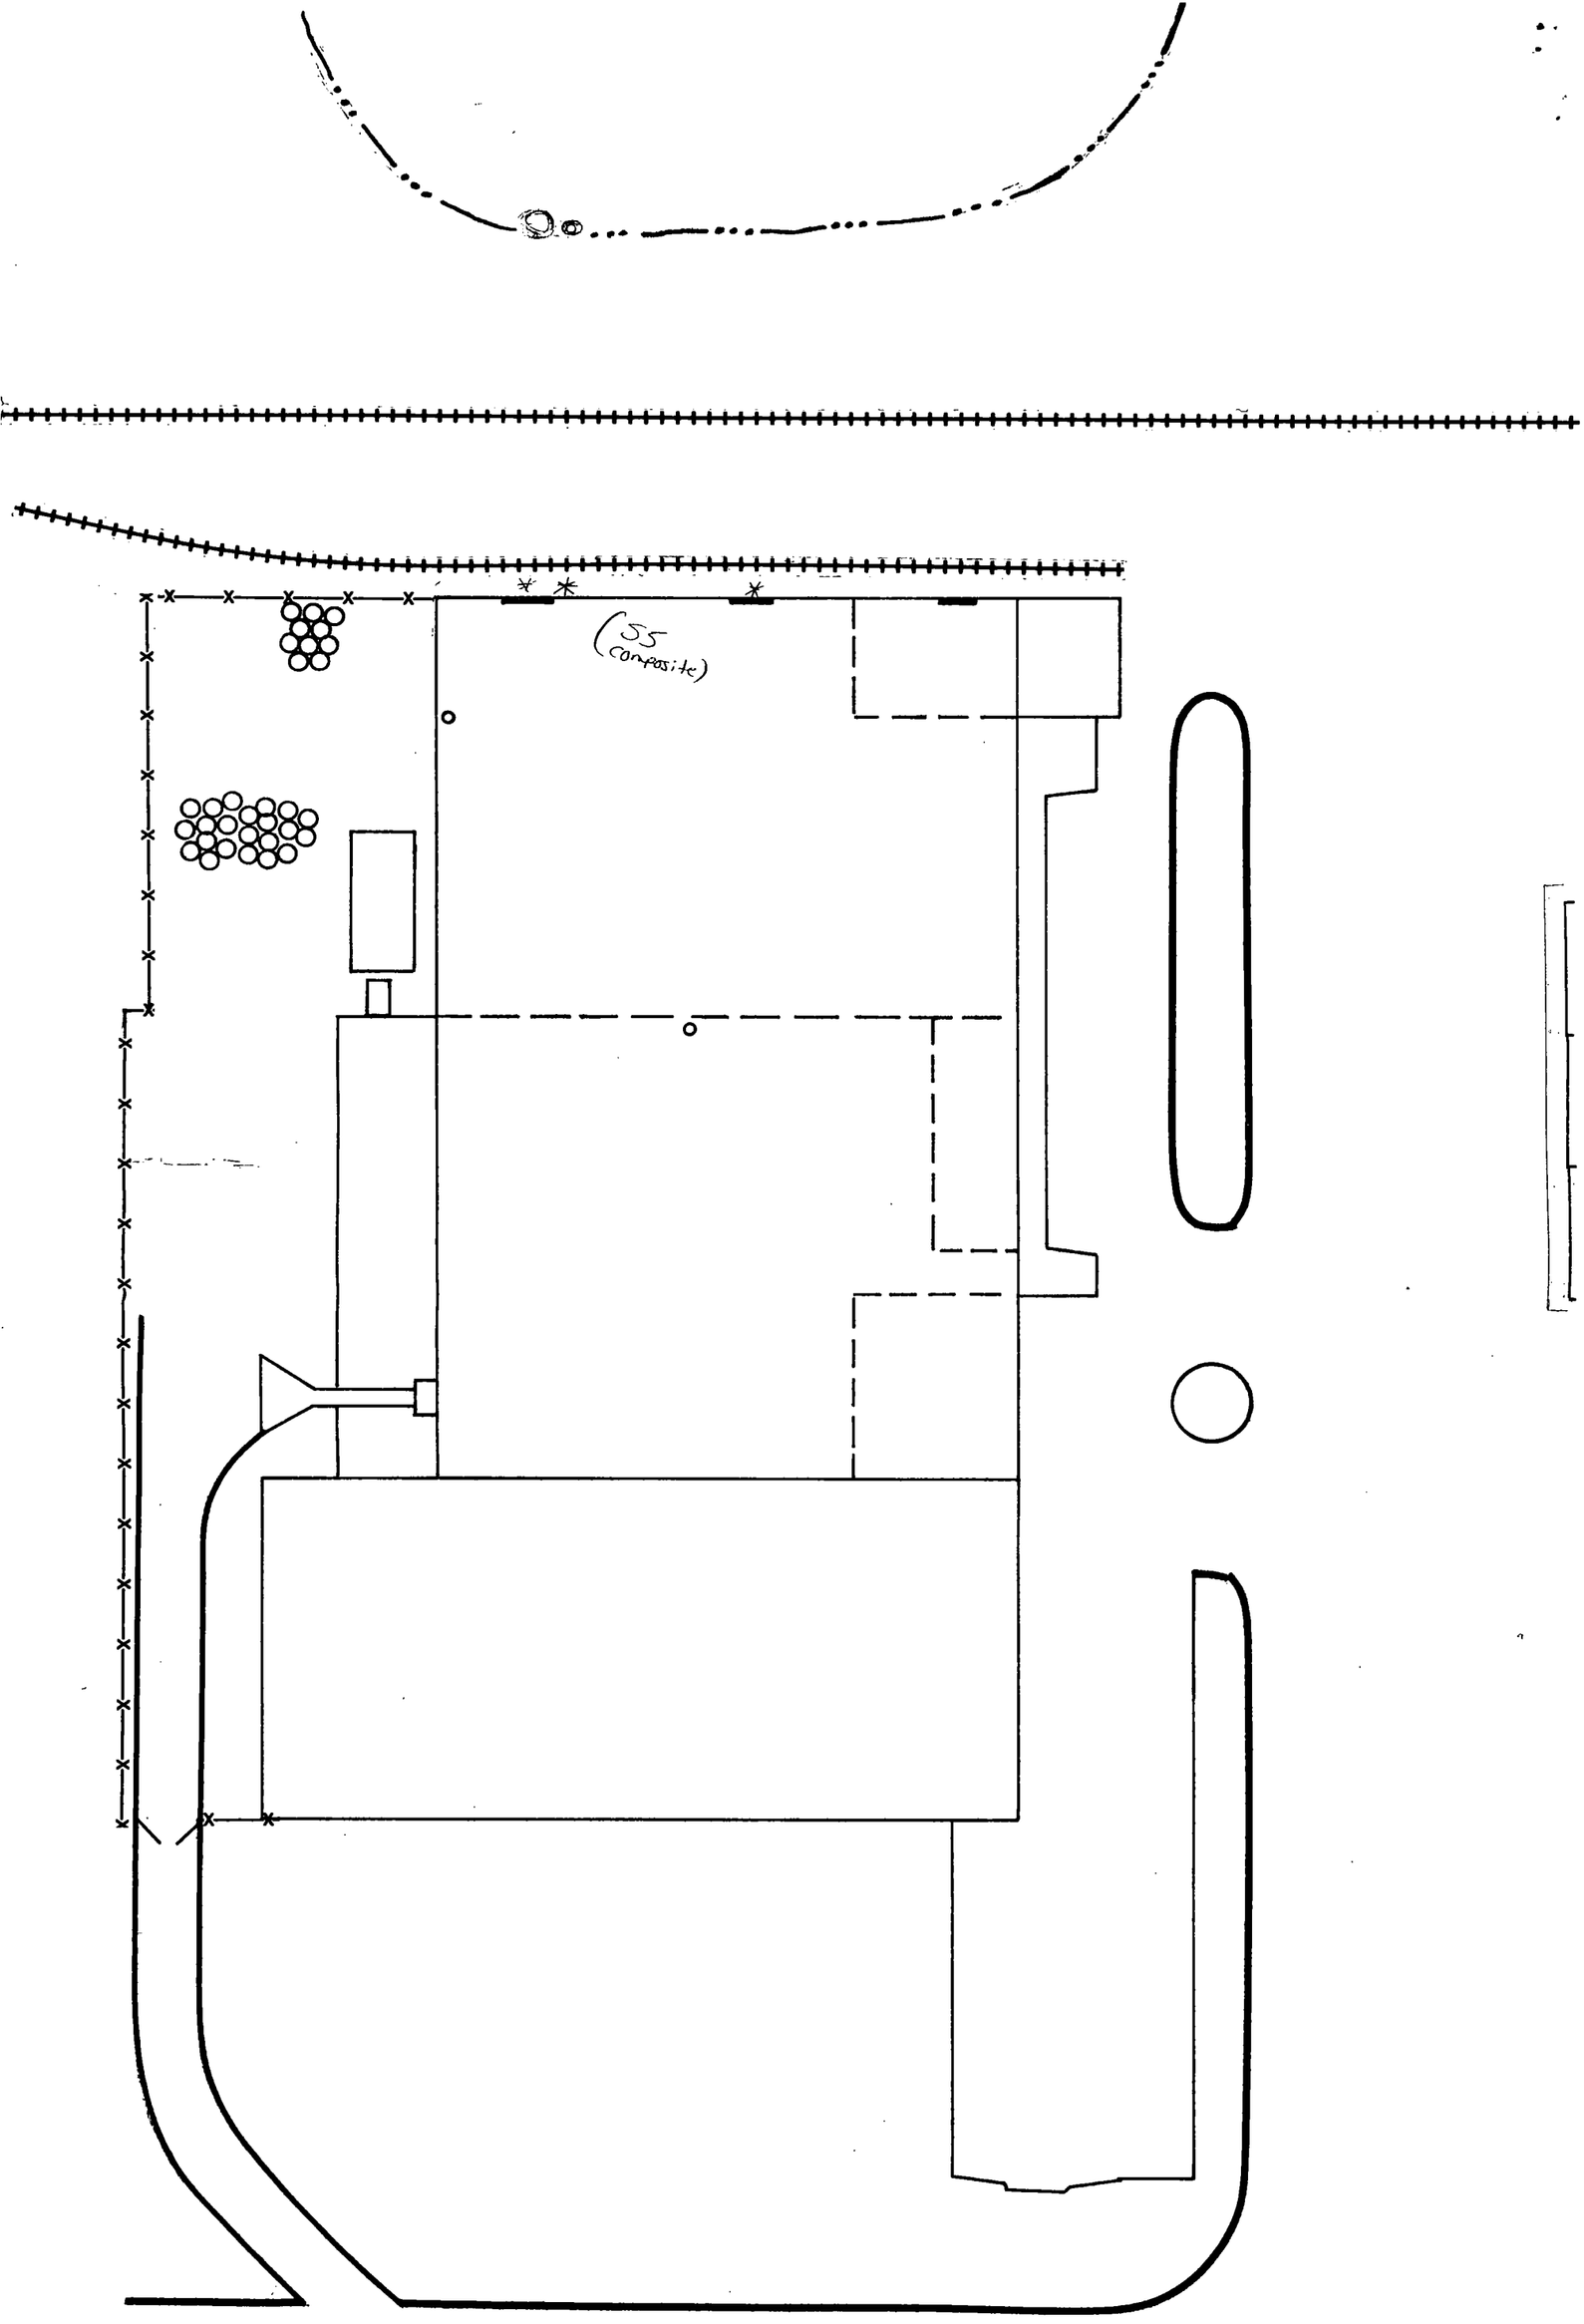
(55 composite)