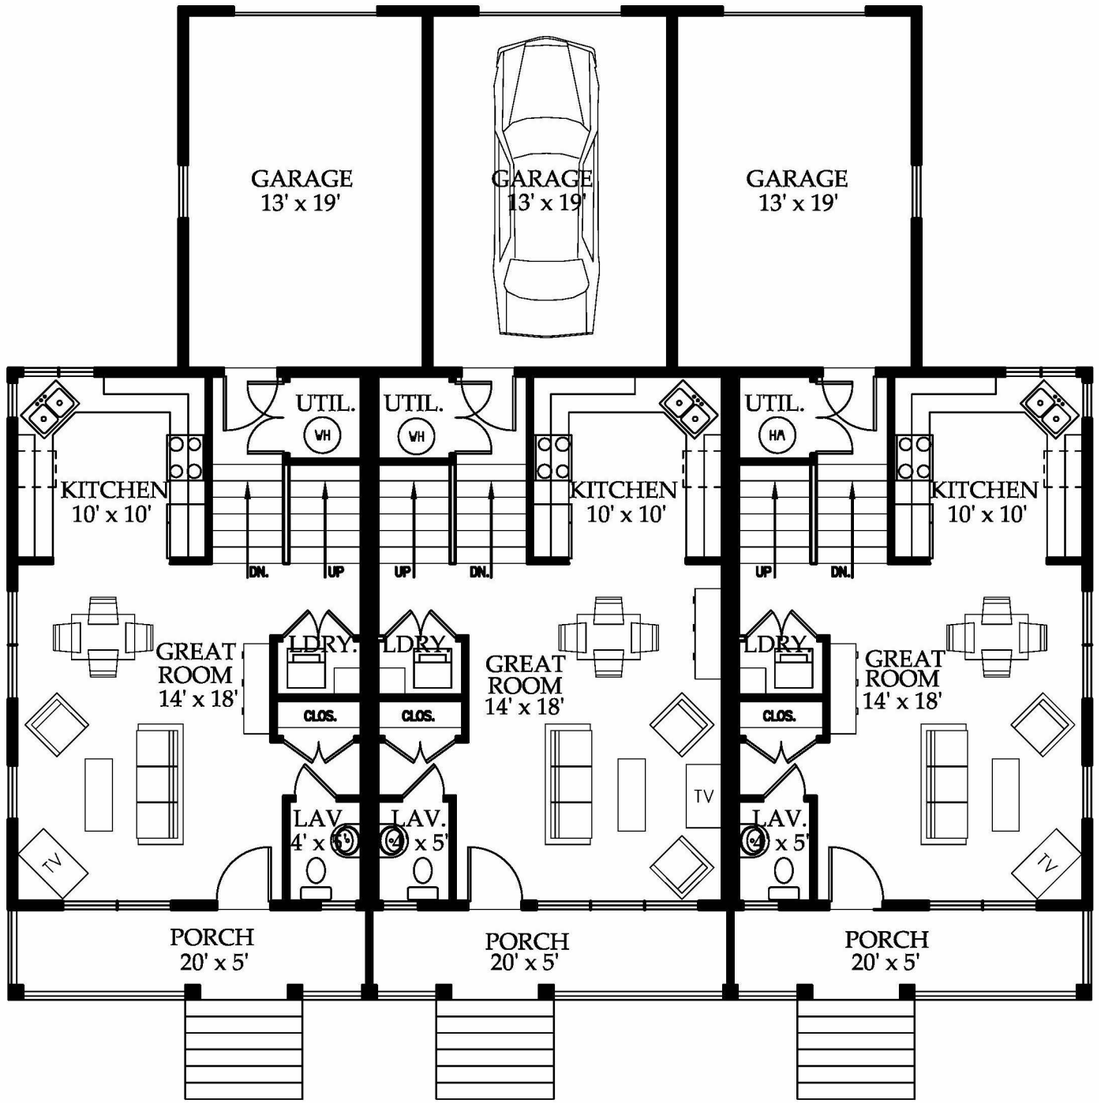

A1 FIRST FLOOR PLAN-PORCH UNITS

1/8"=1'-0" 600 SF

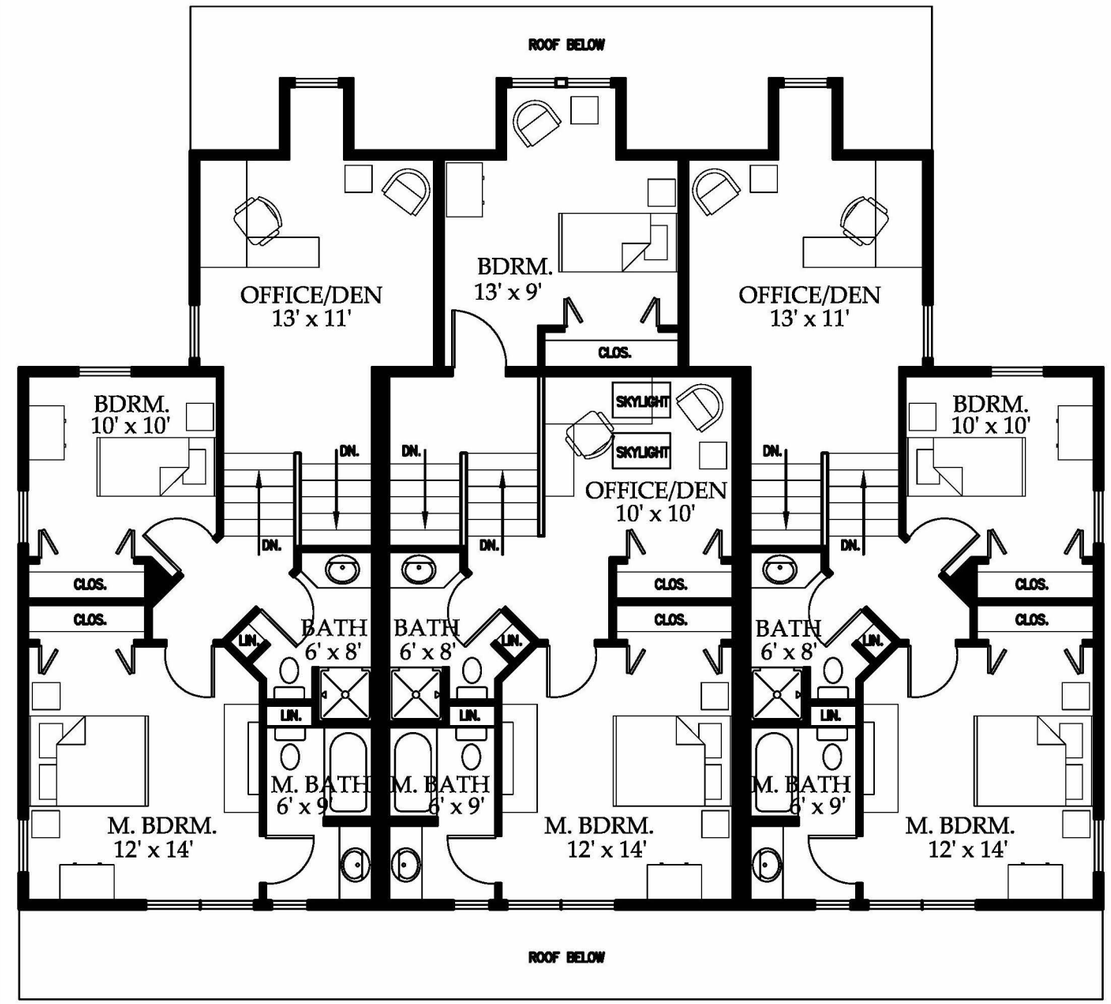

A11 SECOND FLOOR PLAN-PORCH UNITS

1/8"=1'-0" 776 SF

GAWRON
TURGEON
ARCHITECTS
29 Black Point Road
Scarborough, ME 04074
www.gawronturgeon.com
Tel. 207 . 883 . 6307
Fax 207 . 883 . 0361

Village at Little Falls

Windham, Maine

REVISIONS

#	DATE	DESCRIPTION

DATE:	00-00-00
PROJECT #	000000
DRAWN BY:	RLD
CHECKED BY:	RLD
DRAWING SCALE	1/8"= 1'-0"

SHEET TITLE

FIRST & SECOND FLOOR PORCH UNITS

A0

© COPYRIGHT 1985-2006
REPRODUCTION OR REUSE OF THIS DOCUMENT WITHOUT WRITTEN PERMISSION OF GAWRON TURGEON ARCHITECTS IS PROHIBITED

I:\2006\011306-Village at Little Falls\1. Architecture & Interiors\Working Drawings\011306- Porch Unit.dwg, PORCH UNITS-FLOOR PLANS, 4/12/2007 3:14:37 PM, rdillon

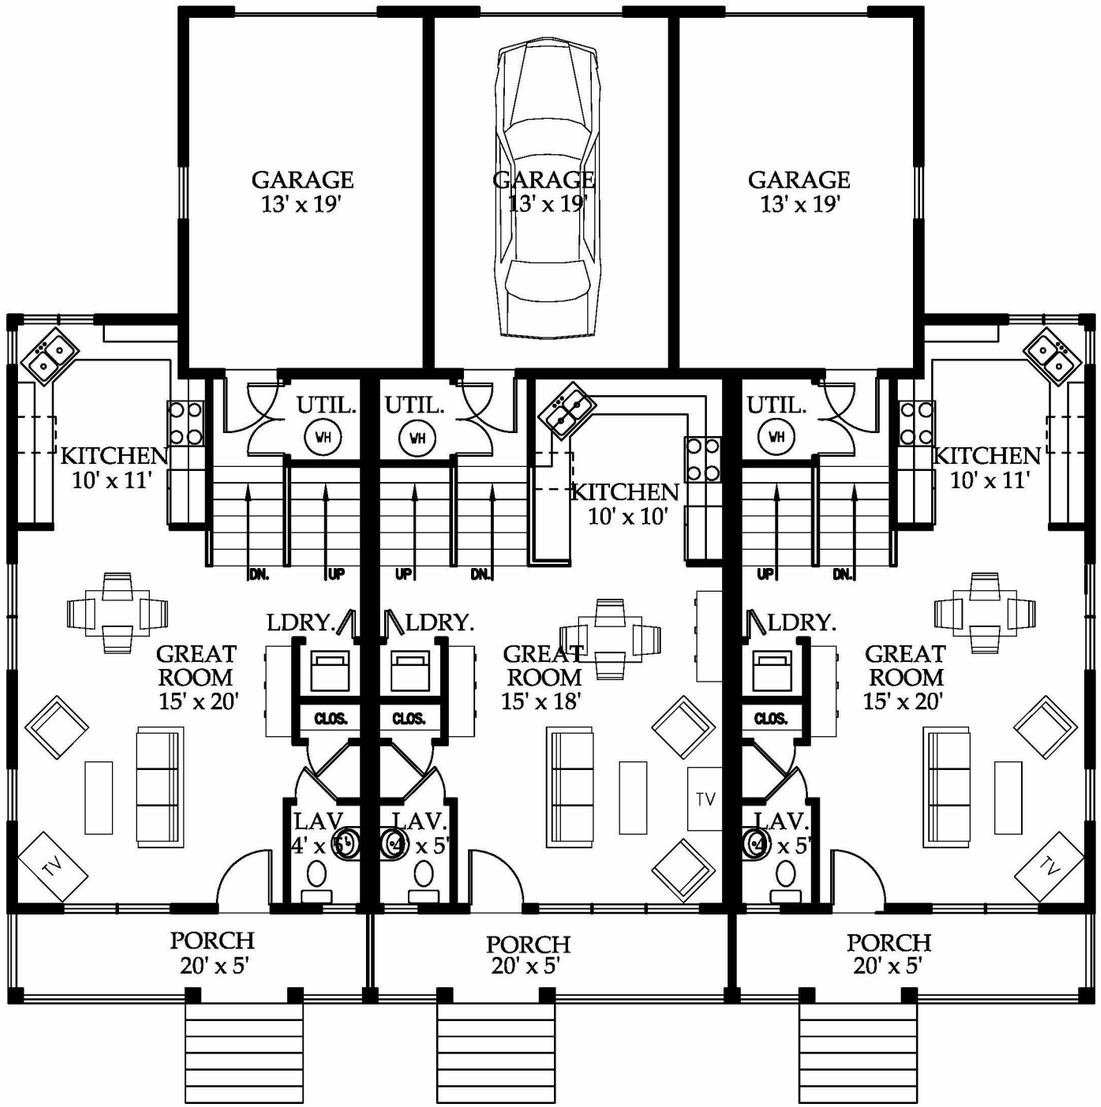

END UNIT
630 SF

MIDDLE UNIT
615 SF

END UNIT
630 SF

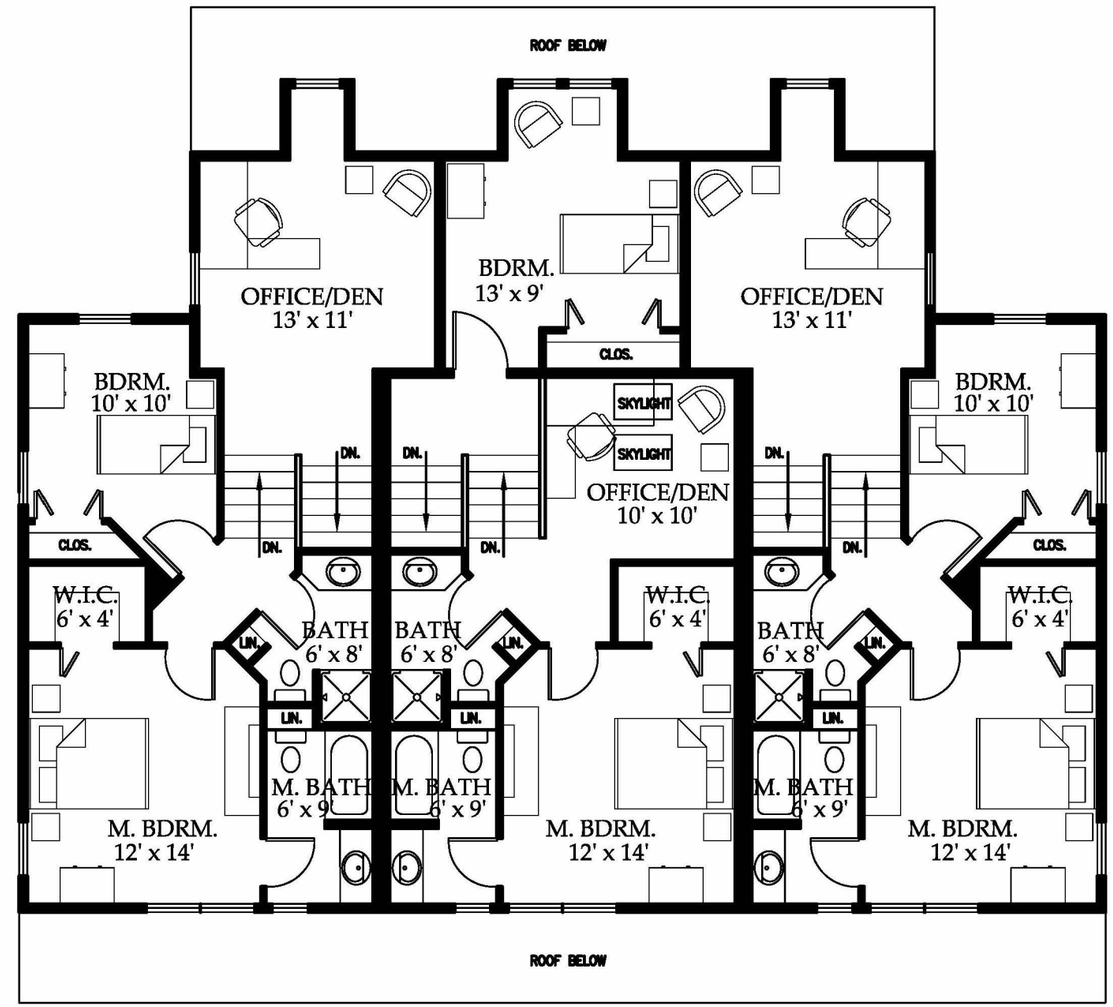

END UNIT
807 SF

MIDDLE UNIT
796 SF

END UNIT
807 SF

A1	PORCH UNITS D-FIRST FLOOR PLAN
1/4"=1'-0"	600 SF

A11	PORCH UNITS D-SECOND FLOOR PLAN
1/4"=1'-0"	776 SF

GAWRON
TURGEON
ARCHITECTS
29 Black Point Road
Scarborough, ME 04074
www.gawronturgeon.com
Tel. 207 . 883 . 6307
Fax 207 . 883 . 0361

Village at Little Falls

Windham, Maine

REVISIONS

#	DATE	DESCRIPTION

DATE:	05-10-07
PROJECT #	011306
DRAWN BY:	RLD
CHECKED BY:	RLD
DRAWING SCALE	1/8"= 1'-0"

SHEET TITLE

PORCH UNITS-TYPE D
FIRST & SECOND FLOOR
PLANS

D-A100

© COPYRIGHT 1985-2006
REPRODUCTION OR REUSE OF THIS
DOCUMENT WITHOUT WRITTEN
PERMISSION OF GAWRON TURGEON
ARCHITECTS IS PROHIBITED

I:\2006\011306-Village at Little Falls\1. Architecture & Interiors\Working Drawings\011306- Porch Unit.dwg, PORCH UNITS-FLOOR PLANS, 5/9/2007 4:47:57 PM, rtilton

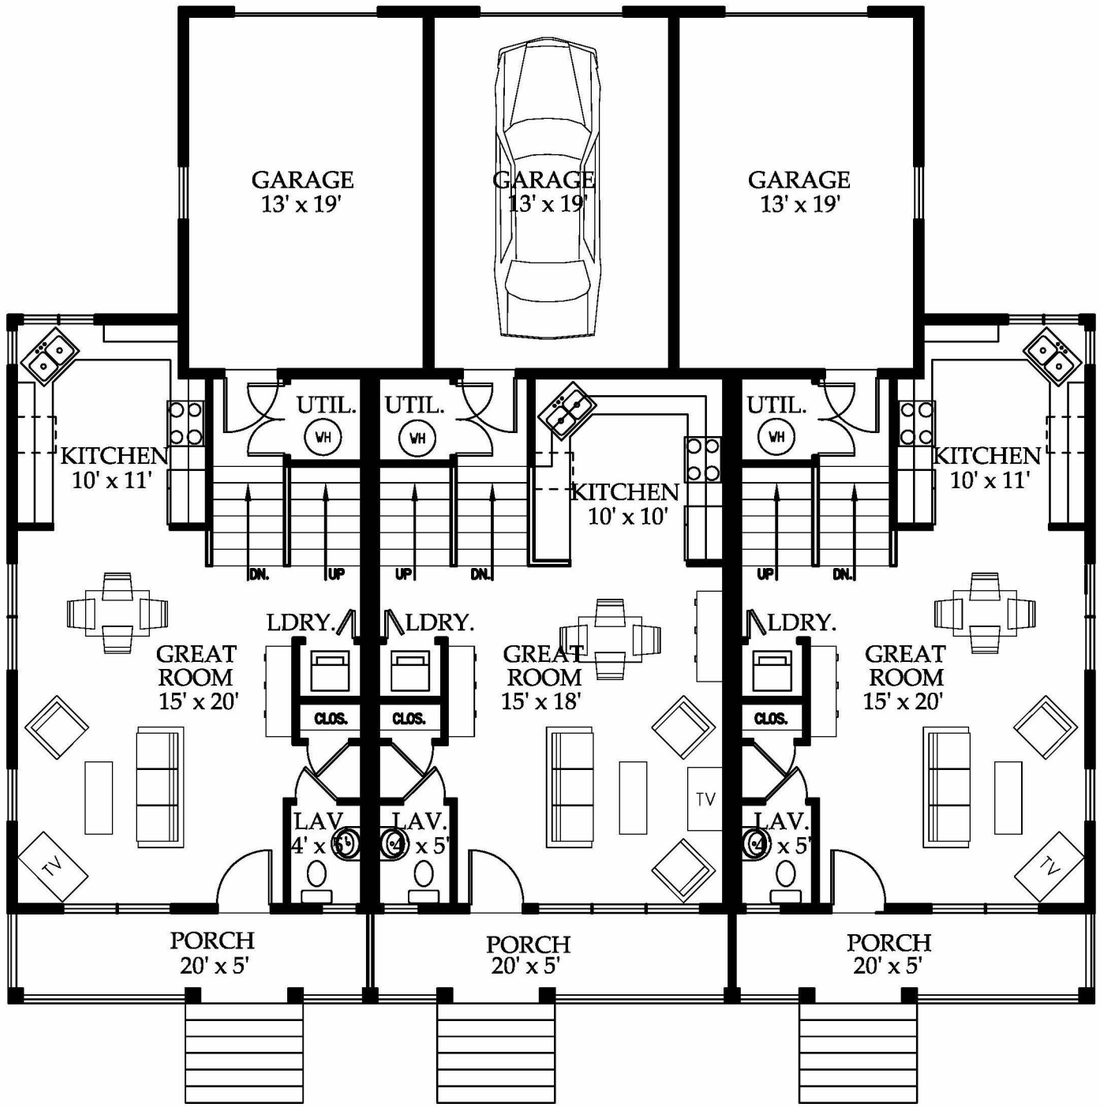

END UNIT
630 SF

MIDDLE UNIT
615 SF

END UNIT
630 SF

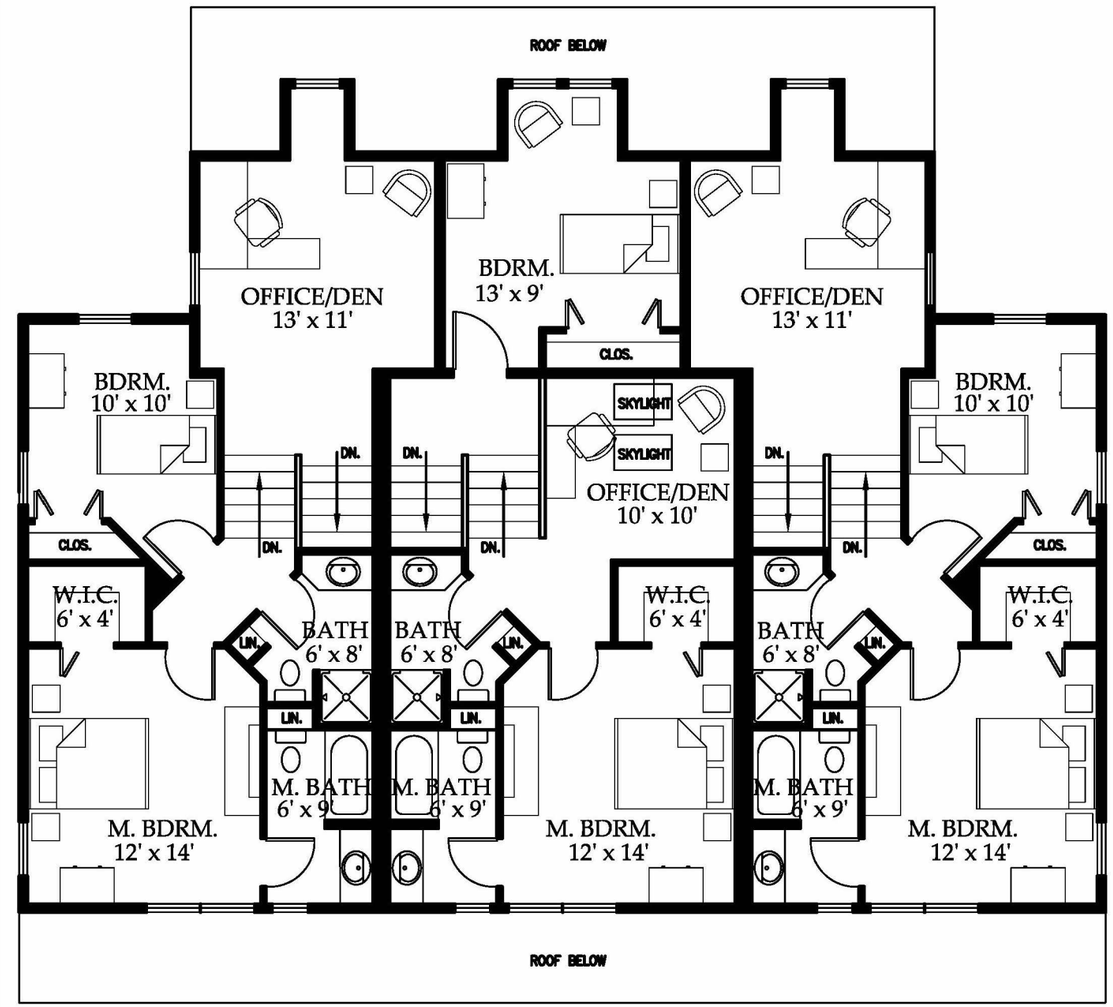

END UNIT
807 SF

MIDDLE UNIT
796 SF

END UNIT
807 SF

A1	PORCH UNITS D-FIRST FLOOR PLAN
1/4"=1'-0"	600 SF

A11	PORCH UNITS D-SECOND FLOOR PLAN
1/4"=1'-0"	776 SF

GAWRON
TURGEON
ARCHITECTS
29 Black Point Road
Scarborough, ME 04074
www.gawronturgeon.com
Tel. 207 . 883 . 6307
Fax 207 . 883 . 0361

Village at Little Falls

Windham, Maine

REVISIONS

#	DATE	DESCRIPTION

DATE:	05-10-07
PROJECT #	011306
DRAWN BY:	RLD
CHECKED BY:	RLD
DRAWING SCALE	1/8"= 1'-0"

SHEET TITLE

PORCH UNITS-TYPE D
FIRST & SECOND FLOOR
PLANS

D-A100

© COPYRIGHT 1985-2006
REPRODUCTION OR REUSE OF THIS DOCUMENT WITHOUT WRITTEN PERMISSION OF GAWRON TURGEON ARCHITECTS IS PROHIBITED

I:\2006\011306-Village at Little Falls\1. Architecture & Interiors\Working Drawings\011306- Porch Unit.dwg, PORCH UNITS-FLOOR PLANS, 5/9/2007 4:47:57 PM, rtilton

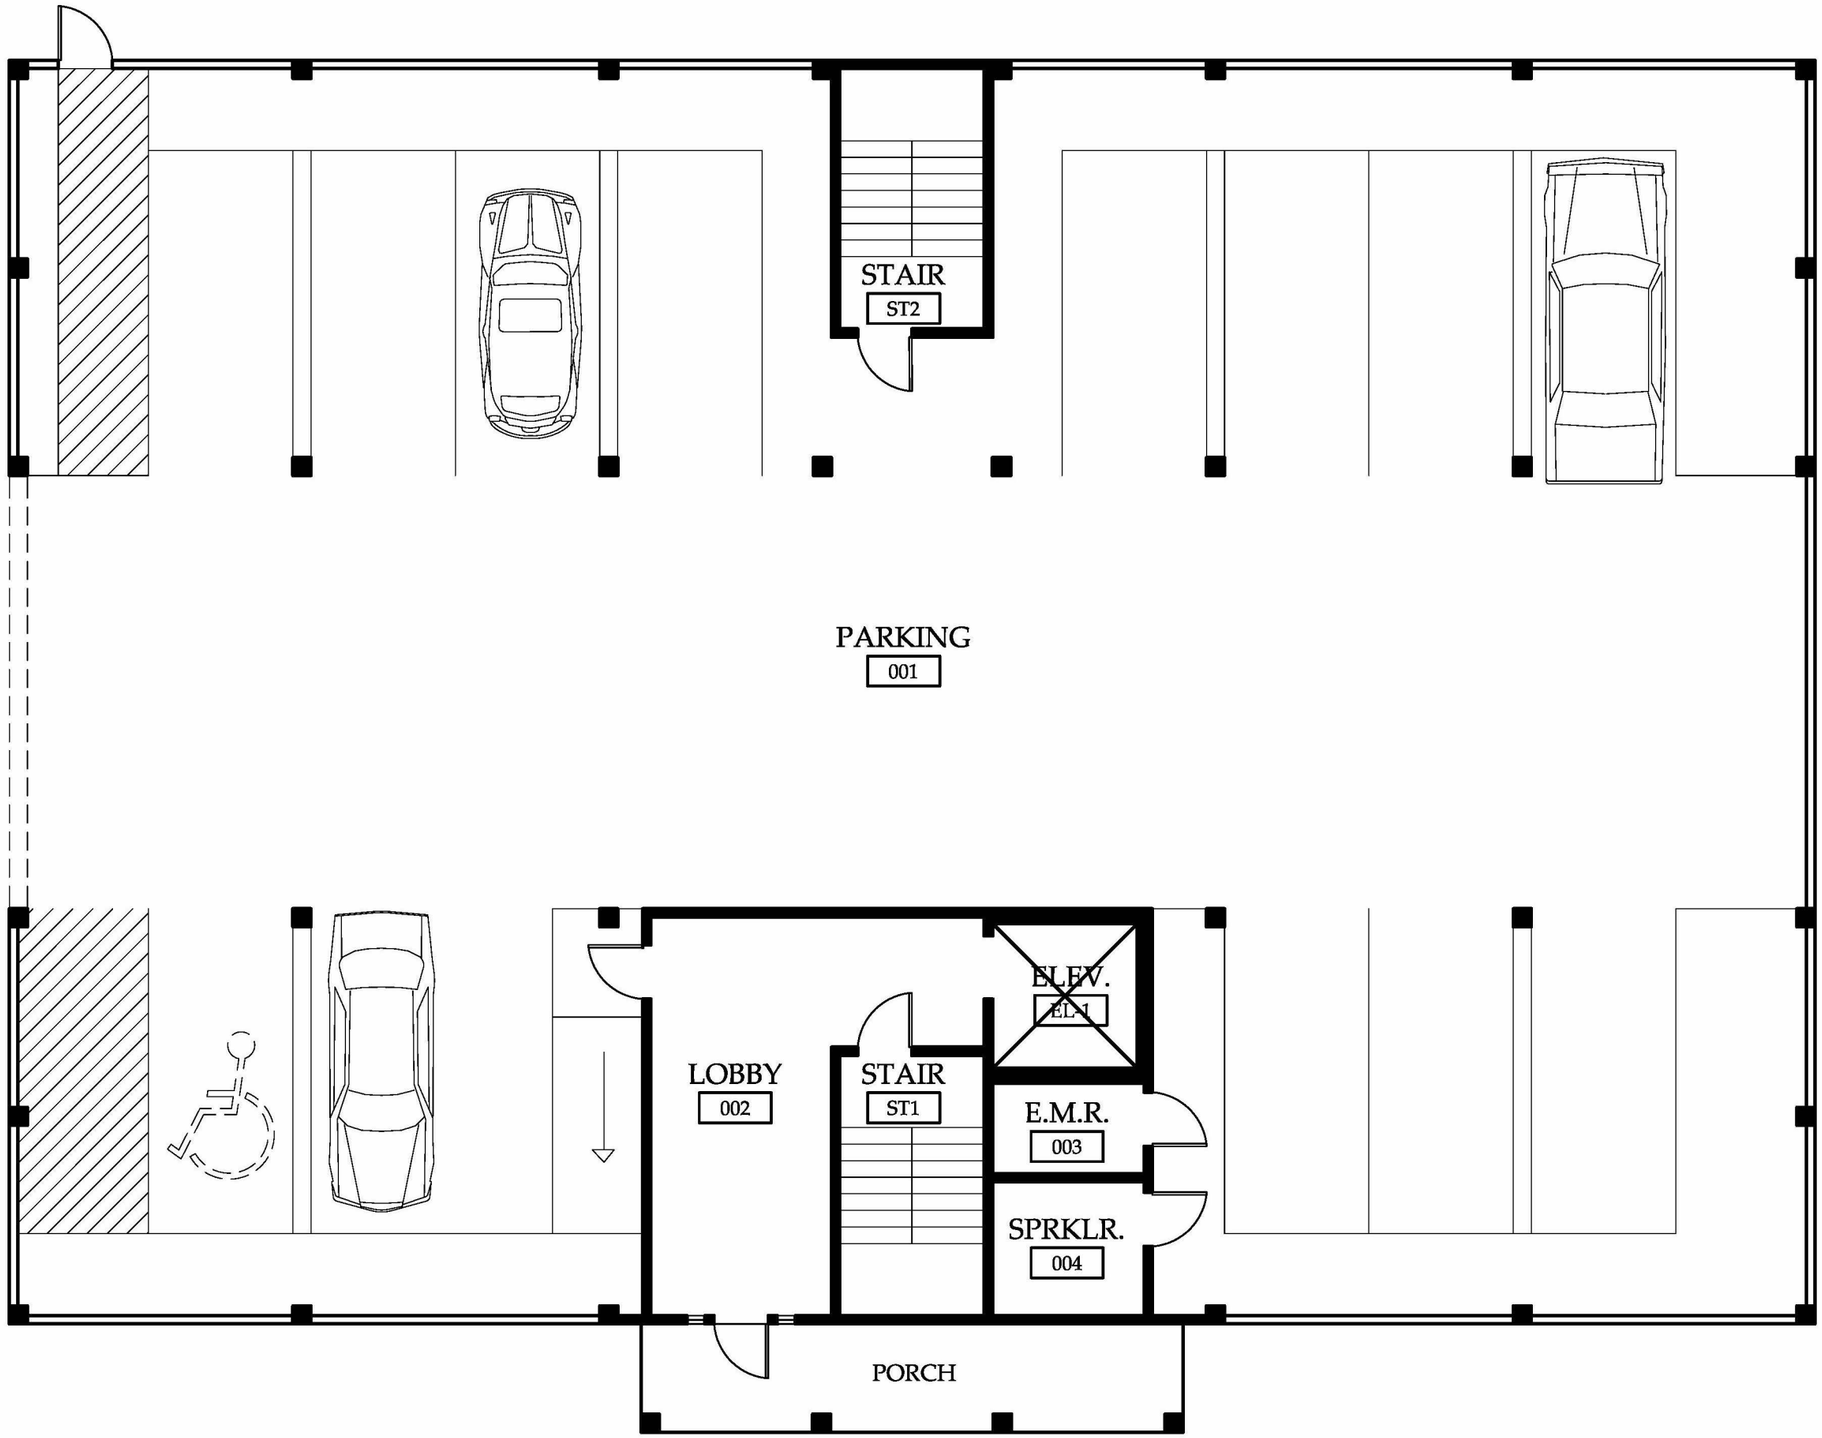

A1 PARKING LEVEL FLOOR PLAN-BUILDING A2

1/8"=1'-0"

GAWRON
TURGEON
ARCHITECTS
29 Black Point Road
Scarborough, ME 04074
www.gawronturgeon.com
Tel. 207 . 883 . 6307
Fax. 207 . 883 . 0361

REVISIONS

#	DATE	DESCRIPTION

DATE:	00-00-00
PROJECT #	000000
DRAWN BY:	RLD
CHECKED BY:	RLD
DRAWING SCALE	1/8"= 1'-0"

SHEET TITLE

PARKING LEVEL
FLOOR PLAN
BLDG. A2

A101

© COPYRIGHT 1985-2006
REPRODUCTION OR REUSE OF THIS
DOCUMENT WITHOUT WRITTEN
PERMISSION OF GAWRON TURGEON
ARCHITECTS IS PROHIBITED

I:\2006\011306-Village at Little Falls\1. Architecture & Interiors\Working Drawings\011306-12 Unit.dwg, A2-Parking Level, 4/9/2007 3:05:59 PM, rdillon

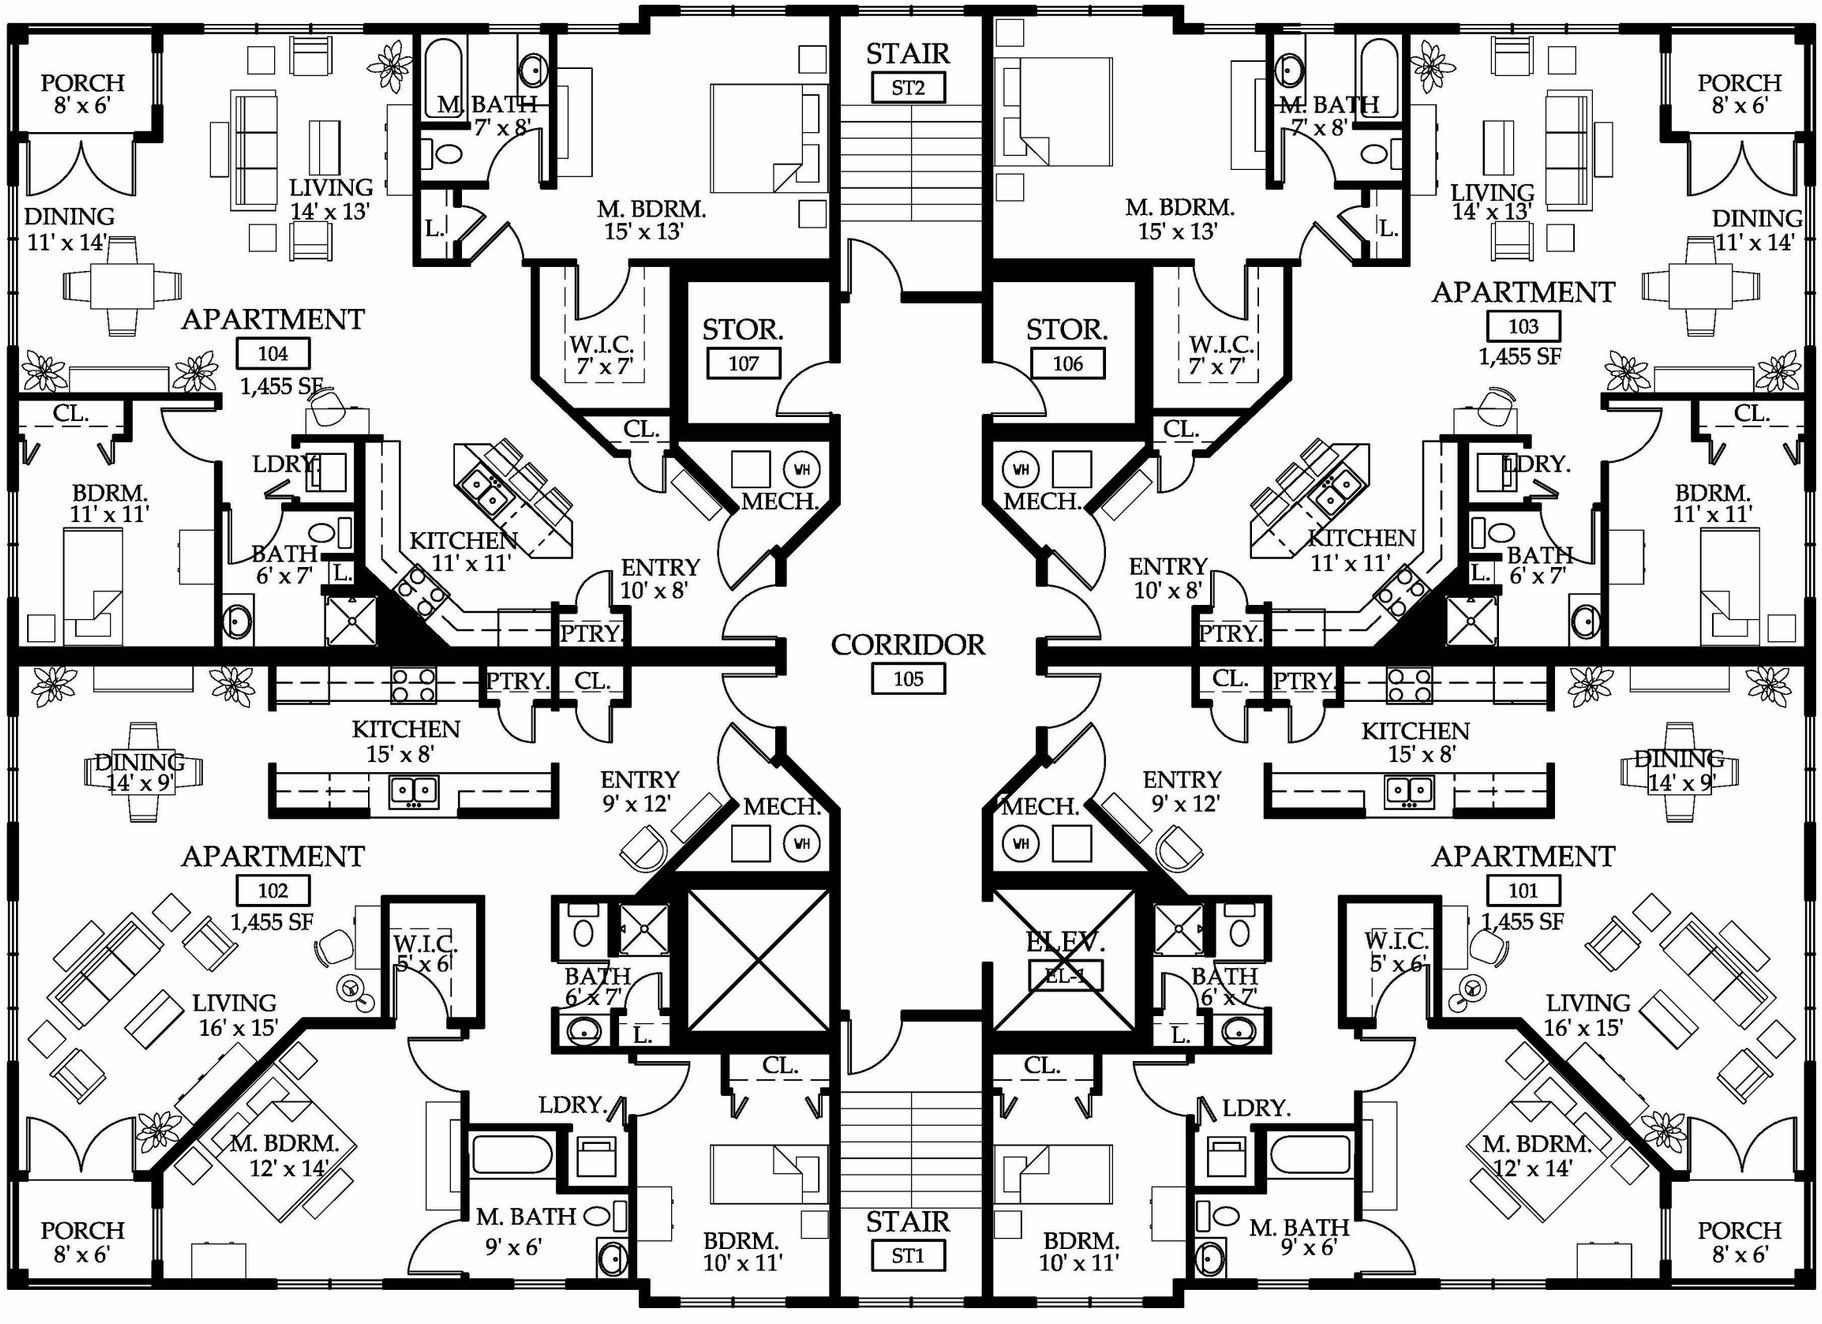

A1 TYPICAL FLOOR PLAN

1/8"=1'-0"

GAWRON
TURGEON
ARCHITECTS
29 Black Point Road
Scarborough, ME 04074
www.gawronturgeon.com
Tel. 207. 883. 6307
Fax. 207. 883. 0361

REVISIONS

#	DATE	DESCRIPTION

DATE:	00-00-00
PROJECT #	000000
DRAWN BY:	
CHECKED BY:	
DRAWING SCALE	

SHEET TITLE

© COPYRIGHT 1985-2006
REPRODUCTION OR REUSE OF THIS DOCUMENT WITHOUT WRITTEN PERMISSION OF GAWRON TURGEON ARCHITECTS IS PROHIBITED

2006 1306-Village at Little Falls1. Architecture & Interiors\Working Drawings\011306-12 Unit.dwg, A2-Second Level, 4/9/2007 3:07:40 PM, ellison

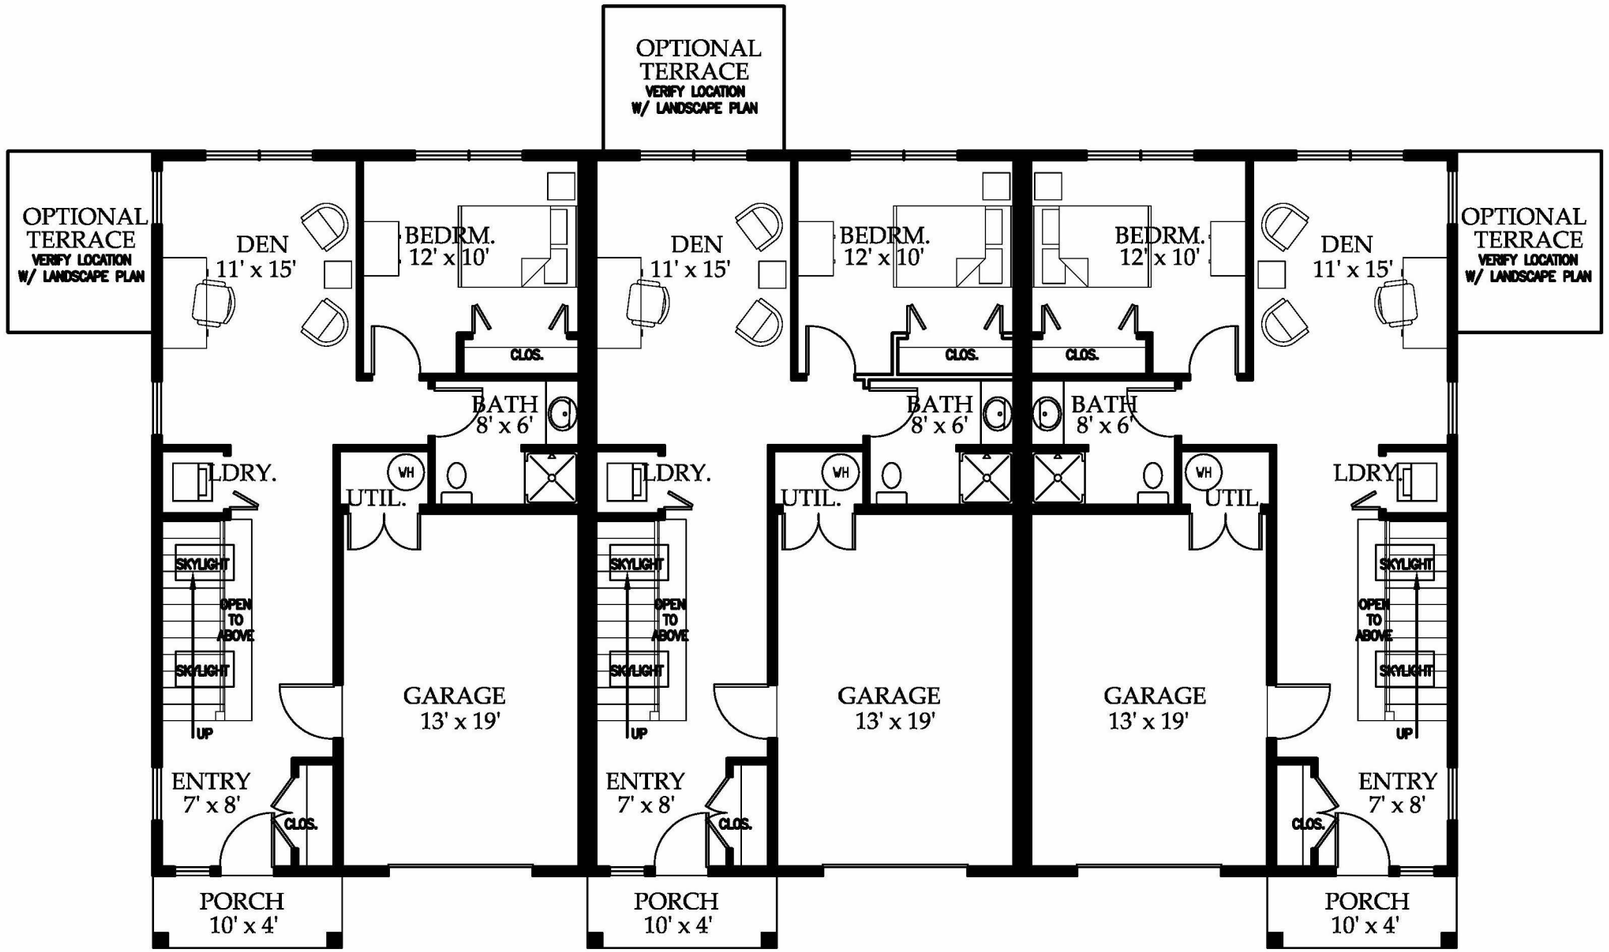

TYPICAL UNIT 730 SF

A1	TOWNHOUSE B2 - FIRST FLOOR PLAN
1/4"=1'-0"	730 SF

I:\2006\011306-Village at Little Falls\1. Architecture & Interiors\Working Drawings\011306-Townhouses.dwg, TOWNHOUSE B2-FIRST FLOOR PLAN, 5/10/2007 7:56:16 PM, rdillon

GAWRON TURGEON ARCHITECTS
29 Black Point Road
Scarborough, ME 04074
www.gawronturgeon.com
Tel. 207 . 883 . 6307
Fax 207 . 883 . 0361

Village at Little Falls

Windham, Maine

REVISIONS

#	DATE	DESCRIPTION

DATE:	05-10-07
PROJECT #	011306
DRAWN BY:	RLD
CHECKED BY:	RLD
DRAWING SCALE	1/4"= 1'-0"

SHEET TITLE

TOWNHOUSE-TYPE B2 FIRST FLOOR PLAN

B2-A100

© COPYRIGHT 1985-2006
REPRODUCTION OR REUSE OF THIS DOCUMENT WITHOUT WRITTEN PERMISSION OF GAWRON TURGEON ARCHITECTS IS PROHIBITED

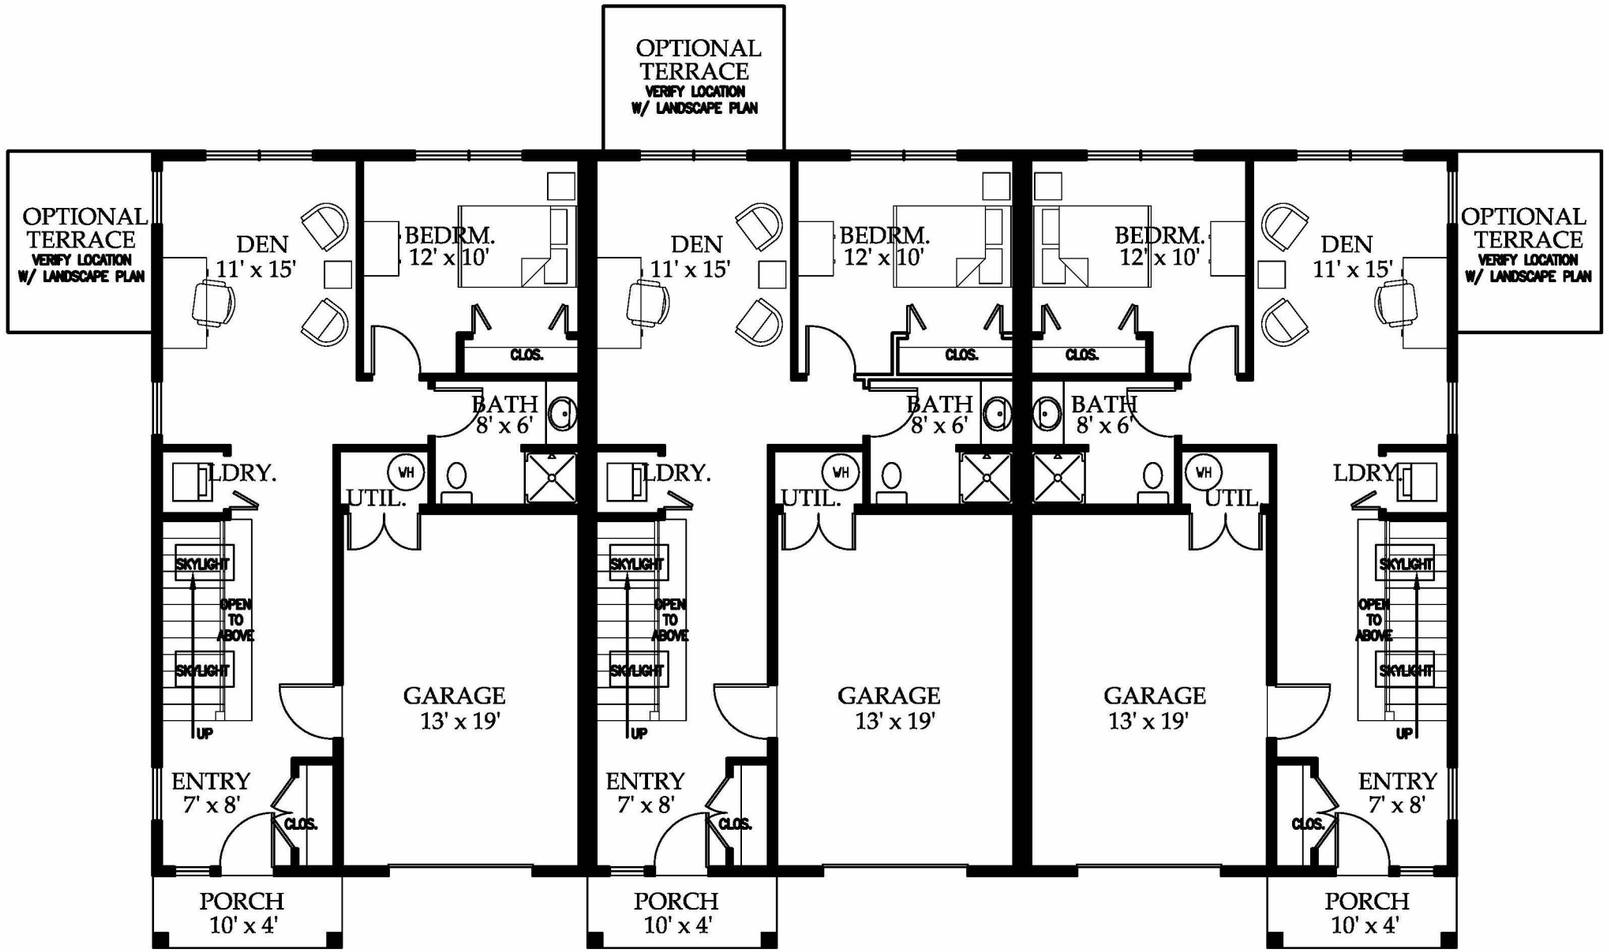

TYPICAL UNIT 730 SF

A1	TOWNHOUSE B2 - FIRST FLOOR PLAN
1/4"=1'-0"	730 SF

GAWRON TURGEON ARCHITECTS
29 Black Point Road
Scarborough, ME 04074
www.gawronturgeon.com
Tel. 207 . 883 . 6307
Fax 207 . 883 . 0361

Village at Little Falls

Windham, Maine

REVISIONS

#	DATE	DESCRIPTION

DATE:	05-10-07
PROJECT #	011306
DRAWN BY:	RLD
CHECKED BY:	RLD
DRAWING SCALE	1/4"= 1'-0"

SHEET TITLE

TOWNHOUSE-TYPE B2 FIRST FLOOR PLAN

B2-A100

© COPYRIGHT 1985-2006
REPRODUCTION OR REUSE OF THIS DOCUMENT WITHOUT WRITTEN PERMISSION OF GAWRON TURGEON ARCHITECTS IS PROHIBITED

I:\2006\011306-Village at Little Falls\1. Architecture & Interiors\Working Drawings\011306-Townhouses.dwg, TOWNHOUSE B2-FIRST FLOOR PLAN, 5/10/2007 7:56:16 PM, rdillon

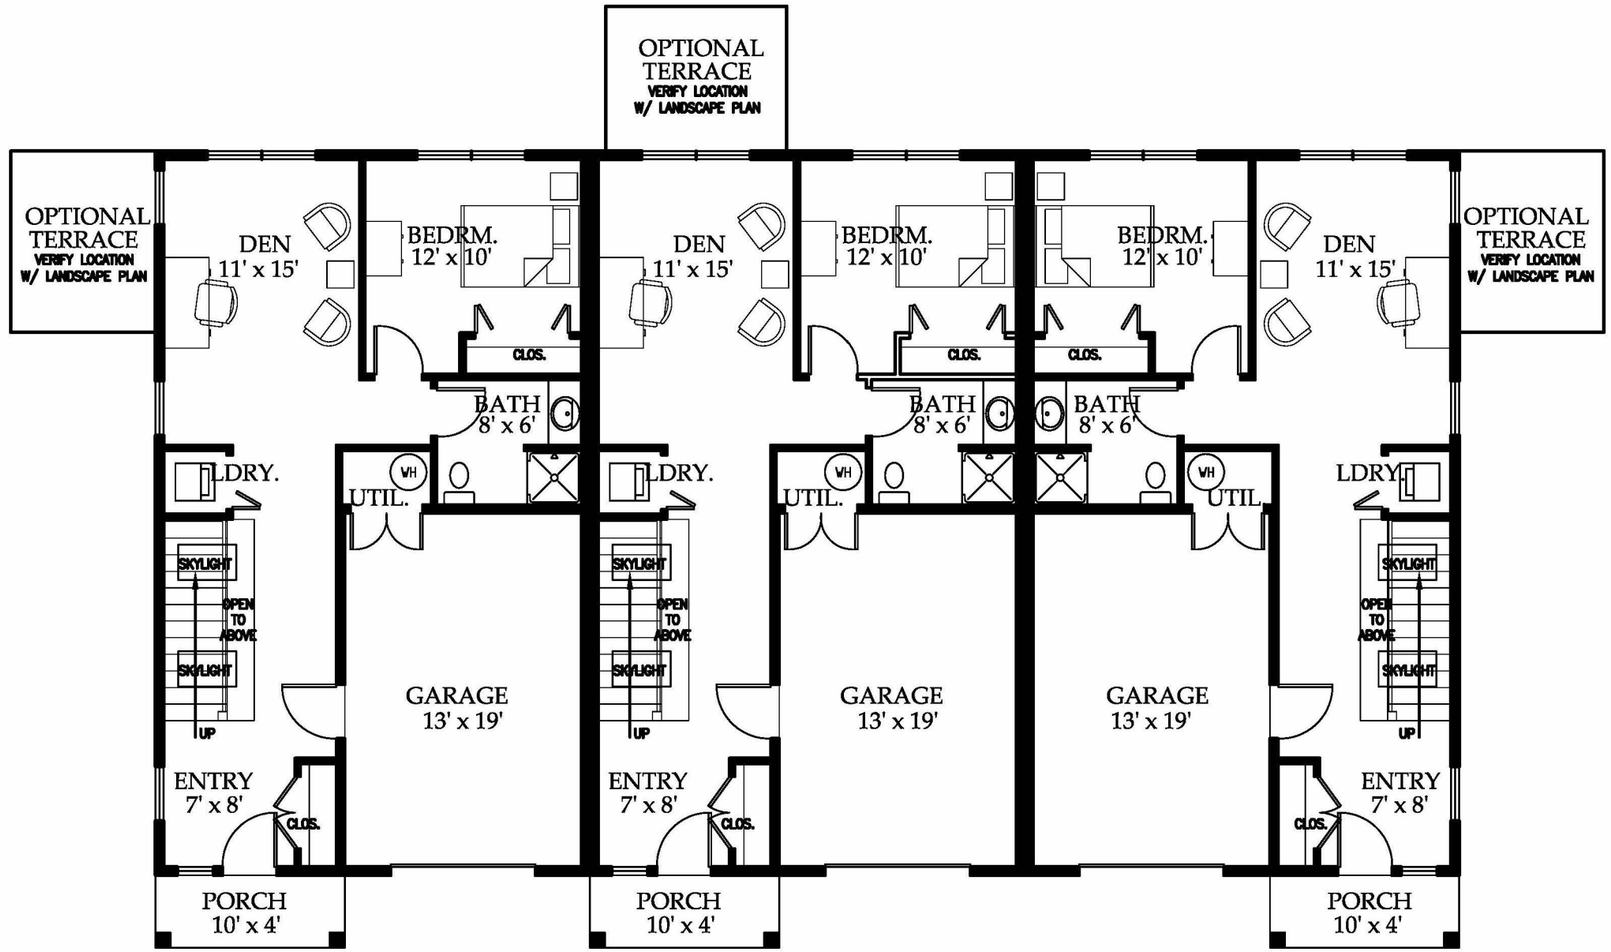

TYPICAL UNIT 730 SF

A1	TOWNHOUSE B3 - FIRST FLOOR PLAN
1/4"=1'-0"	730 SF

GAWRON TURGEON ARCHITECTS
29 Black Point Road
Scarborough, ME 04074
www.gawronturgeon.com
Tel. 207 . 883 . 6307
Fax 207 . 883 . 0361

Village at Little Falls

Windham, Maine

REVISIONS

#	DATE	DESCRIPTION

DATE:	05-10-07
PROJECT #	011306
DRAWN BY:	RLD
CHECKED BY:	RLD
DRAWING SCALE	1/4"= 1'-0"

SHEET TITLE

TOWNHOUSE-TYPE B3 FIRST FLOOR PLAN

B3-A100

© COPYRIGHT 1985-2006
REPRODUCTION OR REUSE OF THIS DOCUMENT WITHOUT WRITTEN PERMISSION OF GAWRON TURGEON ARCHITECTS IS PROHIBITED

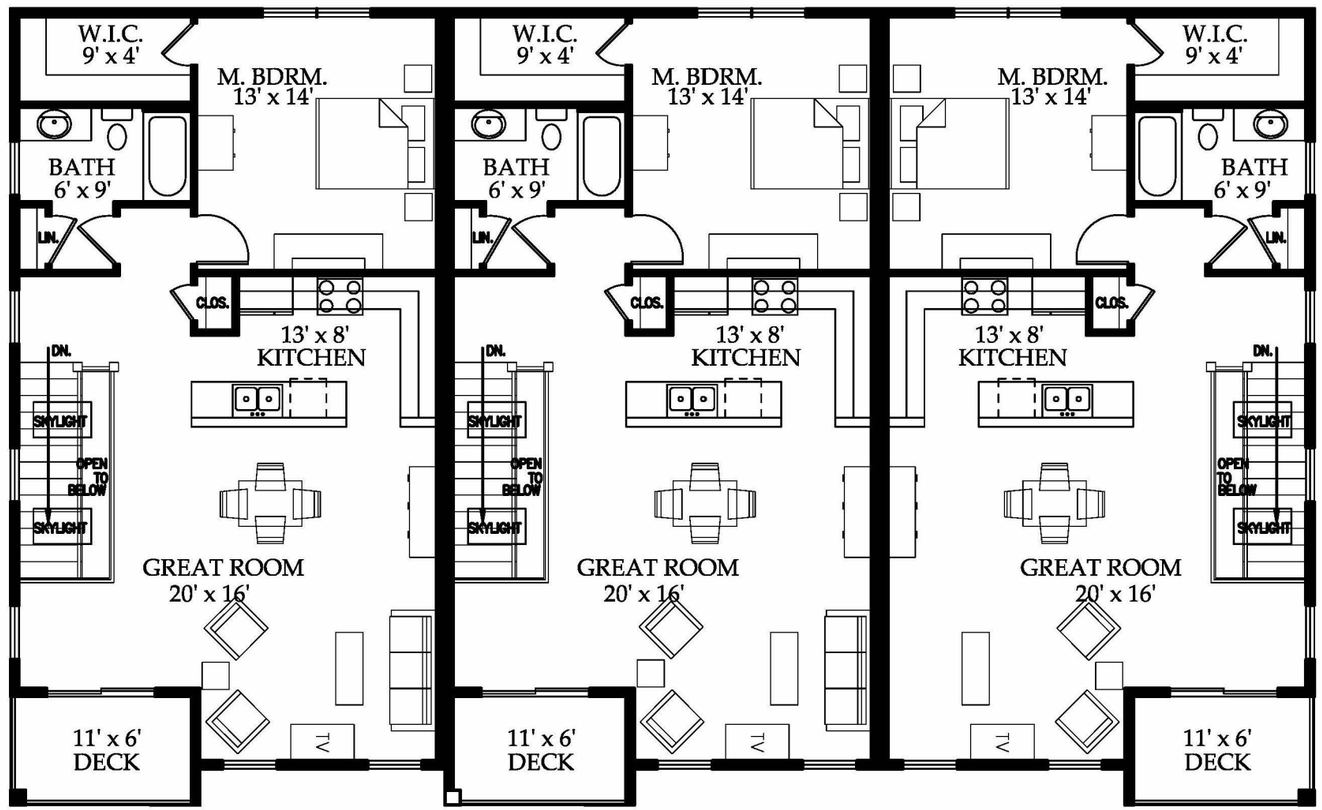

TYPICAL UNIT 968 SF

A1	TOWNHOUSE B3 - SECOND FLOOR PLAN
1/4"=1'-0"	

GAWRON
TURGEON
ARCHITECTS
29 Black Point Road
Scarborough, ME 04074
www.gawronturgeon.com
Tel. 207 . 883 . 6307
Fax 207 . 883 . 0361

Village at Little Falls

Windham, Maine

REVISIONS

#	DATE	DESCRIPTION

DATE:	05-10-07
PROJECT #	011306
DRAWN BY:	RLD
CHECKED BY:	RLD
DRAWING SCALE	1/4"= 1'-0"

SHEET TITLE

TOWNHOUSE-TYPE B3
SECOND FLOOR PLAN

B3-A101

© COPYRIGHT 1985-2006
REPRODUCTION OR REUSE OF THIS DOCUMENT WITHOUT WRITTEN PERMISSION OF GAWRON TURGEON ARCHITECTS IS PROHIBITED

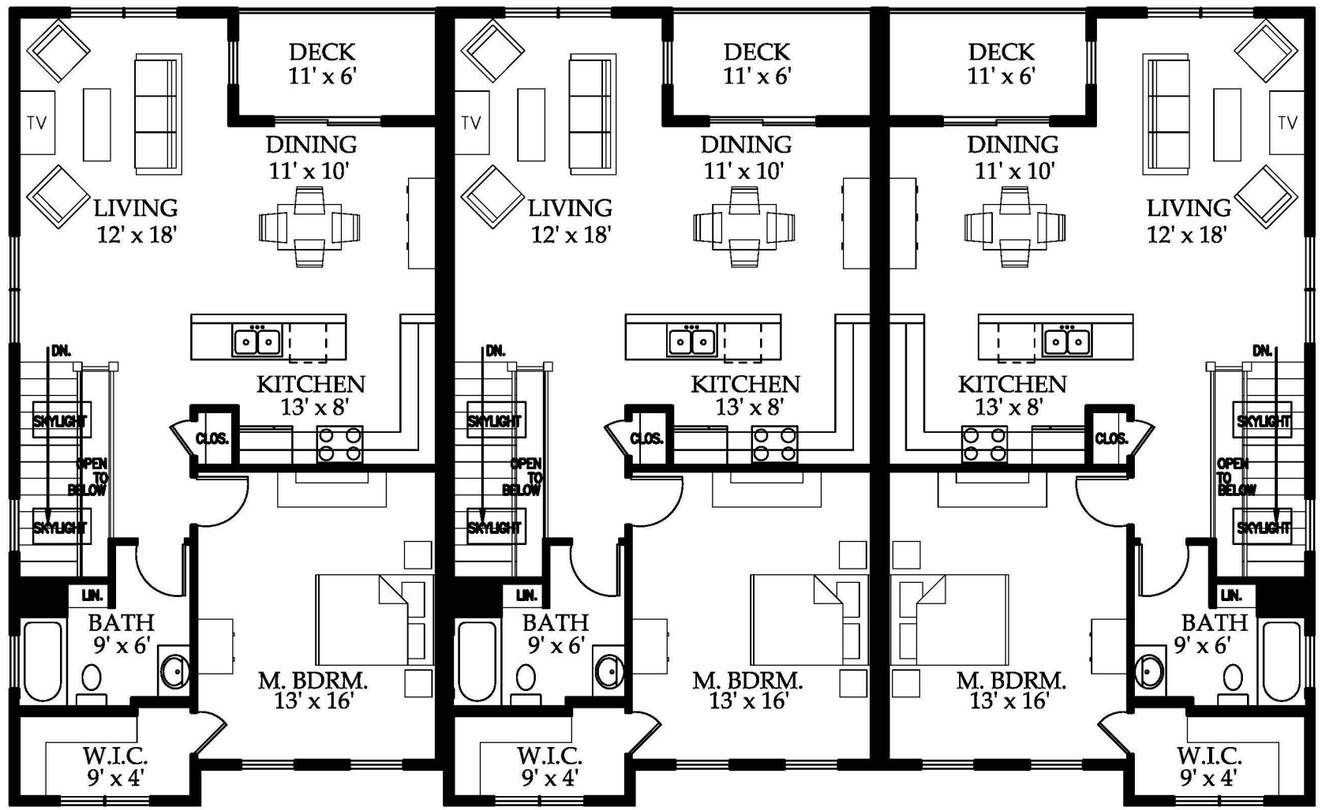

TYPICAL UNIT 960 SF

A1 | TOWNHOUSE B2 - SECOND FLOOR PLAN

1/4"=1'-0" | 1,025 SF

I:\2006\011306-Village at Little Falls\1. Architecture & Interiors\Working Drawings\011306-Townhouses.dwg, TOWNHOUSE B2-SECOND FLOOR PLAN, 5/10/2007 7:58:30 PM, rtillon

GAWRON
TURGEON
ARCHITECTS
29 Black Point Road
Scarborough, ME 04074
www.gawronturgeon.com
Tel. 207 . 883 . 6307
Fax 207 . 883 . 0361

Village at Little Falls

Windham, Maine

REVISIONS

#	DATE	DESCRIPTION

DATE:	05-10-07
PROJECT #	011306
DRAWN BY:	RLD
CHECKED BY:	RLD
DRAWING SCALE	1/4"= 1'-0"

SHEET TITLE

TOWNHOUSE-TYPE B2
SECOND FLOOR PLAN

B2-A101

© COPYRIGHT 1985-2006
REPRODUCTION OR REUSE OF THIS DOCUMENT WITHOUT WRITTEN PERMISSION OF GAWRON TURGEON ARCHITECTS IS PROHIBITED

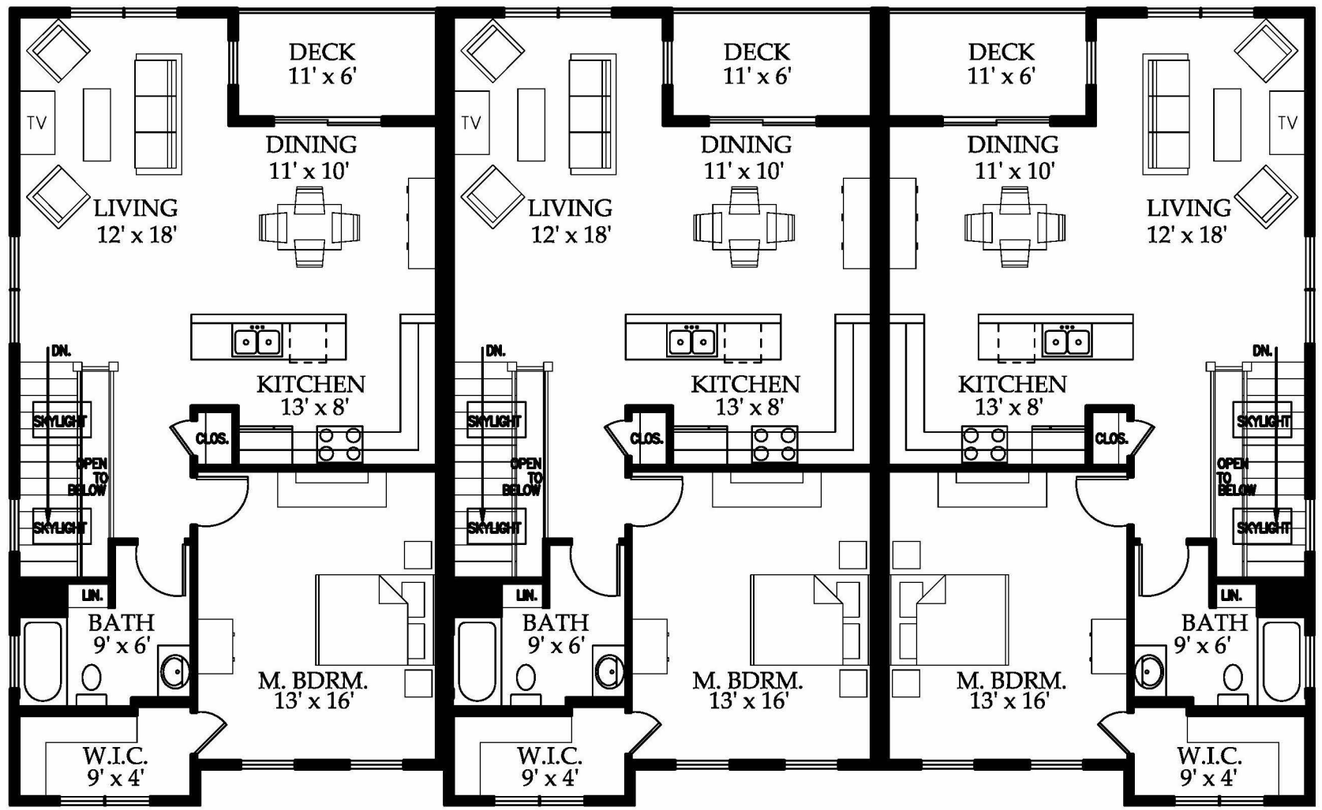

TYPICAL UNIT 960 SF

A1 | TOWNHOUSE B2 - SECOND FLOOR PLAN

1/4"=1'-0" | 1,025 SF

I:\2006\011306-Village at Little Falls\1. Architecture & Interiors\Working Drawings\011306-Townhouses.dwg, TOWNHOUSE B2-SECOND FLOOR PLAN, 5/10/2007 7:58:30 PM, rtillon

GAWRON
TURGEON
ARCHITECTS
29 Black Point Road
Scarborough, ME 04074
www.gawronturgeon.com
Tel. 207 . 883 . 6307
Fax 207 . 883 . 0361

Village at Little Falls

Windham, Maine

REVISIONS

#	DATE	DESCRIPTION

DATE:	05-10-07
PROJECT #	011306
DRAWN BY:	RLD
CHECKED BY:	RLD
DRAWING SCALE	1/4"= 1'-0"

SHEET TITLE

TOWNHOUSE-TYPE B2
SECOND FLOOR PLAN

B2-A101

© COPYRIGHT 1985-2006
REPRODUCTION OR REUSE OF THIS DOCUMENT WITHOUT WRITTEN PERMISSION OF GAWRON TURGEON ARCHITECTS IS PROHIBITED

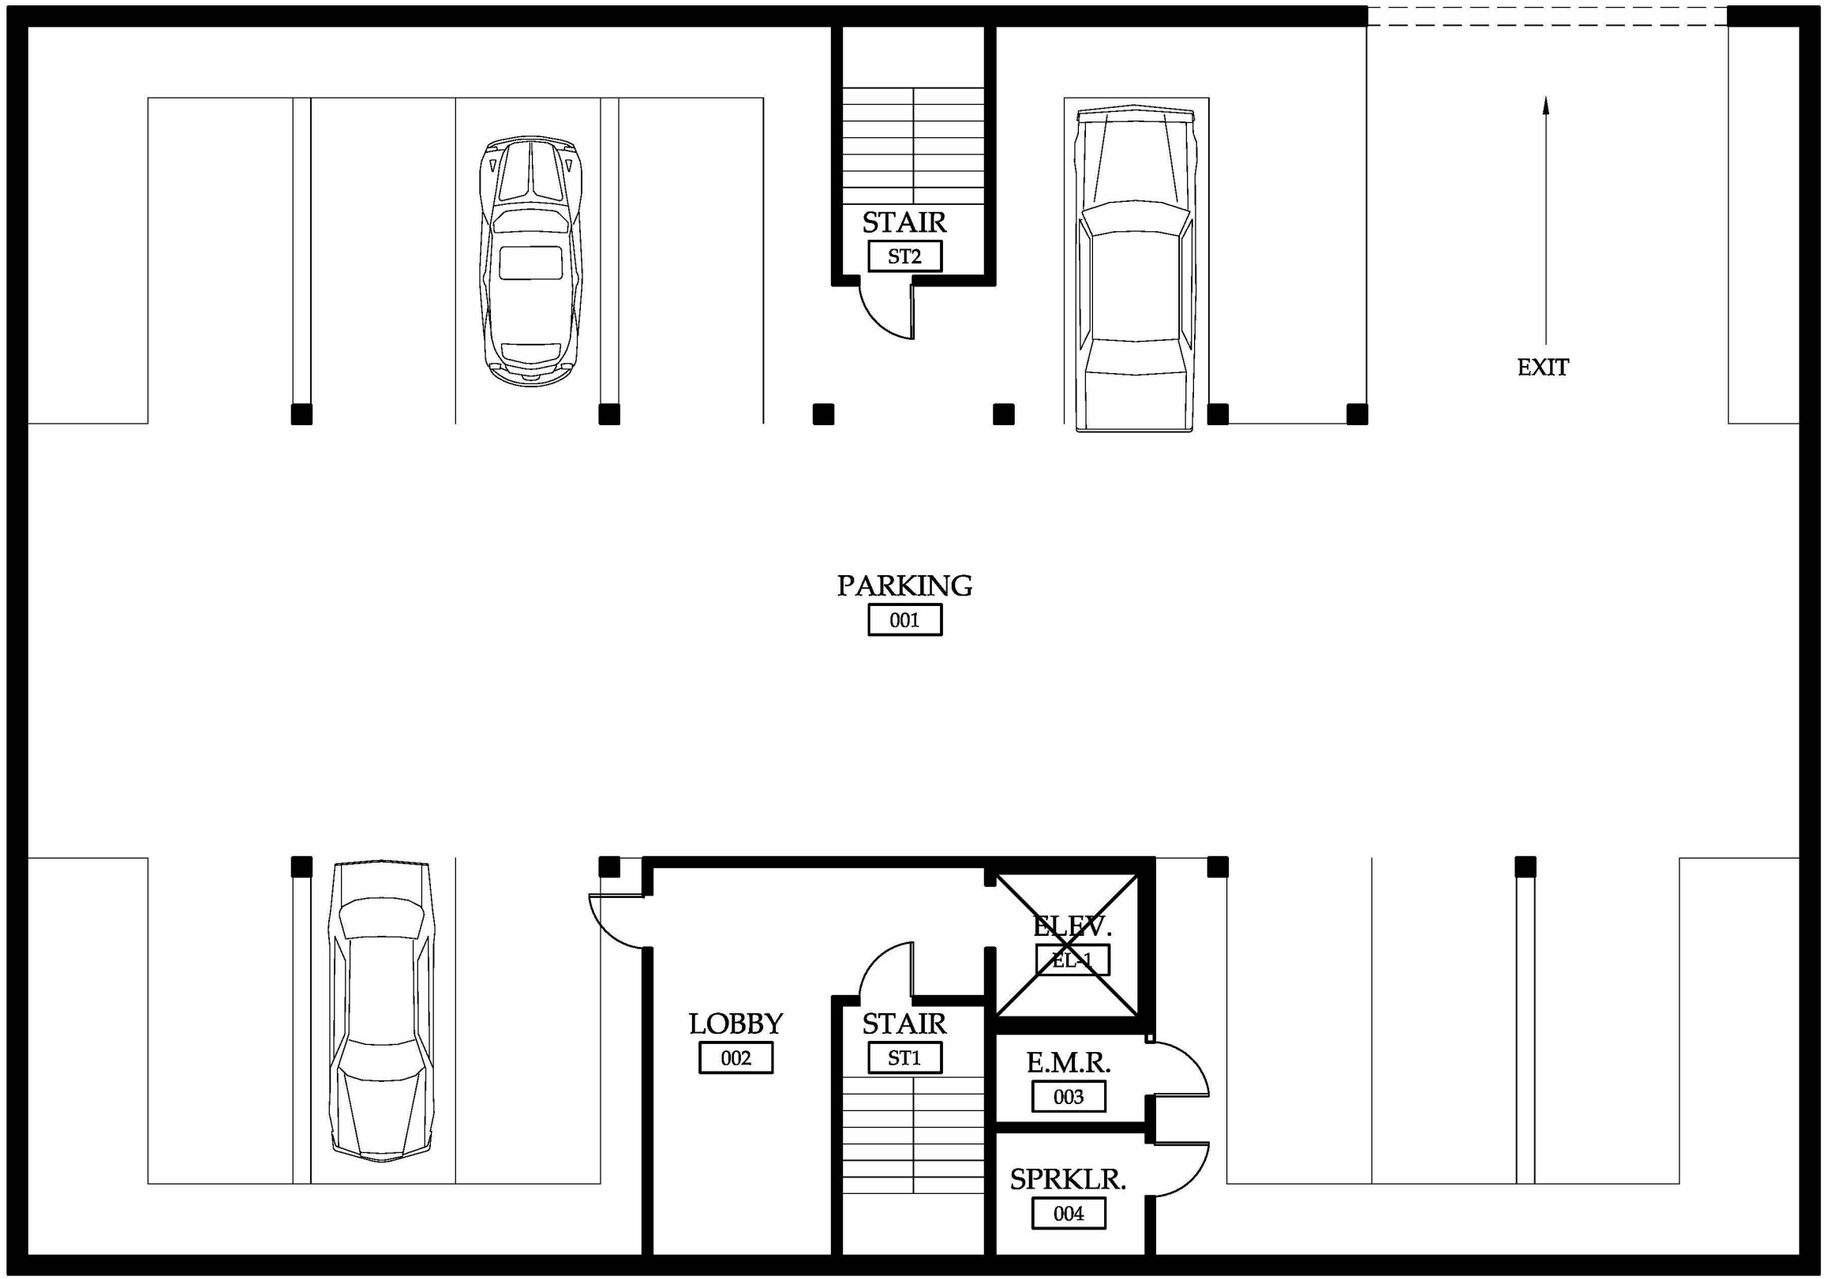

A1 | APARTMENT BUILDING A-LOWER LEVEL PARKING PLAN

1/4"=1'-0" | 7,000 SF

02579

GAUVRON
TURGEON
ARCHITECTS
29 Black Point Road
Scarborough, ME 04074
www.gauvronturgeon.com
Tel. 207 . 883 . 6307
Fax. 207 . 883 . 0361

Village at Little Falls

Windham, Maine

REVISIONS

#	DATE	DISCRIPTION

DATE:	05-10-07
PROJECT #	011306
DRAWN BY:	RLD
CHECKED BY:	RLD
DRAWING SCALE	1/4"= 1'-0"

SHEET TITLE

APARTMENT
BUILDING-TYPE A
LOWER LEVEL
PARKING PLAN

A-A100

© COPYRIGHT 1985-2006
REPRODUCTION OR USE OF THIS
DOCUMENT WITHOUT WRITTEN
PERMISSION OF GAUVRON TURGEON
ARCHITECTS IS PROHIBITED.

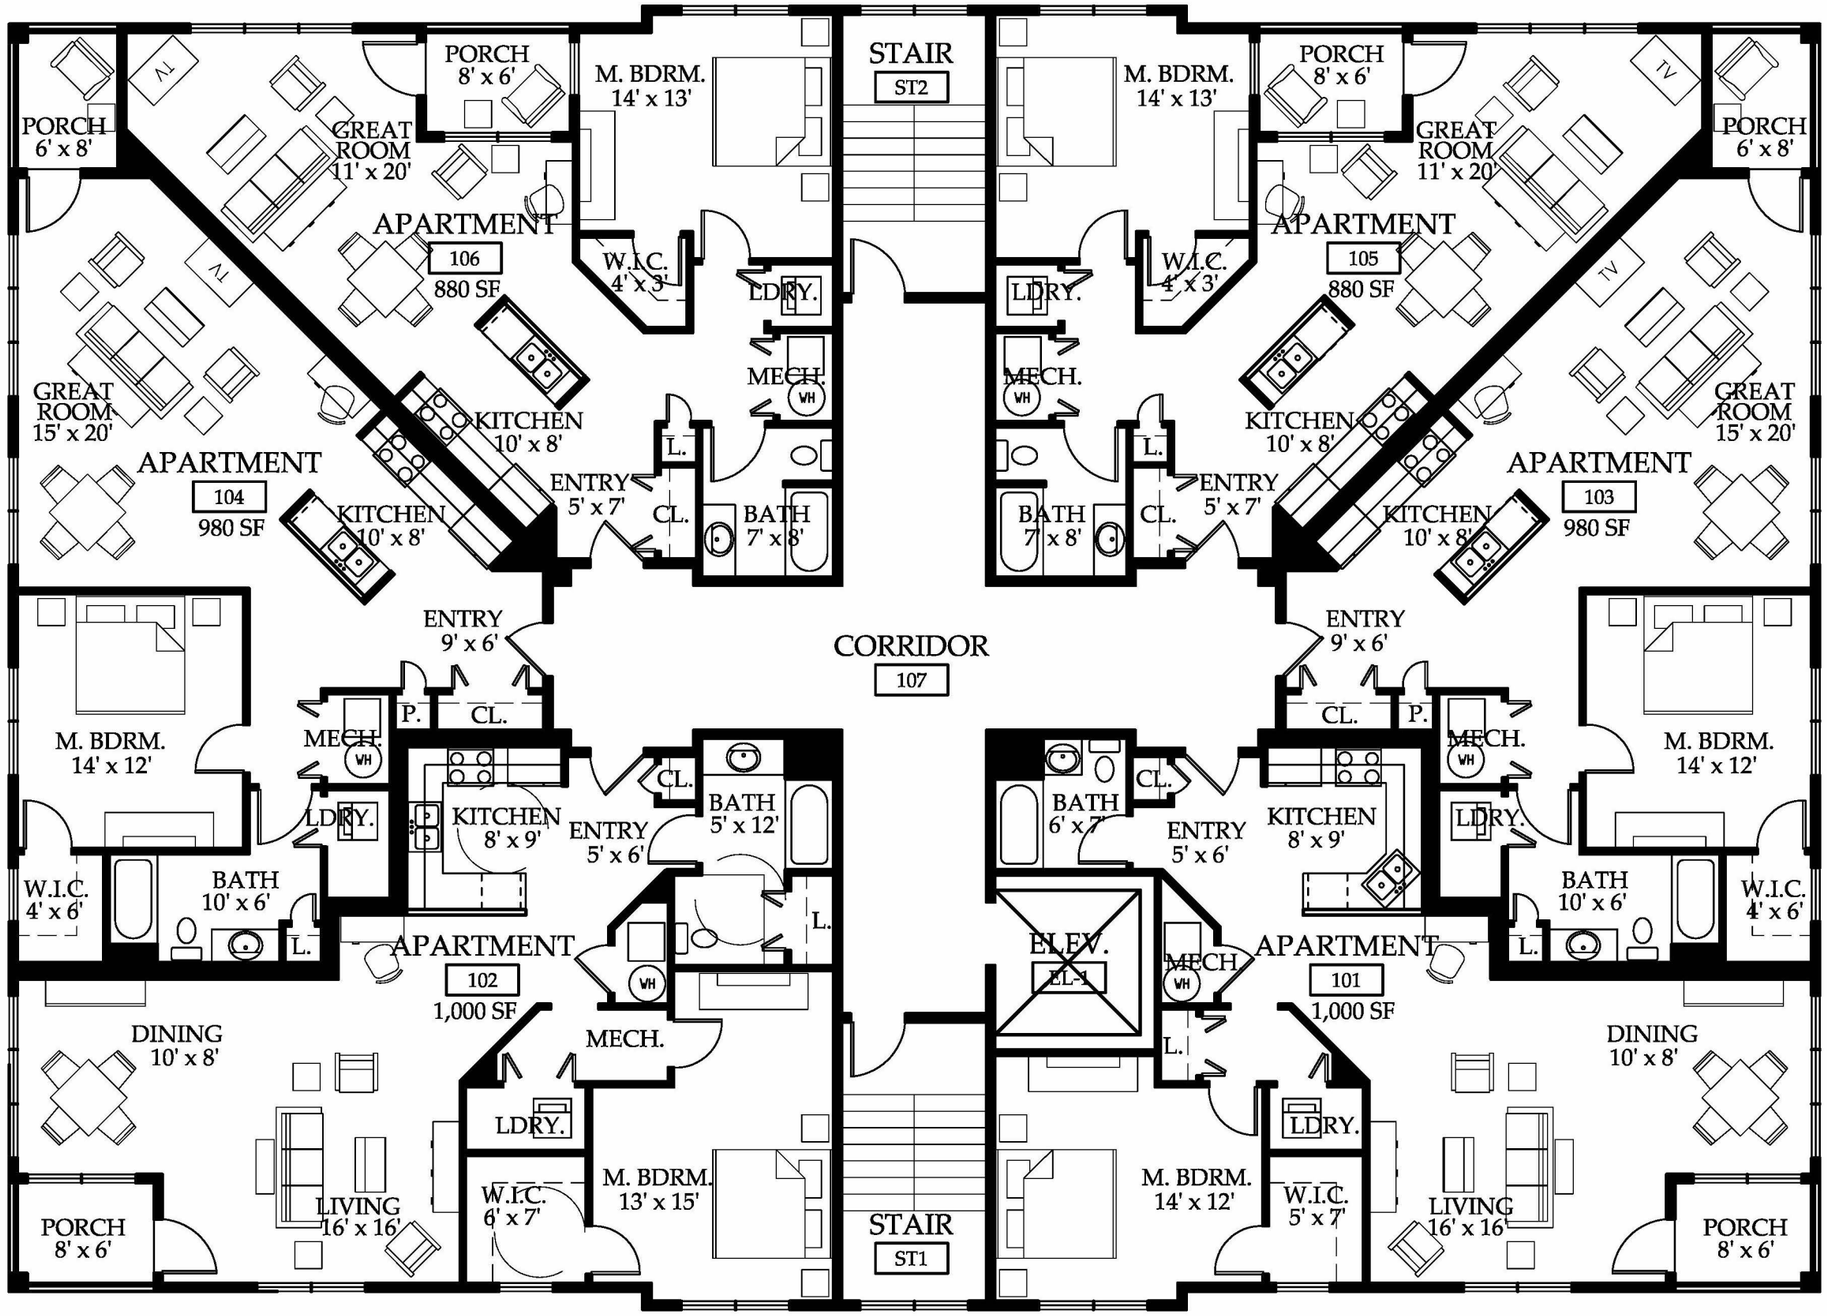

A1 APARTMENT BUILDING A-FIRST AND SECOND FLOOR PLANS

1/4"=1'-0" 7,000 SF

GAWRON TURGEON ARCHITECTS
29 Black Point Road
Scarborough, ME 04074
www.gawrontURGEON.com
Tel. 207 . 883 . 6307
Fax. 207 . 883 . 0361

Village at Little Falls

Windham, Maine

REVISIONS

#	DATE	DISCRIPTION

DATE:	05-10-07
PROJECT #	011306
DRAWN BY:	RLD
CHECKED BY:	RLD
DRAWING SCALE	1/4"= 1'-0"

SHEET TITLE

APARTMENT BUILDING-TYPE A SECOND & THIRD FLOOR PLANS

A-A102

© COPYRIGHT 1985-2006
REPRODUCTION OR REUSE OF THIS DOCUMENT WITHOUT WRITTEN PERMISSION OF GAWRON TURGEON ARCHITECTS IS PROHIBITED

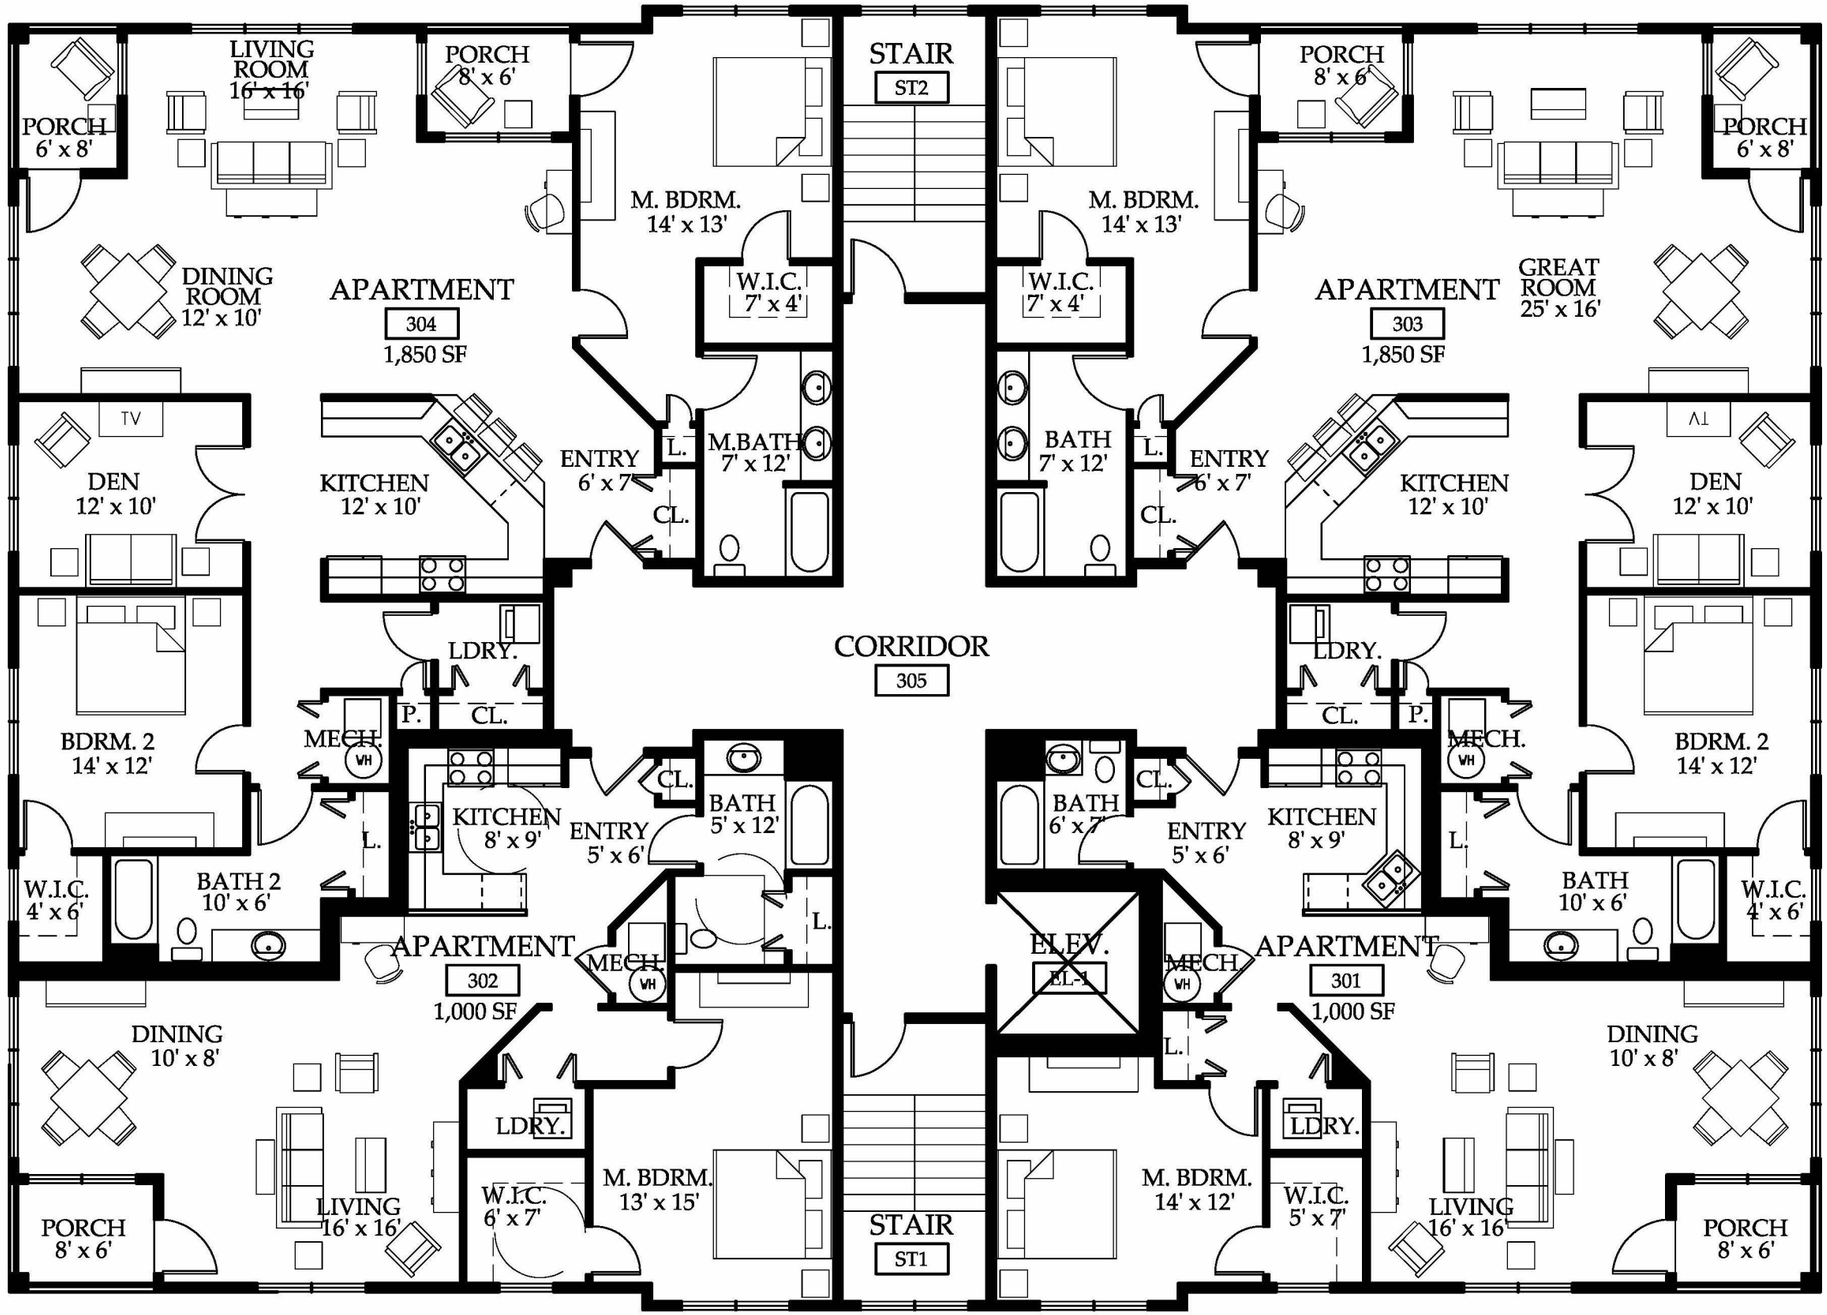

A1 APARTMENT BUILDING A-THIRD FLOOR PLAN

1/4"=1'-0" 7,000 SF

GAWRON TURGEON ARCHITECTS
29 Black Point Road
Scarborough, ME 04074
www.gawronturgeon.com
Tel. 207 . 883 . 6307
Fax. 207 . 883 . 0361

Village at Little Falls

Windham, Maine

REVISIONS

#	DATE	DESCRIPTION

DATE:	05-10-07
PROJECT #	011306
DRAWN BY:	RLD
CHECKED BY:	RLD
DRAWING SCALE	1/4"= 1'-0"

SHEET TITLE

APARTMENT BUILDING-TYPE A THIRD FLOOR PLAN

A-A103

© COPYRIGHT 1985-2006
REPRODUCTION OR REUSE OF THIS DOCUMENT WITHOUT WRITTEN PERMISSION OF GAWRON TURGEON ARCHITECTS IS PROHIBITED