ATTACHMENT E

895690

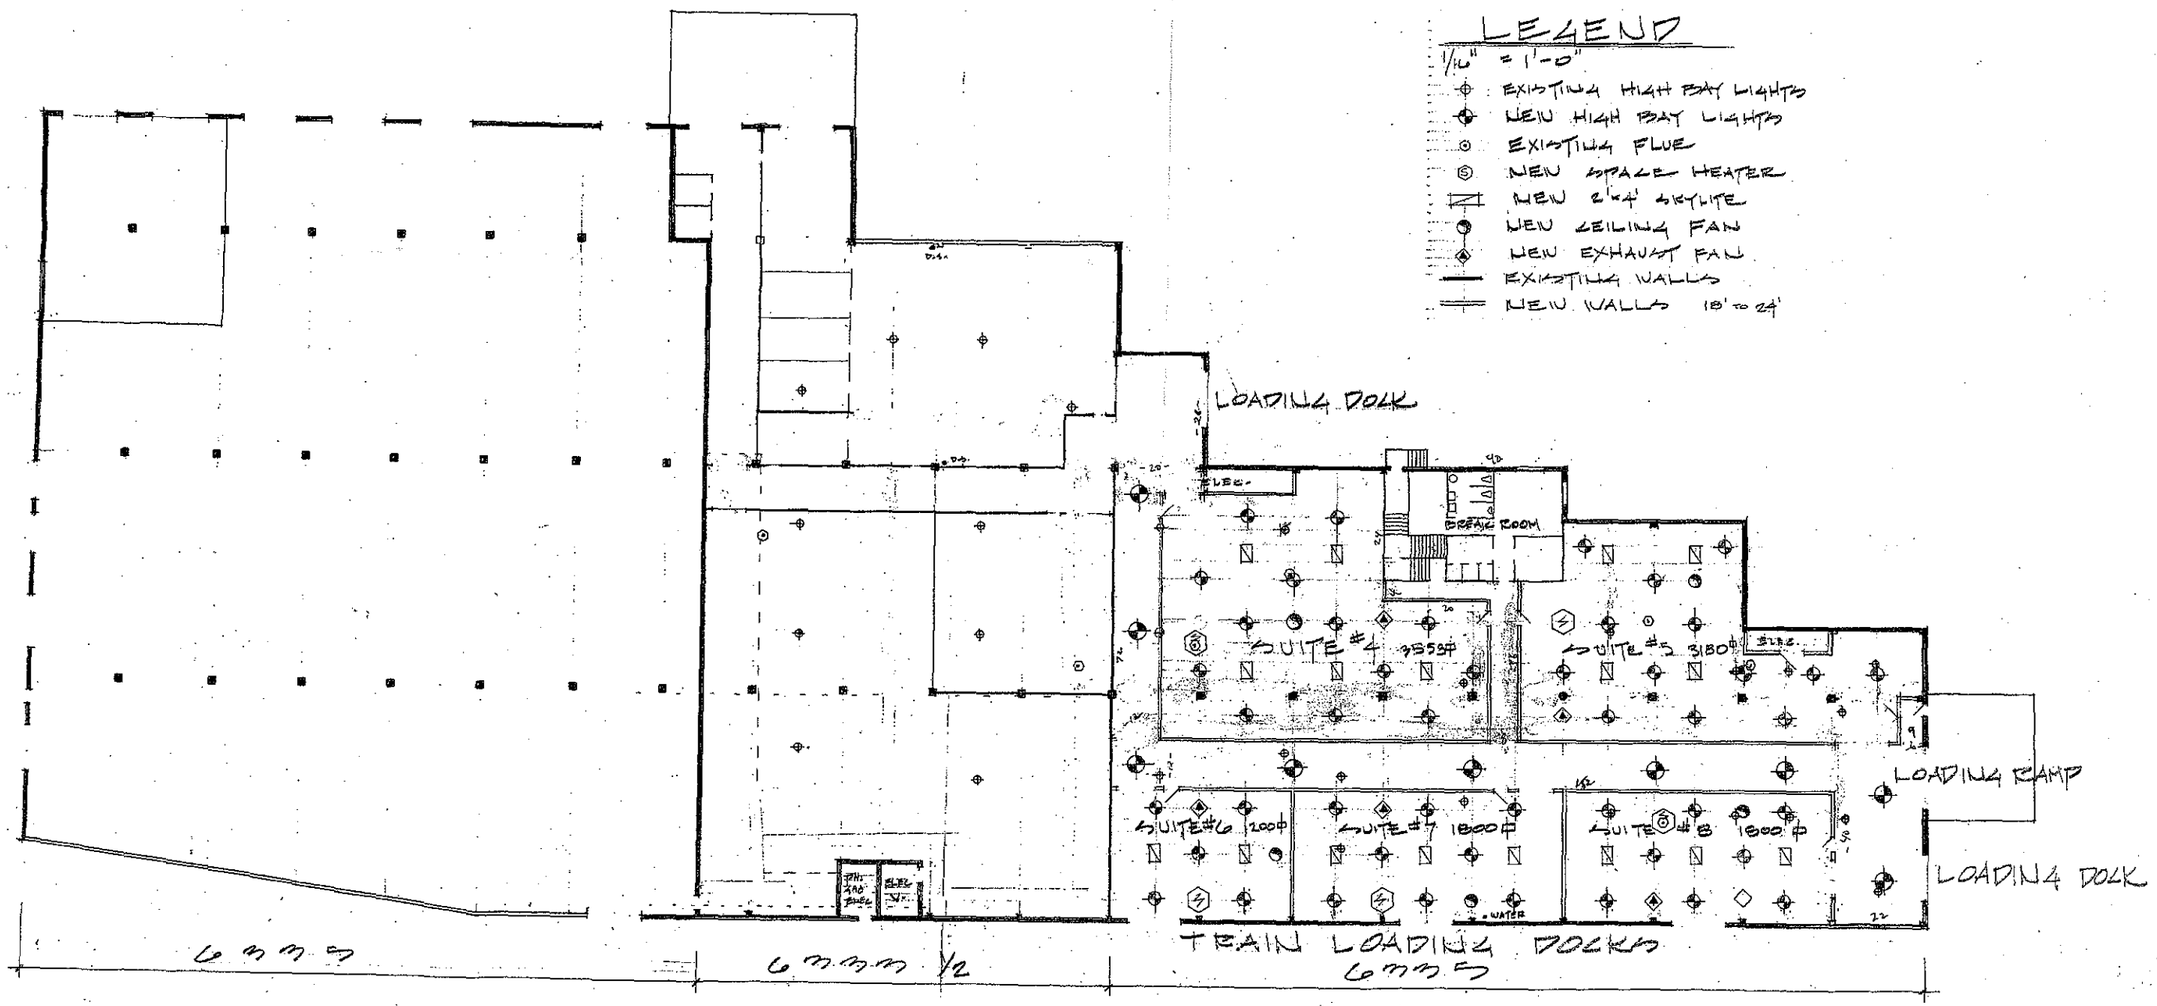

FLOOR PLAN 9/22/03

SHOWS WALLS - REFLECTED CEILING PLAN

6333-6335 FIRST AVE. S
SEATTLE WA.

NEW AREA 14,580'
CA 5757

1