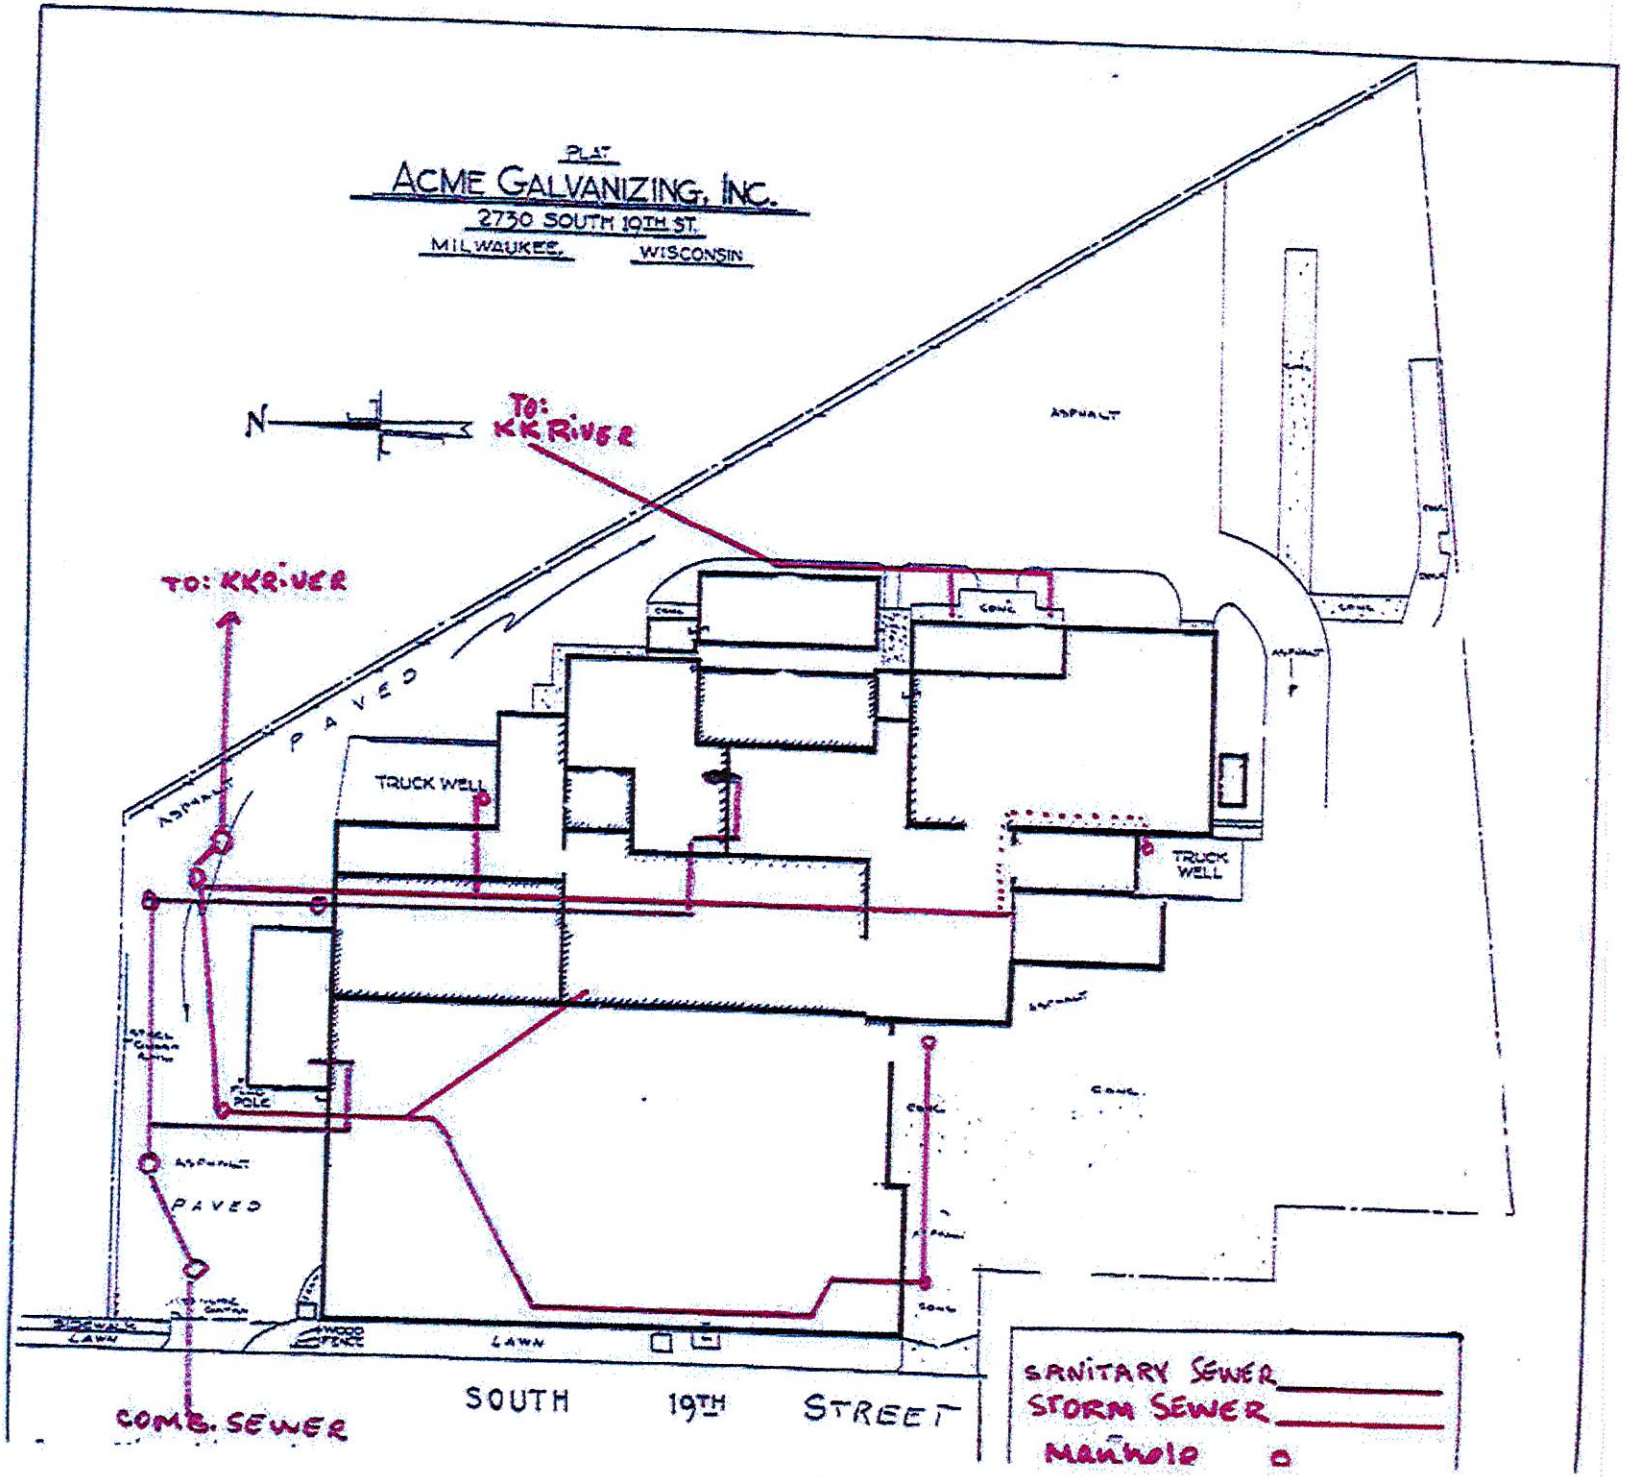
PLAT
ACME GALVANIZING, INC.
2730 SOUTH 19TH ST.
MILWAUKEE, WISCONSIN
N
TO: KK RIVER
TO: KK RIVER
PAVED
ASPHALT
TRUCK WELL
TRUCK WELL
CONC.
ASPHALT
PAVED
LAWN
SOUTH 19TH STREET
COMB. SEWER
SANITARY SEWER
STORM SEWER
MANHOLE