ATTACHMENT 8
DRYING BEDS LOCATION

9439739

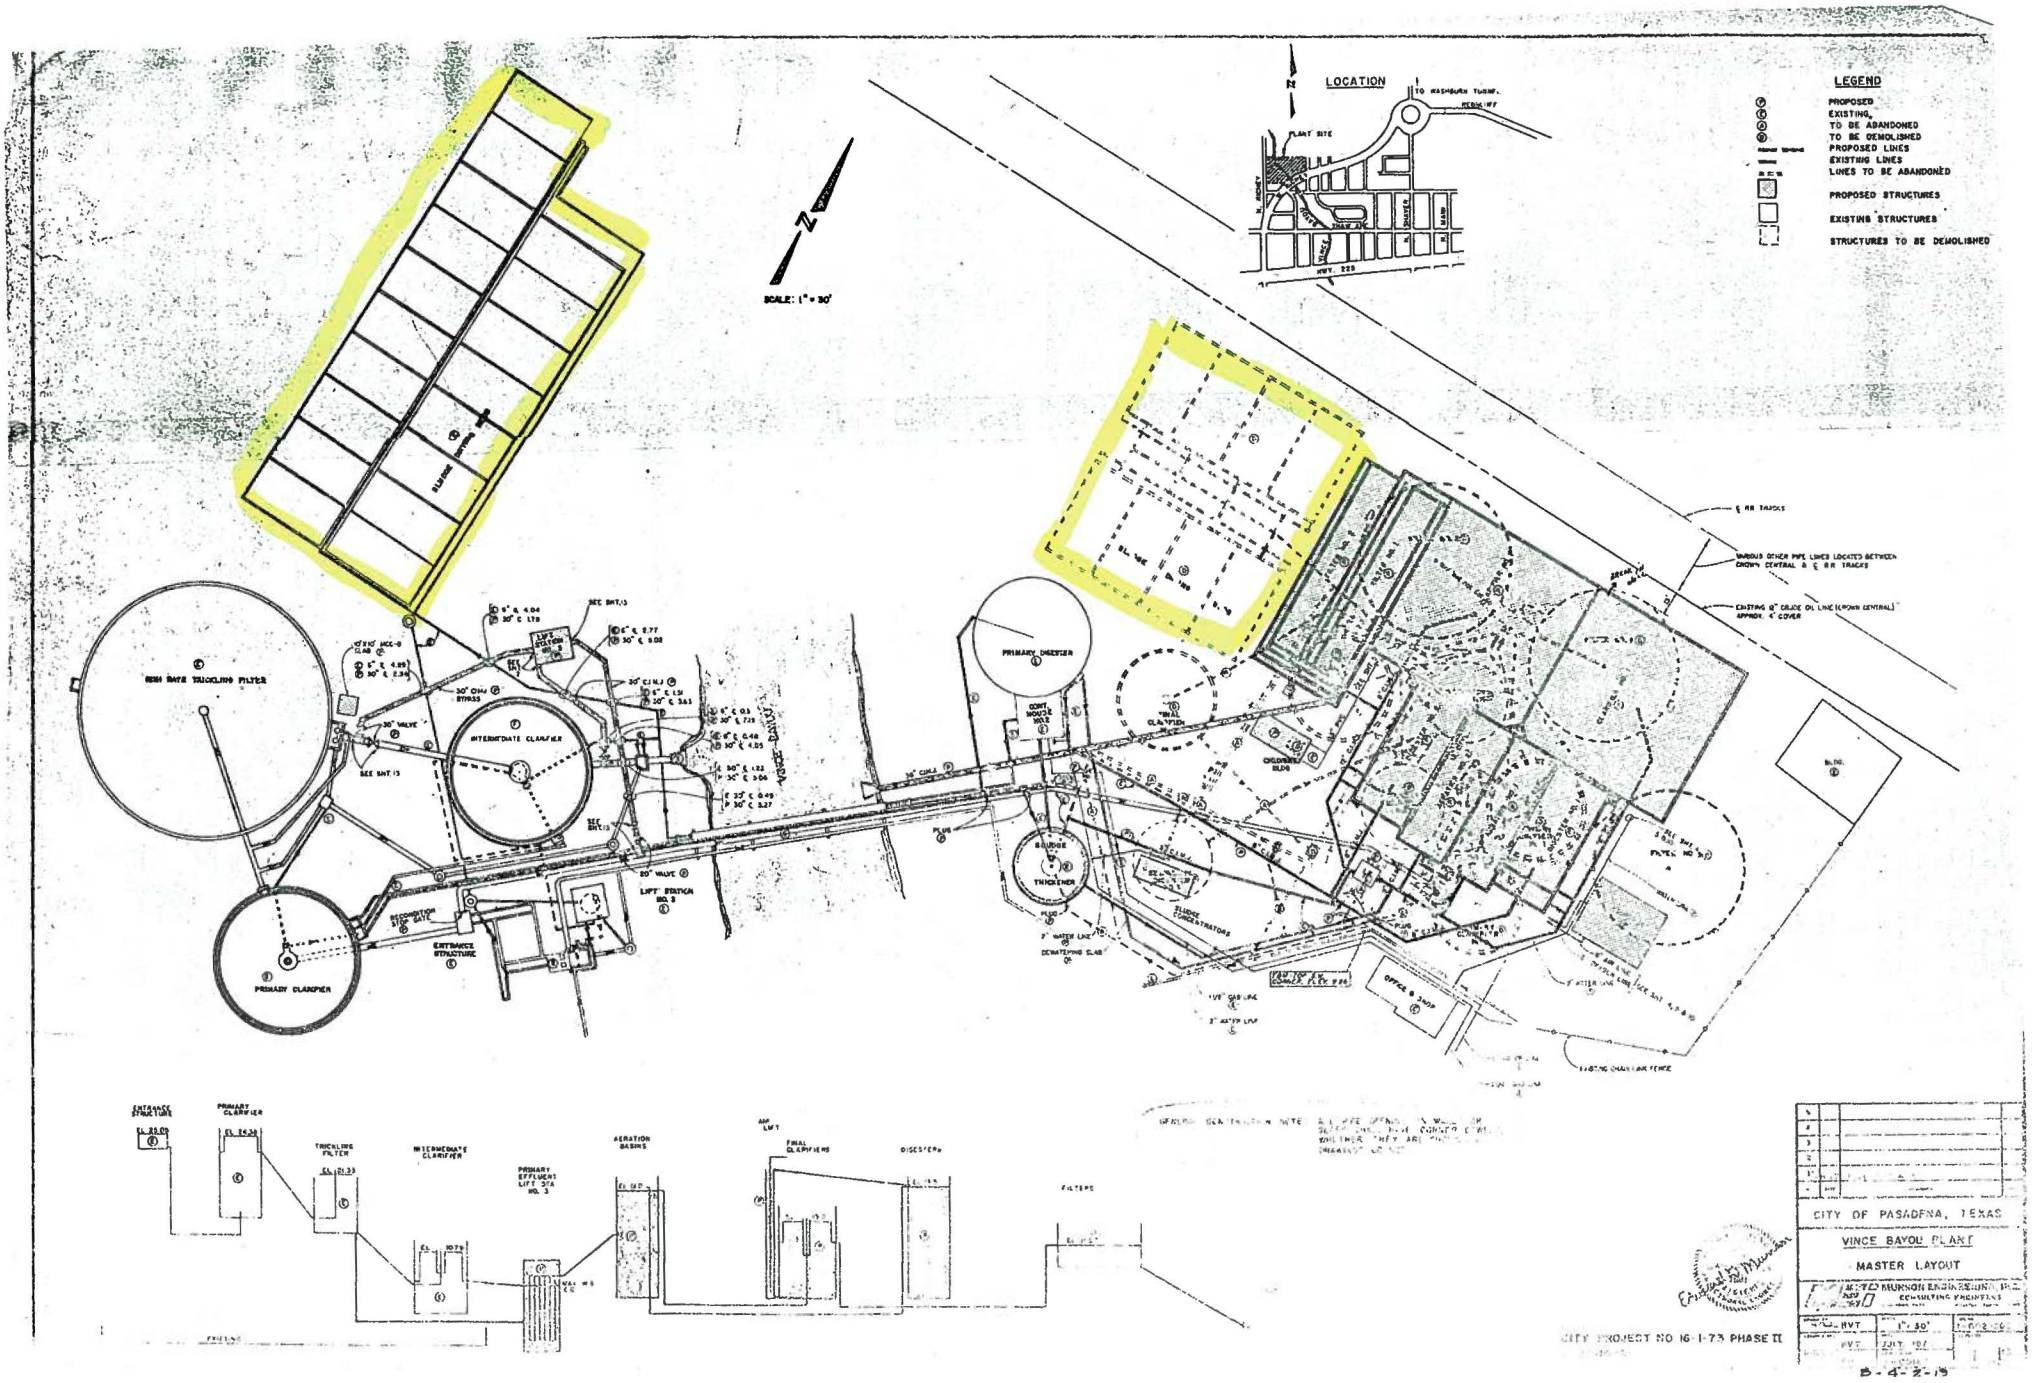
LOCATION
TO WASHBURN TUNNEL
PLANT SITE
HWY. 225
LEGEND
PROPOSED
EXISTING
TO BE ABANDONED
TO BE DEMOLISHED
PROPOSED LINES
EXISTING LINES
LINES TO BE ABANDONED
PROPOSED STRUCTURES
EXISTING STRUCTURES
STRUCTURES TO BE DEMOLISHED
SCALE: 1" = 30'
SLUDGE DRYING
INTERMEDIATE CLARIFIER
PRIMARY CLARIFIER
ENTRANCE STRUCTURE
LIFT STATION NO. 3
PRIMARY DIGESTER
SLUDGE THICKENER
SLUDGE CONCENTRATORS
OFFICE & SHOP
EXISTING CHAIN LINK FENCE
ENTRANCE STRUCTURE
PRIMARY CLARIFIER
TRICKLING FILTER
INTERMEDIATE CLARIFIER
PRIMARY EFFLUENT LIFT STA NO. 3
AERATION BASINS
FINAL CLARIFIERS
DIGESTERS
FILTERS
CITY OF PASADENA, TEXAS
VINCE BAYOU PLANT
MASTER LAYOUT
MUNSON ENGINEERING, INC.
CONSULTING ENGINEERS
RVT
1" = 30'
JULY 1977
CITY PROJECT NO 16-1-73 PHASE II
B-4-2-15