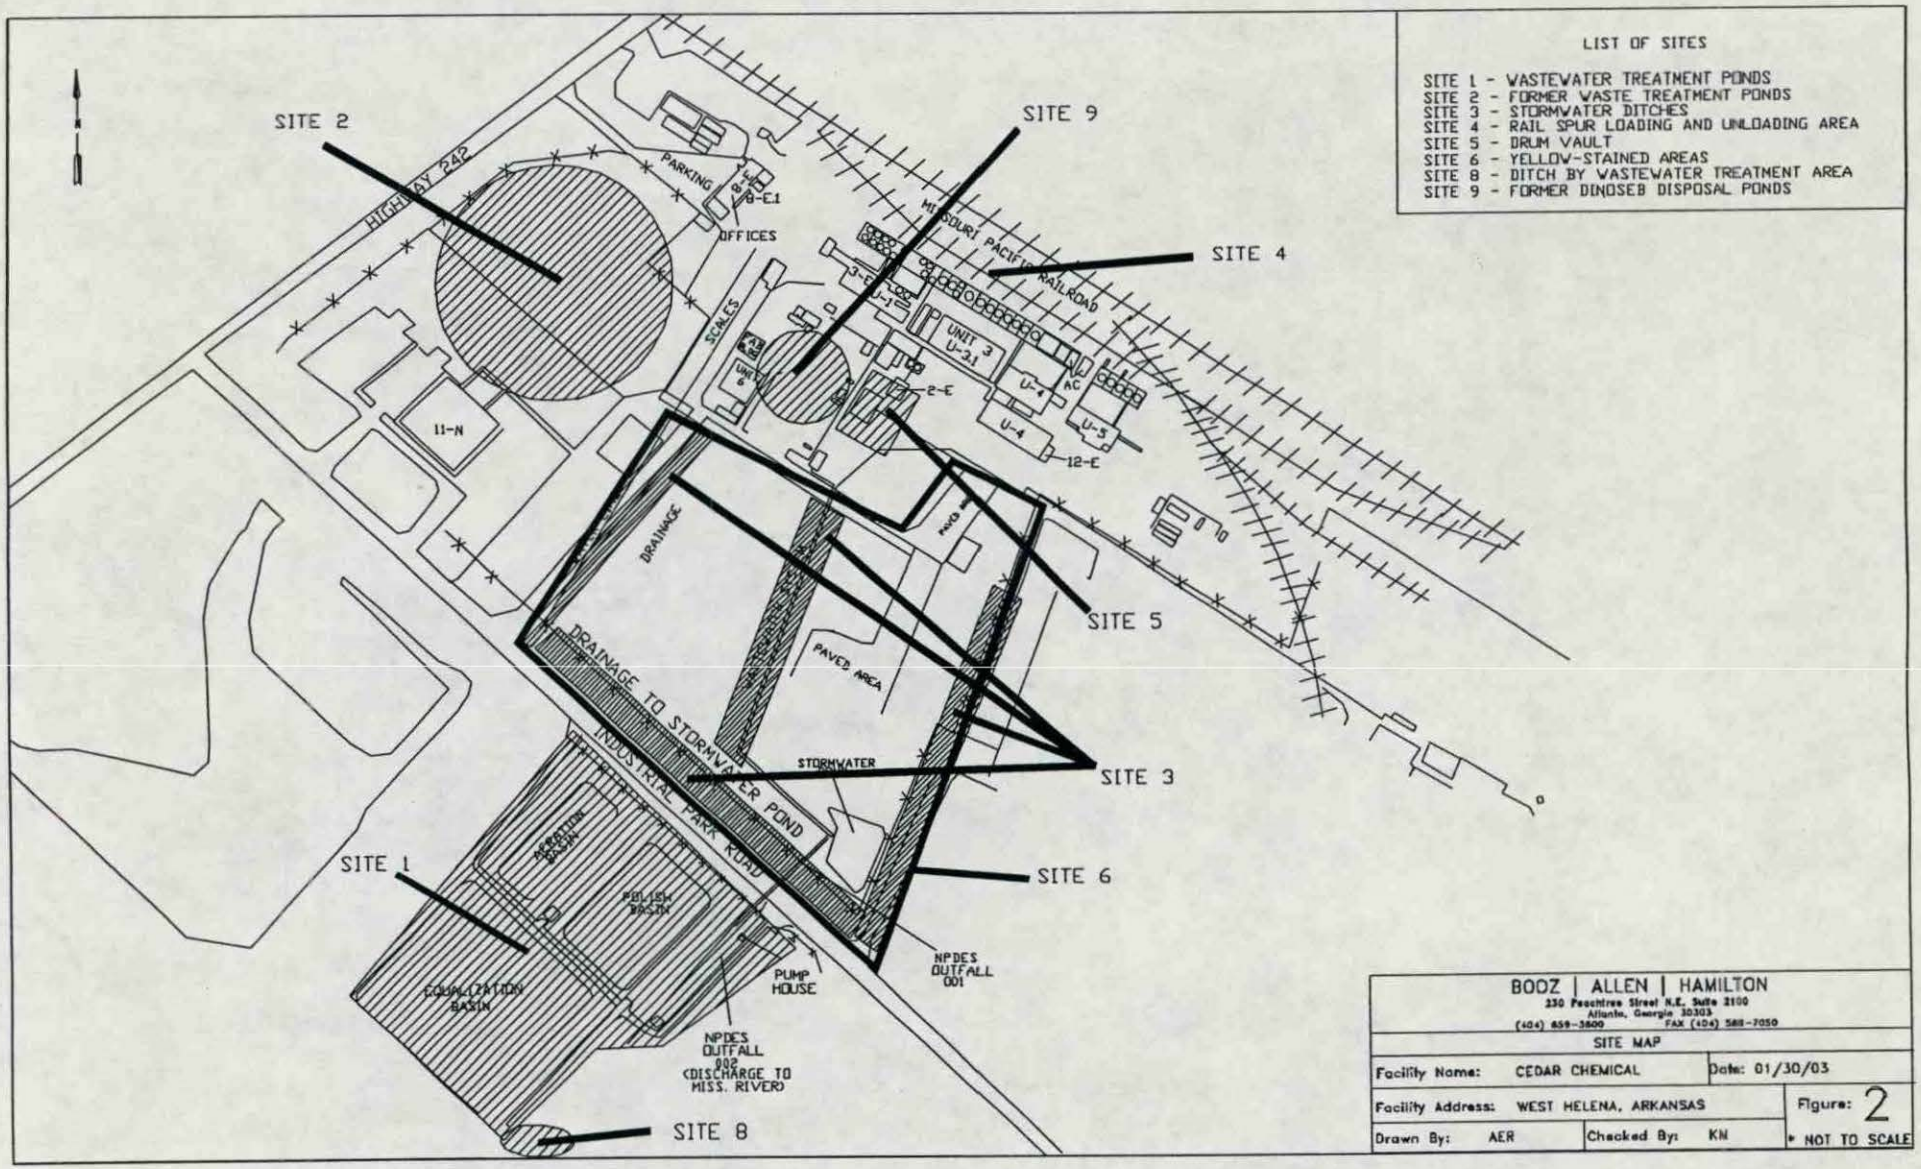
LIST OF SITES
SITE 1 - WASTEWATER TREATMENT PONDS
SITE 2 - FORMER WASTE TREATMENT PONDS
SITE 3 - STORMWATER DITCHES
SITE 4 - RAIL SPUR LOADING AND UNLOADING AREA
SITE 5 - DRUM VAULT
SITE 6 - YELLOW-STAINED AREAS
SITE 8 - DITCH BY WASTEWATER TREATMENT AREA
SITE 9 - FORMER DINOSEB DISPOSAL PONDS
SITE 1
SITE 2
SITE 3
SITE 4
SITE 5
SITE 6
SITE 8
SITE 9
HIGHWAY 242
PARKING
OFFICES
SCALES
MISSOURI PACIFIC RAILROAD
UNIT 3
U-3.1
U-4
U-5
AC
11-N
12-E
DRAINAGE
PAVED AREA
DRAINAGE TO STORMWATER POND
INDUSTRIAL PARK ROAD
STORMWATER
AERATION BASIN
POLISH BASIN
EQUALIZATION BASIN
PUMP HOUSE
NPDES OUTFALL 001
NPDES OUTFALL 002 (DISCHARGE TO MISS. RIVER)
BOOZ | ALLEN | HAMILTON
230 Peachtree Street N.E. Suite 2100
Atlanta, Georgia 30303
(404) 659-3800 FAX (404) 588-7050
SITE MAP
Facility Name: CEDAR CHEMICAL
Date: 01/30/03
Facility Address: WEST HELENA, ARKANSAS
Figure: 2
Drawn By: AER
Checked By: KN
NOT TO SCALE

9545103