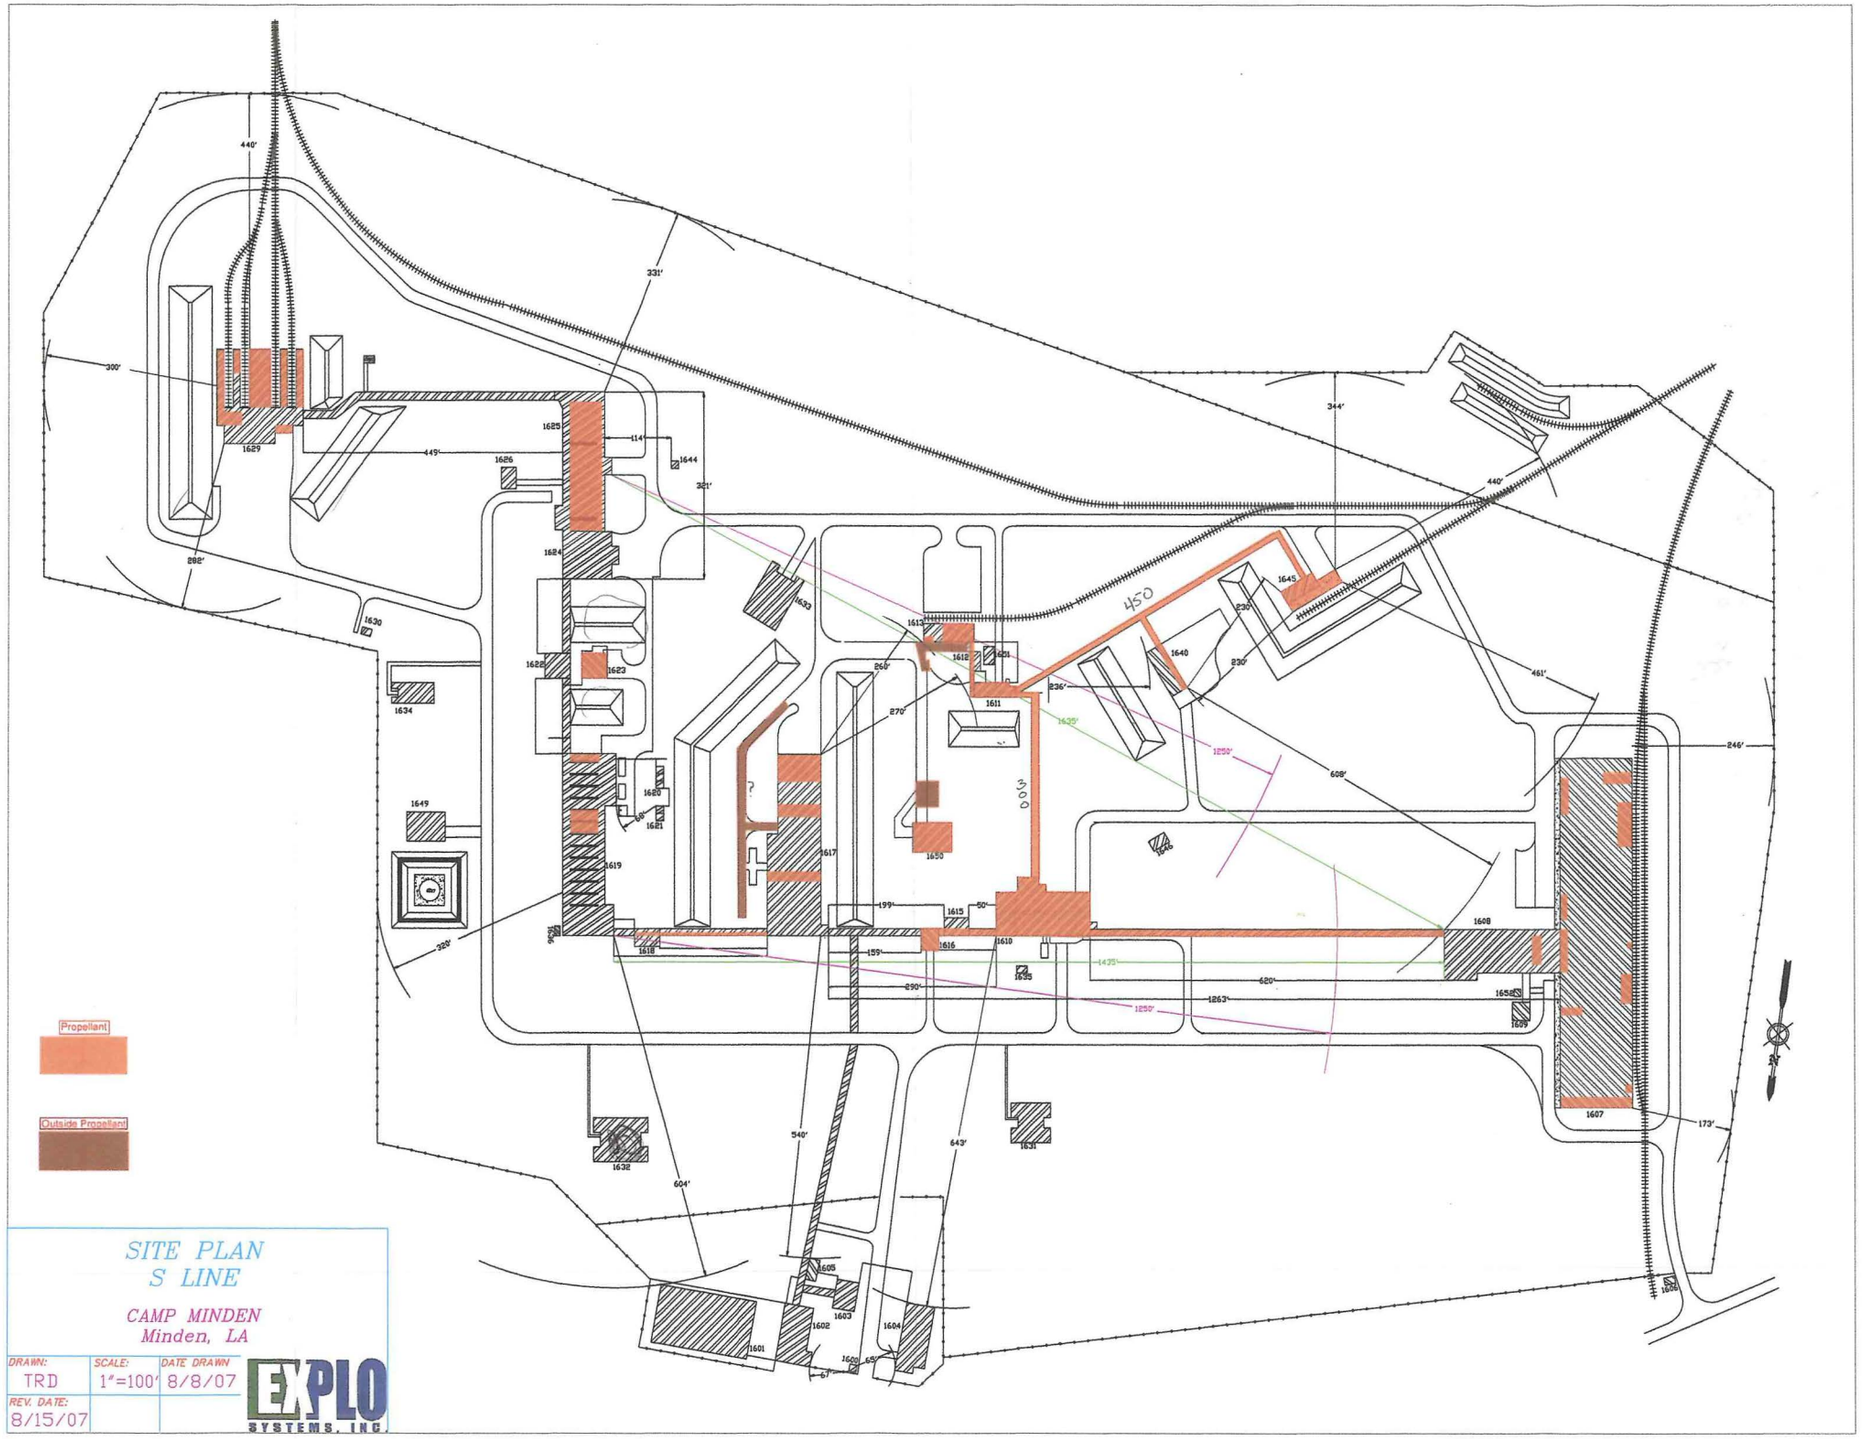
Propellant
Outside Propellant
SITE PLAN
S LINE
CAMP MINDEN
Minden, LA
DRAWN: TRD
SCALE: 1"=100'
DATE DRAWN 8/8/07
REV. DATE: 8/15/07
EXPLO SYSTEMS, INC.

9579742