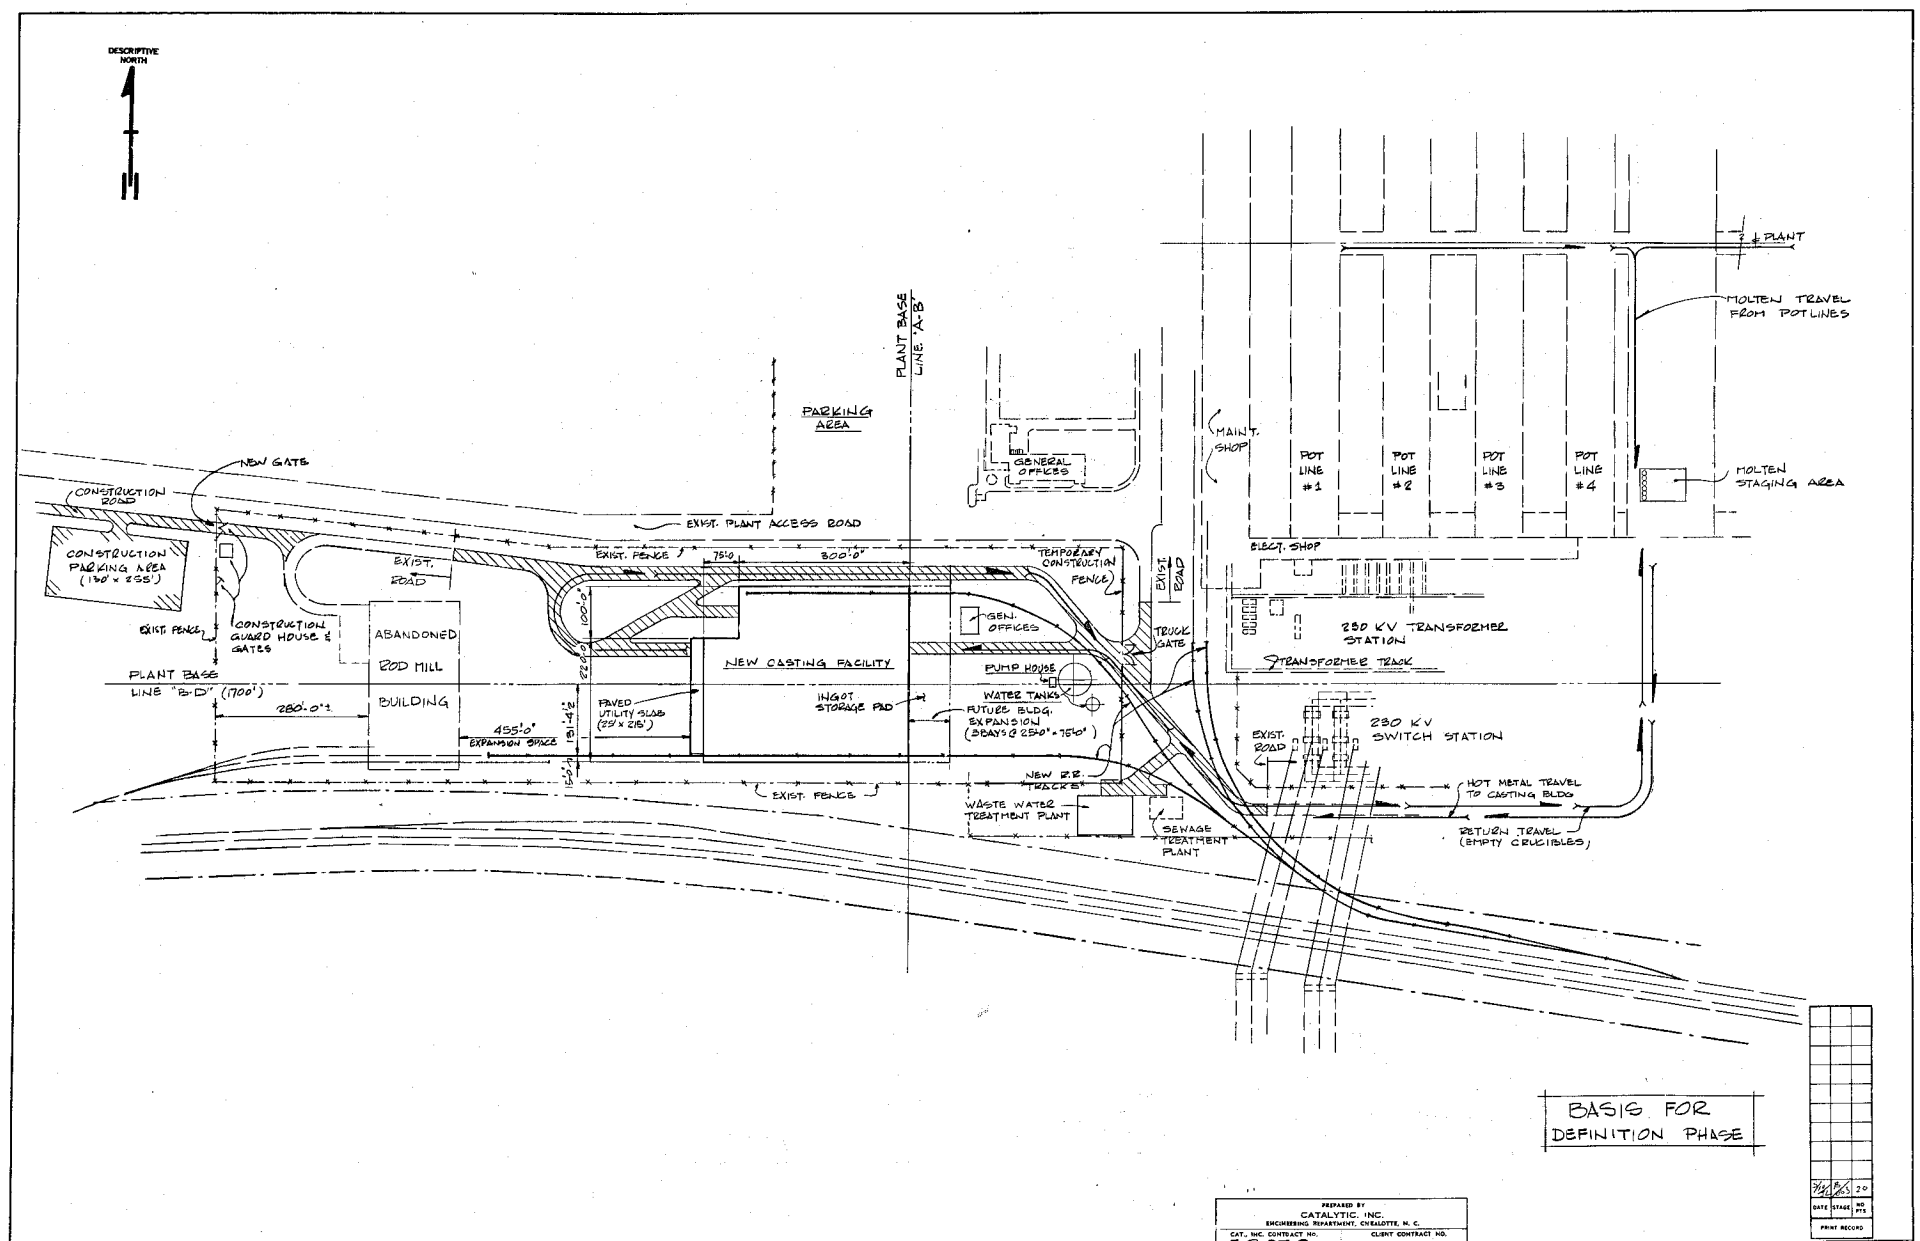

PREPARED BY
CATALYTIC, INC.
ENGINEERING DEPARTMENT, CHARLOTTE, N. C.

CAT., INC. CONTRACT NO. 59070 | CLIENT CONTRACT NO.

© 198__ ANACONDA COMPANY ~ ALL RIGHTS RESERVED

☐ DRAWN BY LSF
☐ ENGINEER TEM
☐ ENG. SUPR. MK
☐ SAFETY
☐ ENVIRONMENTAL

THE ANACONDA COMPANY
ALUMINUM DIVISION
COLUMBIA FALLS, MONTANA

ITEM	NO. REQ.	DESCRIPTION	MAT'L	NEXT HIGHER ASSEMBLY DWG	MARK	DETAILED ON DWG NO	REMARKS

BILL OF MATERIAL

NEW CASTING FACILITY
PLANT LAYOUT
PLOT PLAN

DATE OF ISSUE 12 APRIL 82
SCALE: 100' = 1'

AJ-4001-DF

REVISION NO. D

8 JUNE 82

DATE	STAGE	NO PTS
3/12/82	8/6/83	20

PRINT RECORD

DWG NO	DESCRIPTION	REFERENCE

NO	MADE BY	DATE	DESCRIPTION
(1)			
(2)			
(3)			
(4)			

L JUNG 44 732 53077