21 CONDO TOWN HOME OR APART. BLDG

32 HOME

MERRILLVILLE CONSERVANCY DISTRICT
COMMUNITY UTILITIES SERVICE AREA
SANITARY SEWER REHABILITATION PROJECT

SANITARY SEWER COLLECTION SYSTEM
SMOKE TESTING MAP

JOB NO. 20016401	DRAWN	SCALE: 1"=60'	
DATE AUG., 2004	DESIGNED	APPROVED	

AIRPORTS · ARCHITECTURE · ENVIRONMENTAL · TRANSPORTATION
R.W. ARMSTRONG EST. 1961
UNION STATION - 300 S. MERIDIAN ST.
INDIANAPOLIS, INDIANA 46225 (317) 786-0461

MERRILLVILLE CONSERVANCY DISTRICT
COMMUNITY UTILITIES SERVICE AREA
SANITARY SEWER REHABILITATION PROJECT

SANITARY SEWER COLLECTION SYSTEM
SMOKE TESTING MAP

JOB NO. 20016401	DRAWN	SCALE:	1" = 60'
DATE AUG., 2004	DESIGNED	APPROVED	

AIRPORTS · ARCHITECTURE · R.W. ARMSTRONG · EST. 1961 · ENVIRONMENTAL · TRANSPORTATION

UNION STATION - 300 S. MERIDIAN ST.
INDIANAPOLIS, INDIANA 46225 (317) 786-0461

SHEET 7 OF 14

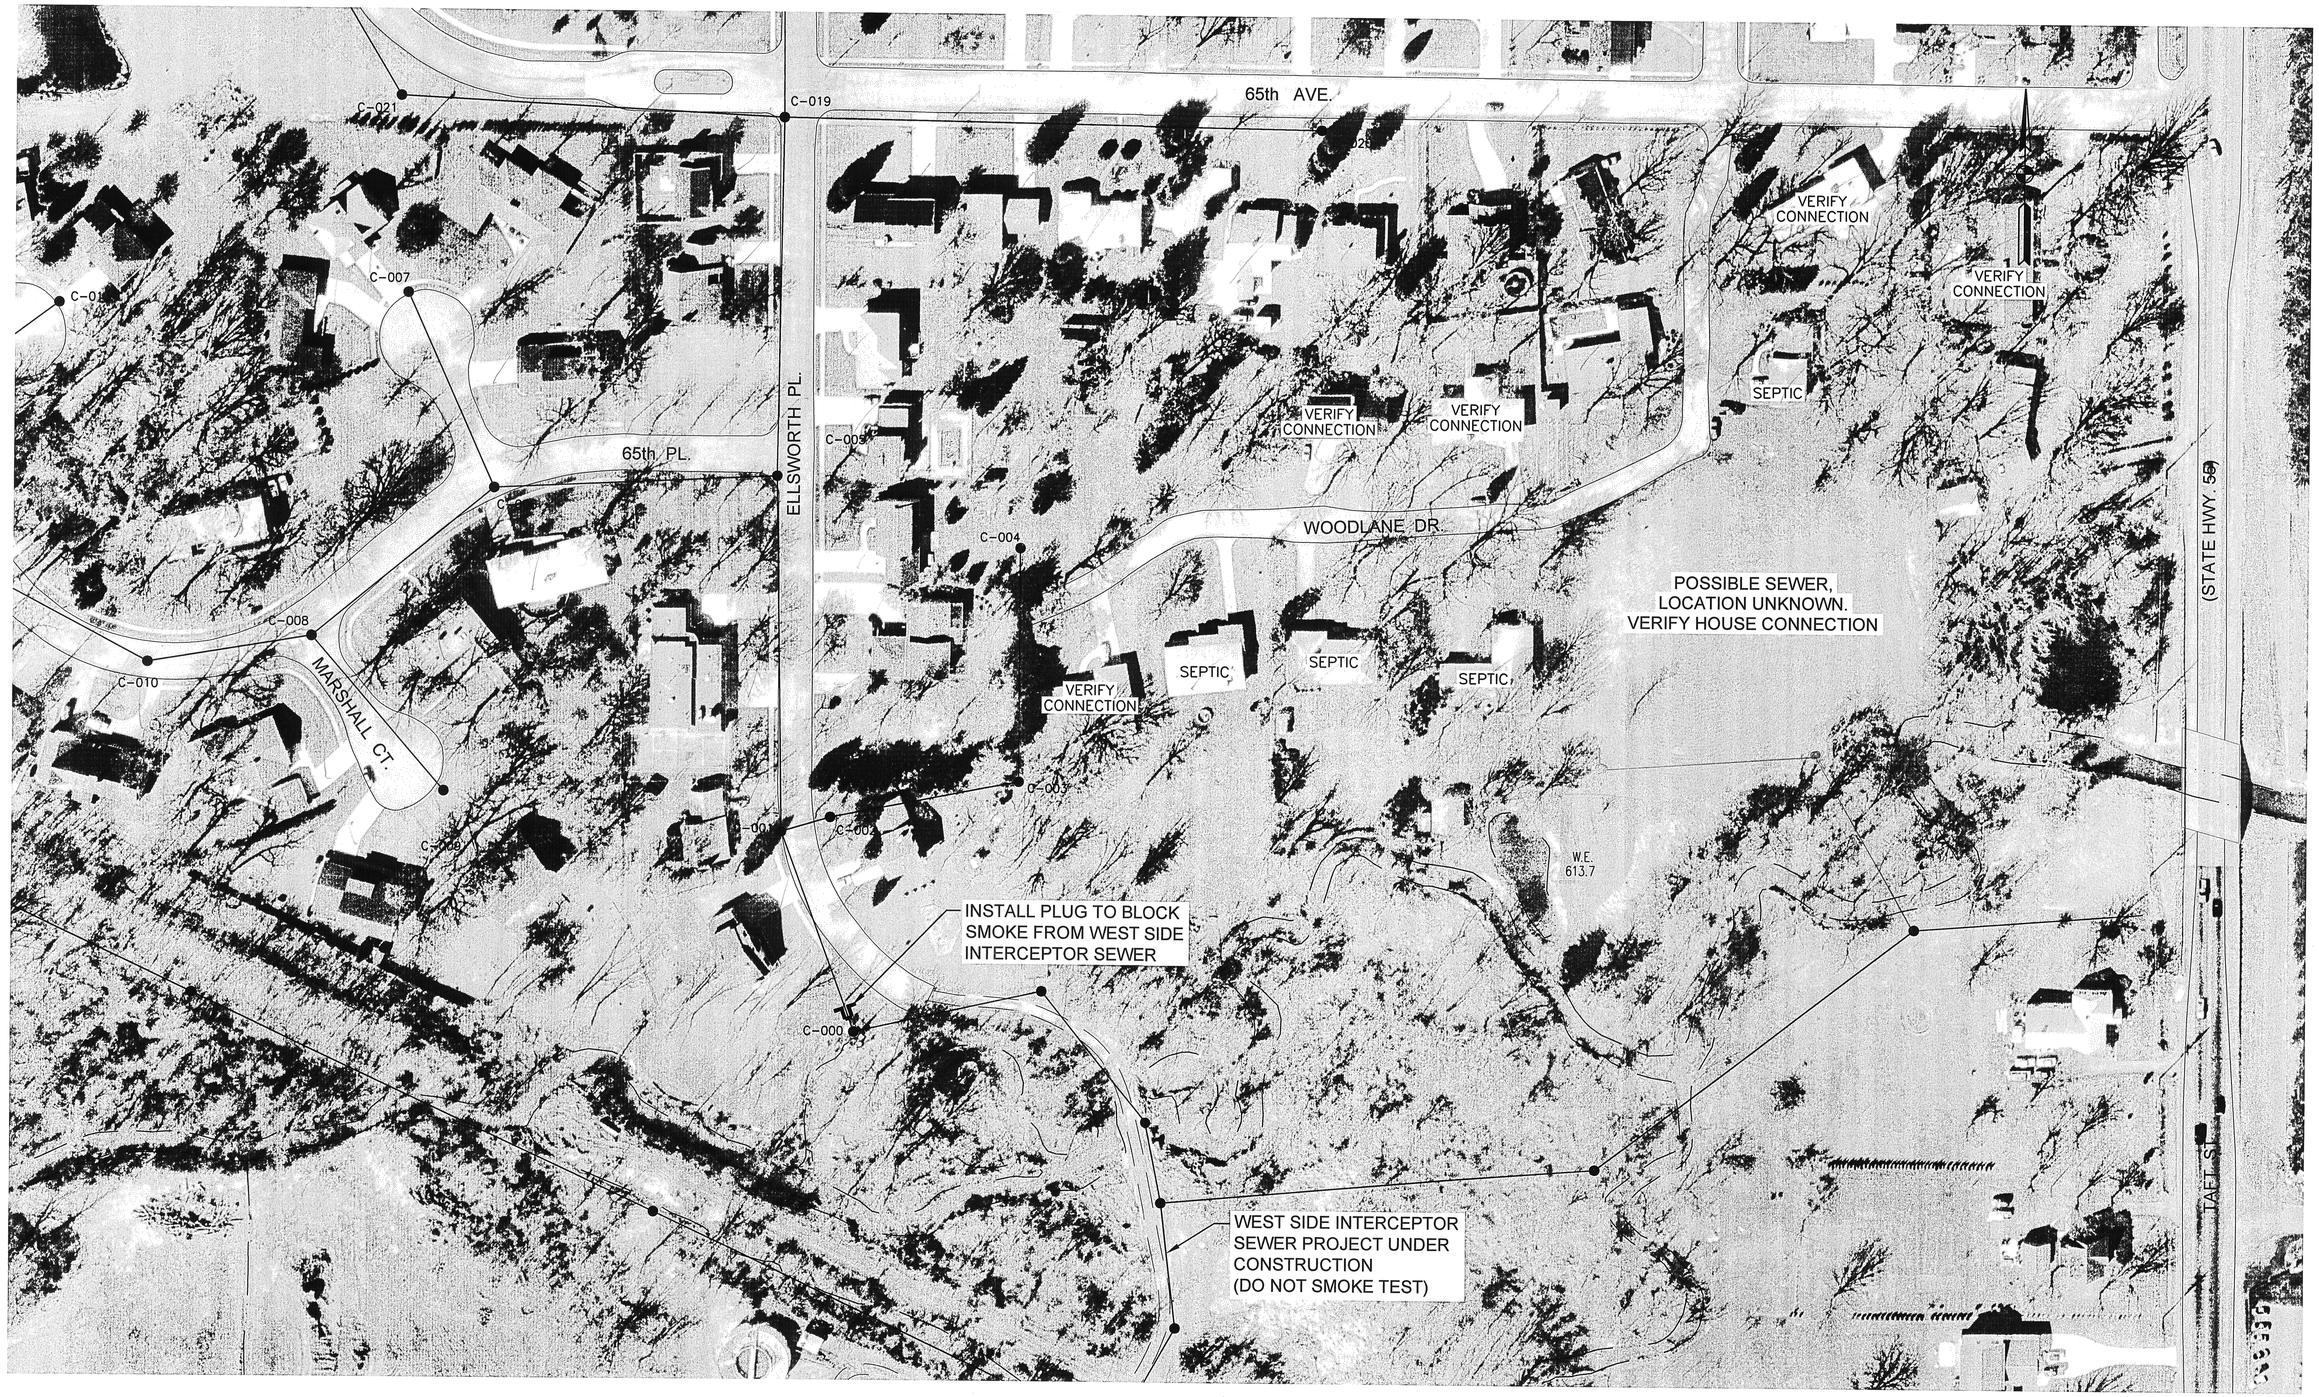

MERRILLVILLE CONSERVANCY DISTRICT
COMMUNITY UTILITIES SERVICE AREA
SANITARY SEWER REHABILITATION PROJECT

SANITARY SEWER COLLECTION SYSTEM
SMOKE TESTING MAP

JOB NO. 20016401	DRAWN	SCALE: 1"=60'	
DATE AUG., 2004	DESIGNED	APPROVED	SHEET 8 OF 14

R.W. ARMSTRONG
AIRPORTS • ARCHITECTURE • ENVIRONMENTAL • TRANSPORTATION
EST. 1961
UNION STATION - 300 S. MERIDIAN ST.
INDIANAPOLIS, INDIANA 46225 (317) 786-0461

38

MERRILLVILLE CONSERVANCY DISTRICT
COMMUNITY UTILITIES SERVICE AREA
SANITARY SEWER REHABILITATION PROJECT

SANITARY SEWER COLLECTION SYSTEM
SMOKE TESTING MAP

JOB NO. 20016401	DRAWN	SCALE: 1" = 60'	
DATE AUG., 2004	DESIGNED	APPROVED	

AIRPORTS · ARCHITECTURE
R.W. ARMSTRONG
EST. 1961
ENVIRONMENTAL · TRANSPORTATION

UNION STATION - 300 S. MERIDIAN ST.
INDIANAPOLIS, INDIANA 46225 (317) 786-0461

SHEET 9 OF 14